
Location Plan

Site Address: **Scrase House, Copperfield Manor, Manor Lane, Coolhurst, RH13 6PL**

PlanningPortal

Date Produced: **14-May-2025**

Scale: **1:1250 @A3**

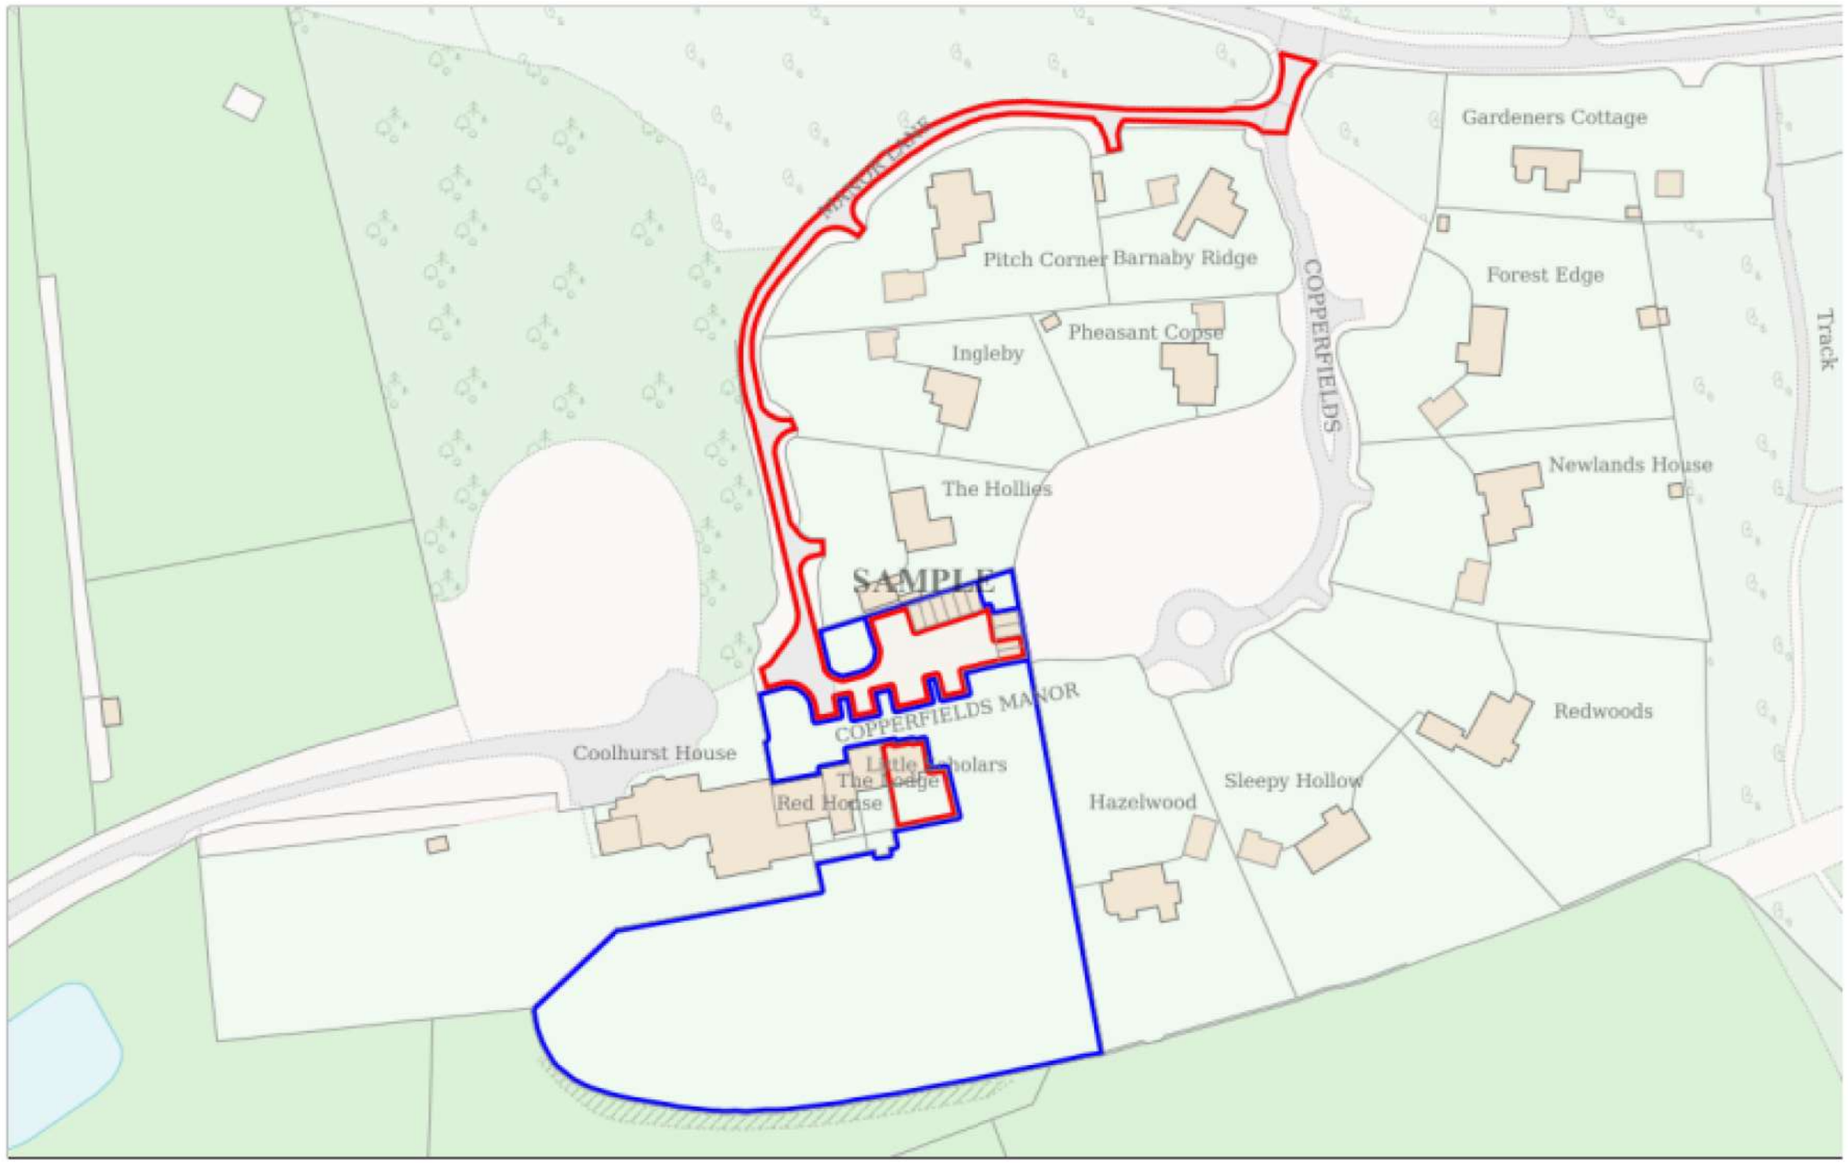

Planning Portal Reference: **PP-14018385v1**

Powered By TerraQuest

© Crown copyright and database rights 2025 OS 100042766