


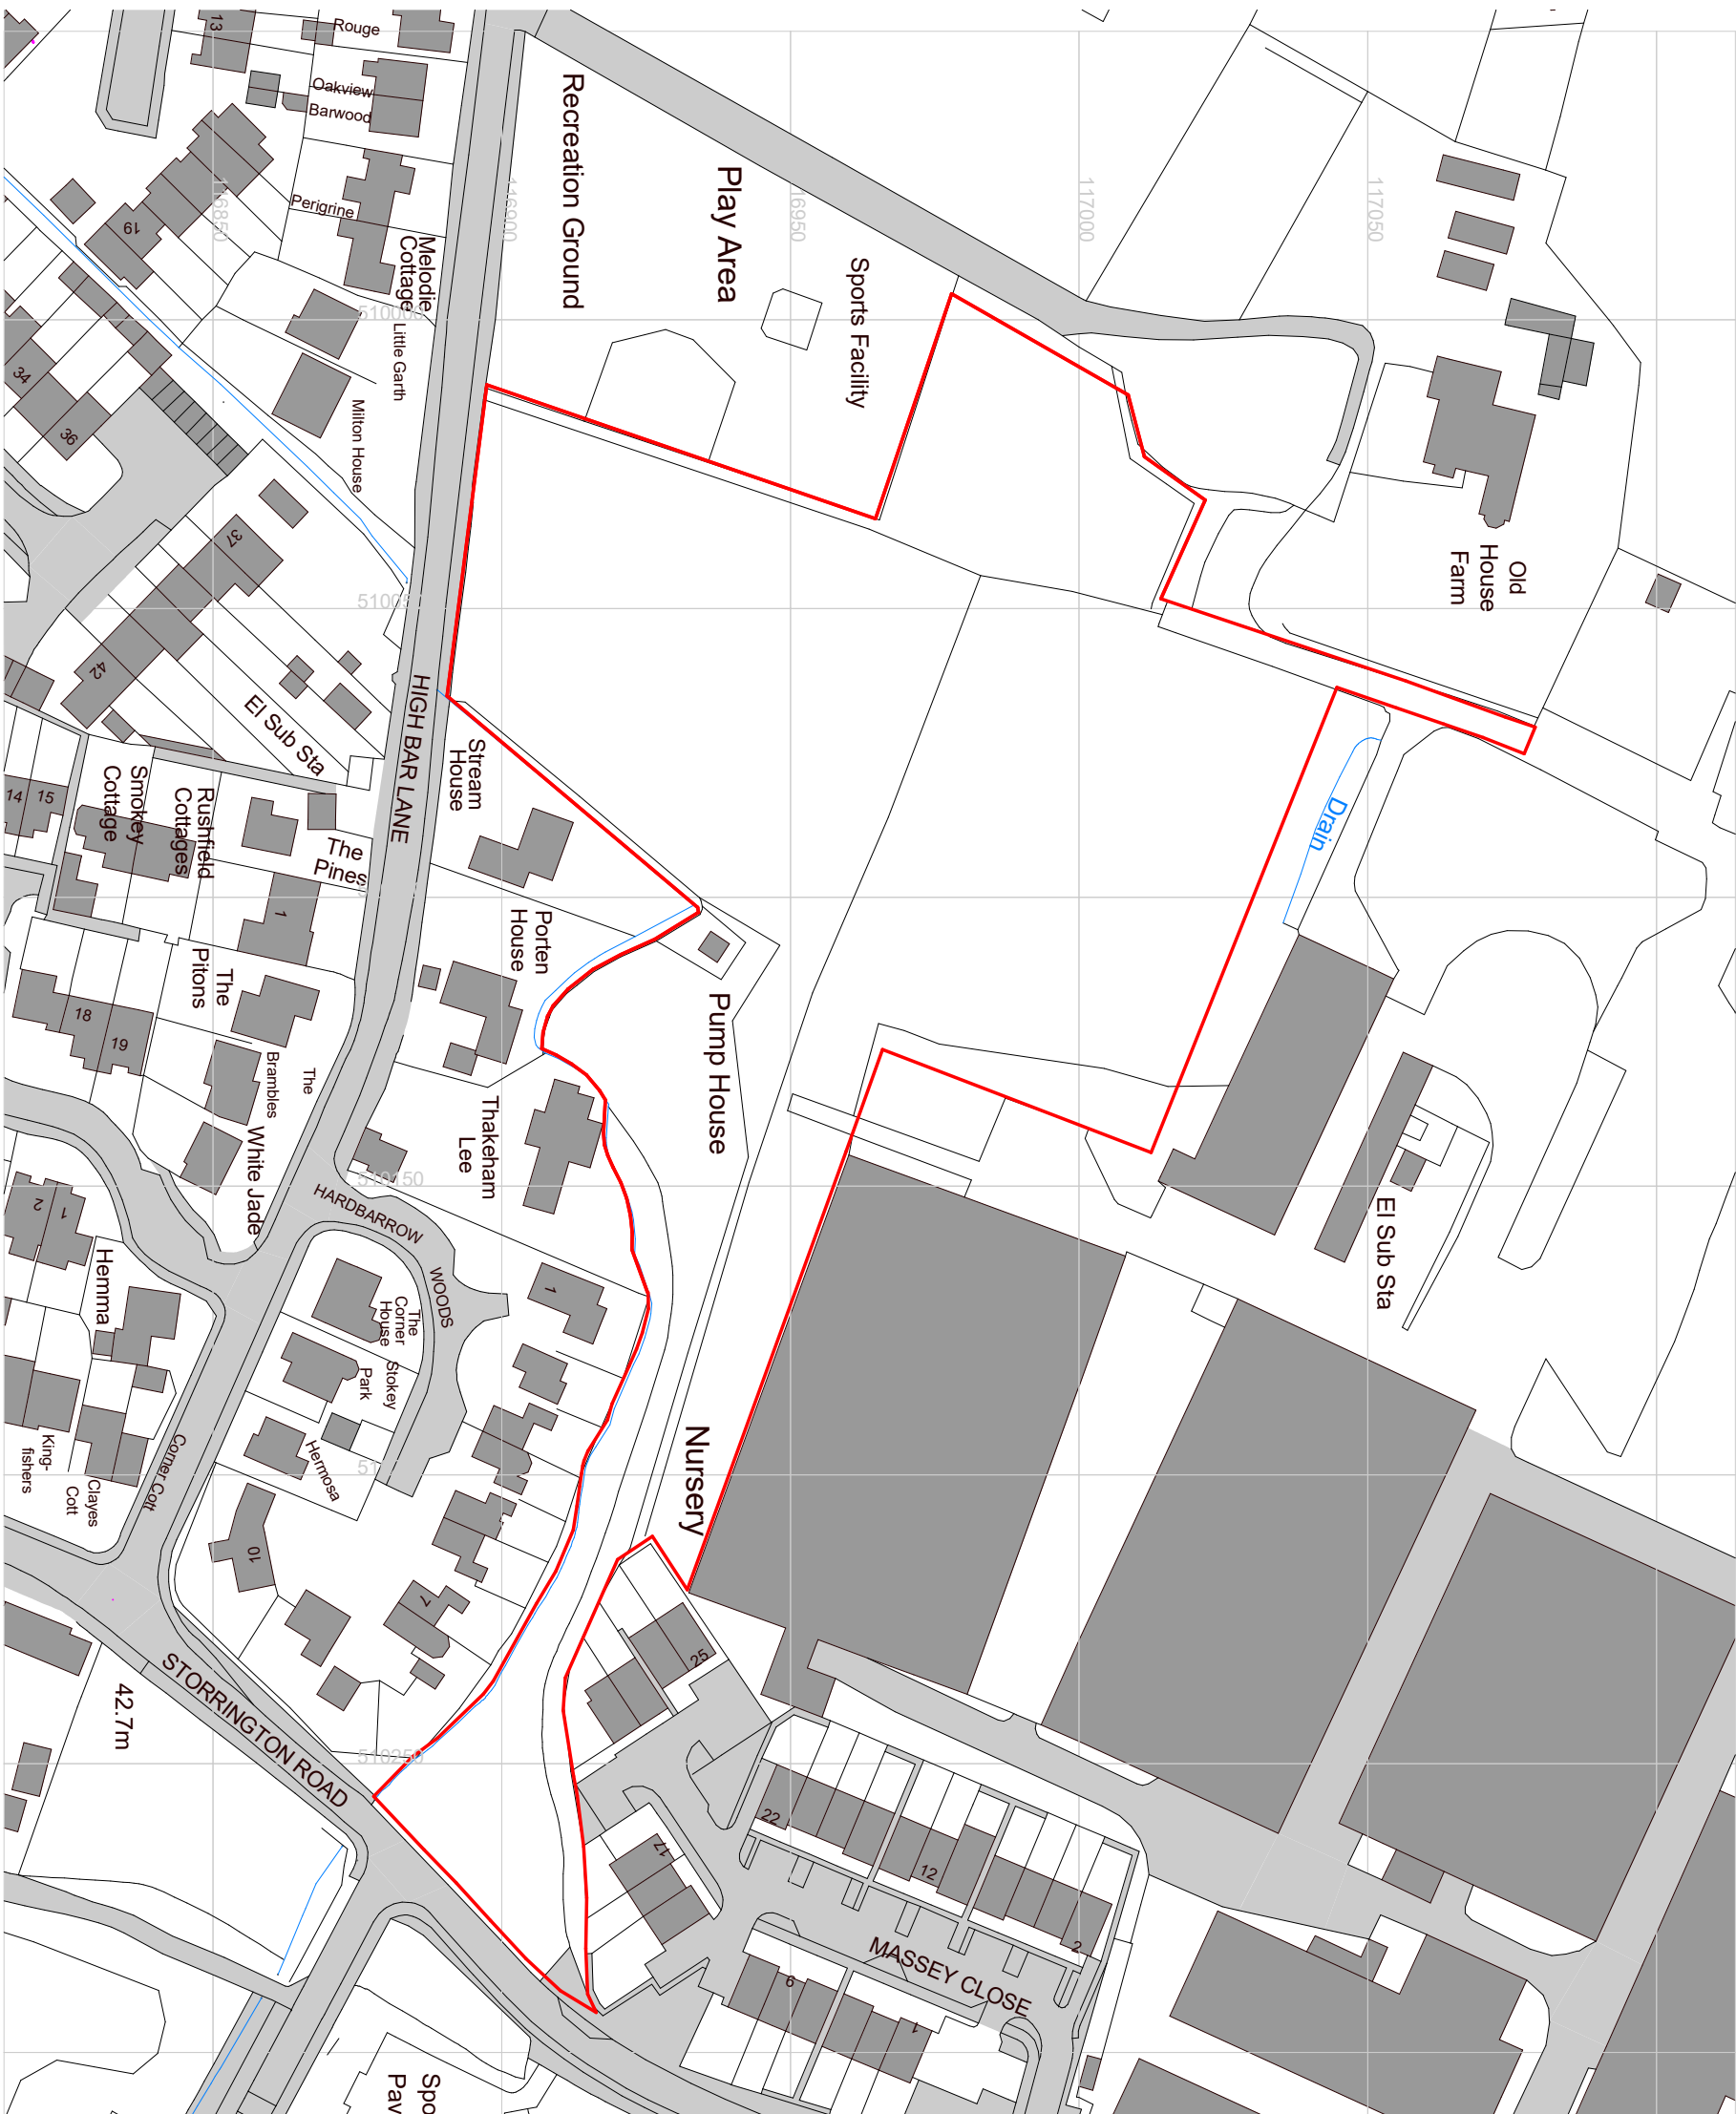

Ordnance Survey, (c) Crown Copyright 2025. All rights reserved. Licence number 100022432

Location Plan – Existing
1 : 1250



SCALE BAR 1 : 1250



Rev Date Revision Comment By

Location Plan

High Bar Lane Ltd

High Bar Lane
Thakeham

25-2125
000

Mitchell Evans

GENERAL NOTE:
SETTING OUT TO BE AGREED ON SITE WITH THE
PROJECT SUPERVISOR. ALL DIMENSIONS TO BE CHECKED
ON SITE BY THE GENERAL CONTRACTOR. DISCREPANCIES
TO BE REPORTED IMMEDIATELY TO THE PROJECT
SUPERVISOR.

Drawn by: SK Checked by: DG
Scale: 1 : 1250@ A1

Land at High Bar Lane,
Thakeham, West Sussex

High Bar Lane
Thakeham

25-2125
000

90 / Meadow
Godalming
GU7 3HY
01483 453 453

