


Key:

 Trial Pit

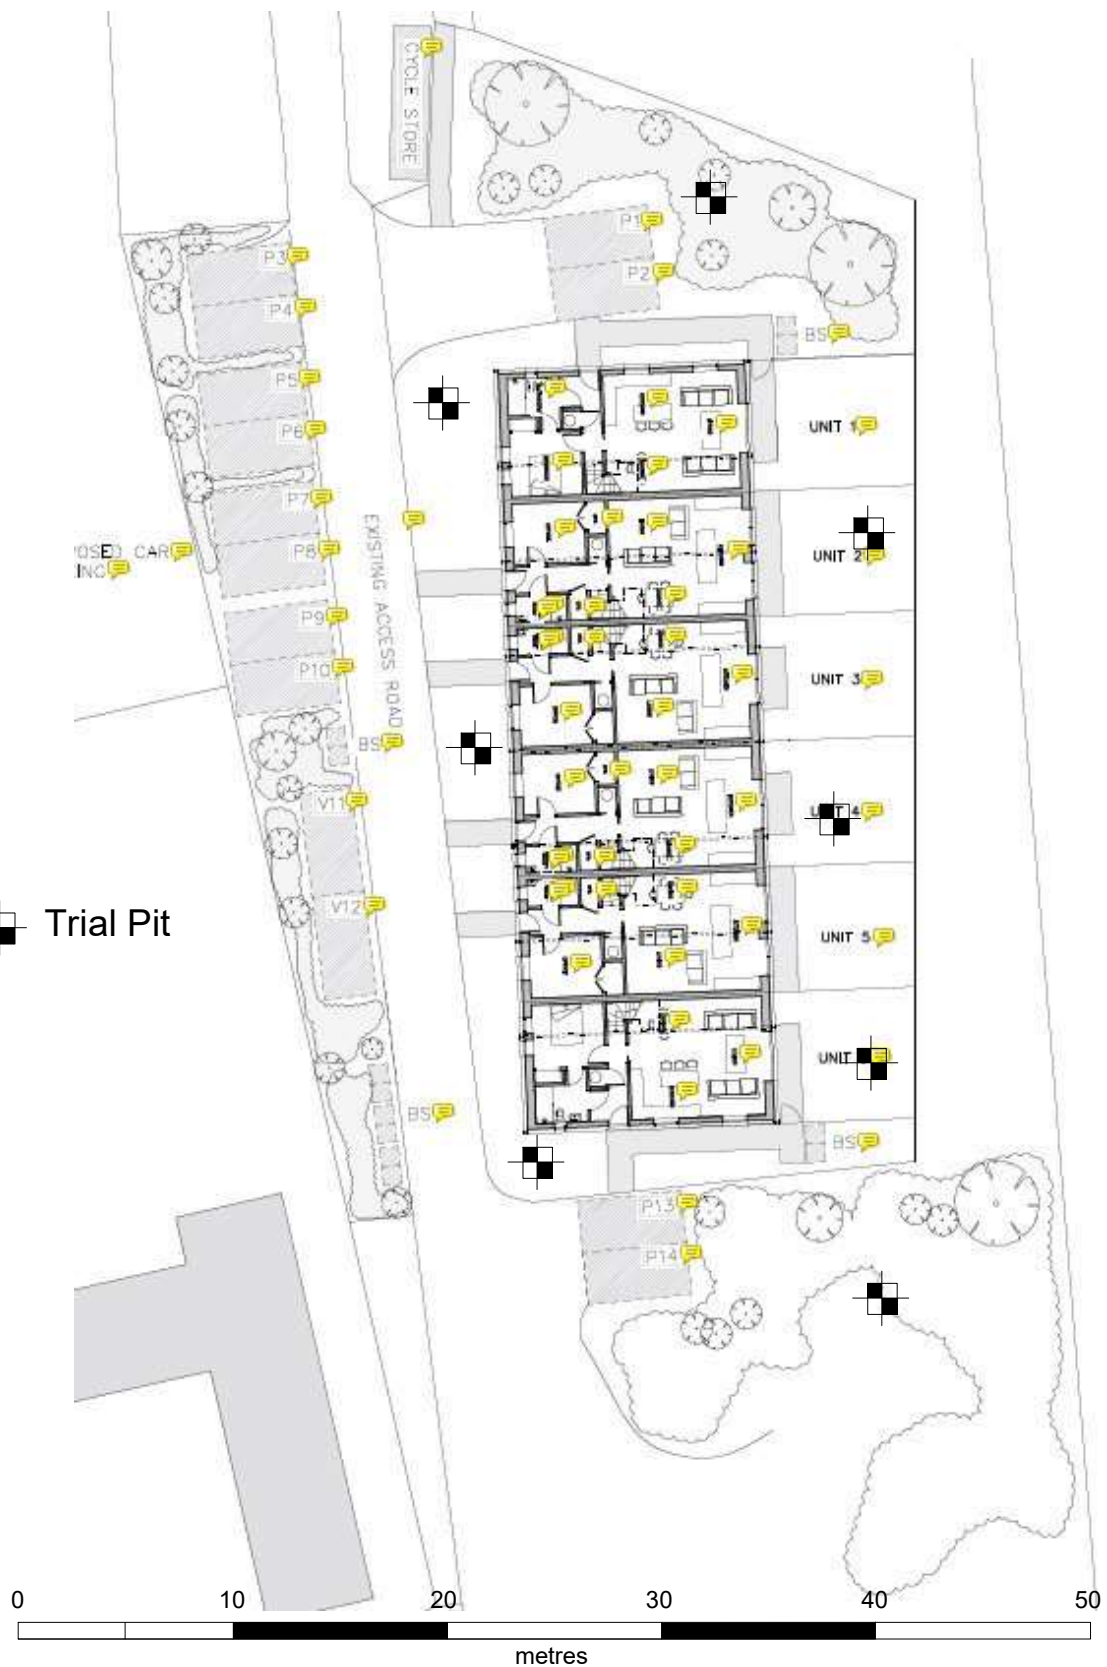

Scale as shown

BENJAMIN ALLEN CONSTRUCTION LTD

WOODHOUSE FARM, WHEATSHEAF ROAD, WOODMANCOTE

Proposed Site Investigation - North Barn

December 2025