




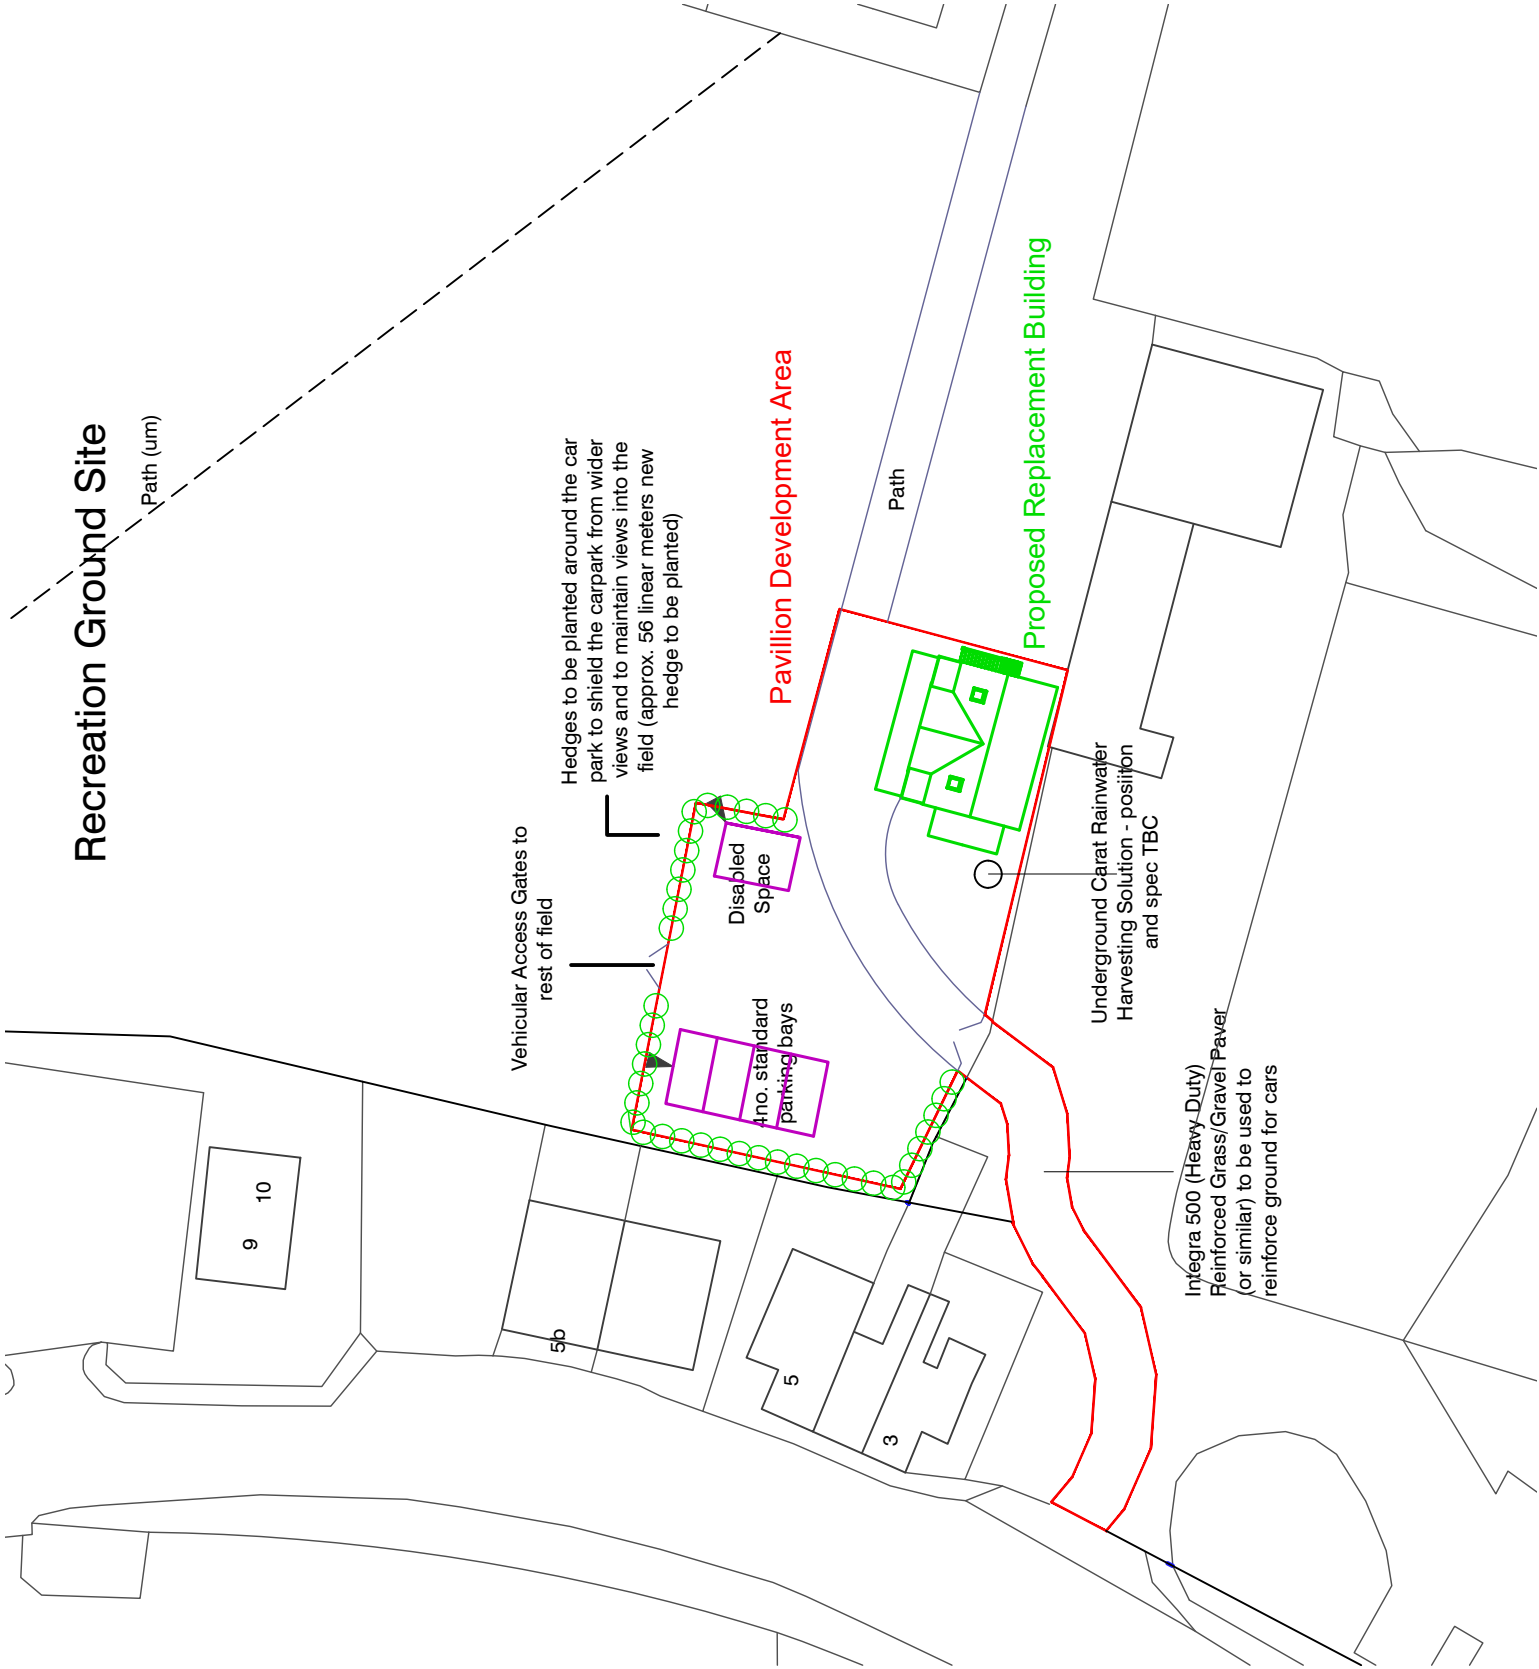

01 Block Plan
Scale: 1:500

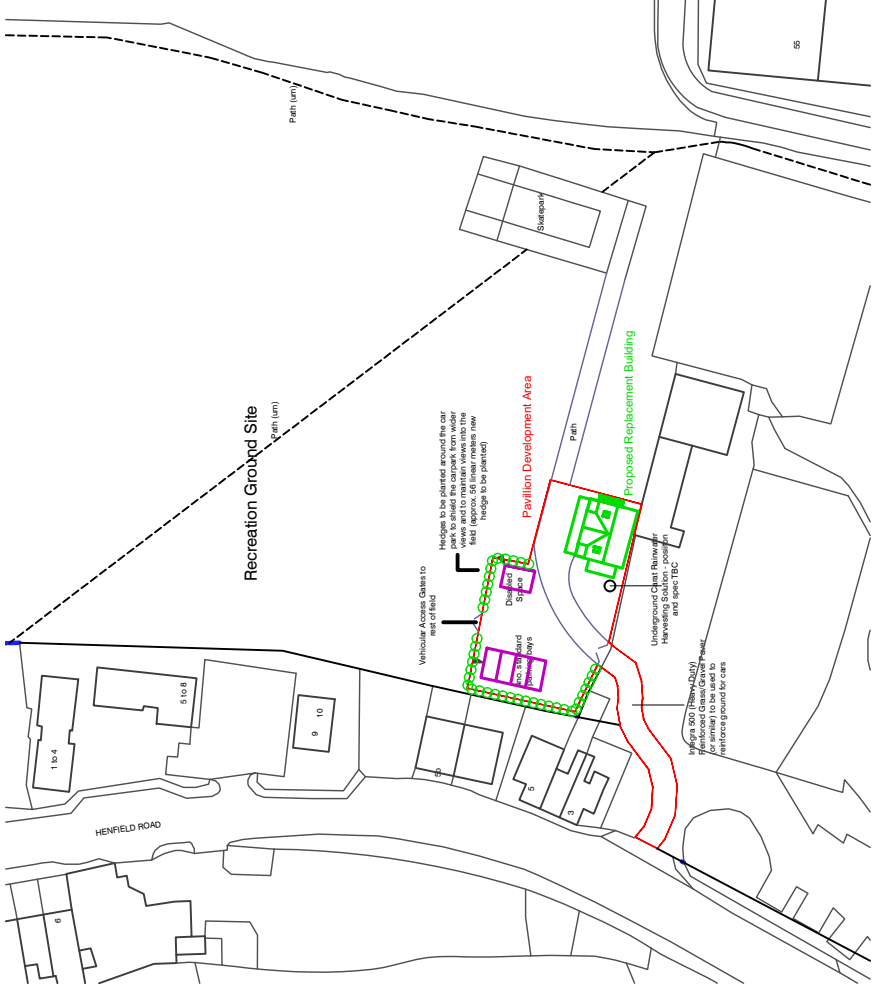

02 Location Plan
Scale: 1:1250

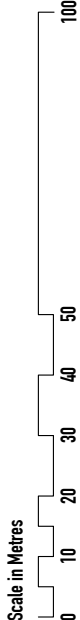

PLANNING

Date	Revision	Chk	STATUS
			LOCATION
			TITLE
			number rev scale
169	001	A	VARIABLES@A3