


NOTES

1. This drawing is to be read in conjunction with all relevant documents and specifications.
 2. Dimensions are not to be scaled.
- Source: Greenhatch survey drawing 54710_01_P_REVA
- © Crown copyright and database rights 2025 OS 100018363.

KEY

- 2.4m x 'y'm visibility splays
- Highway boundary interpreted from West Sussex records
- Site boundary
- Uncontrolled crossing incorporating tactile paving and dropped kerbs

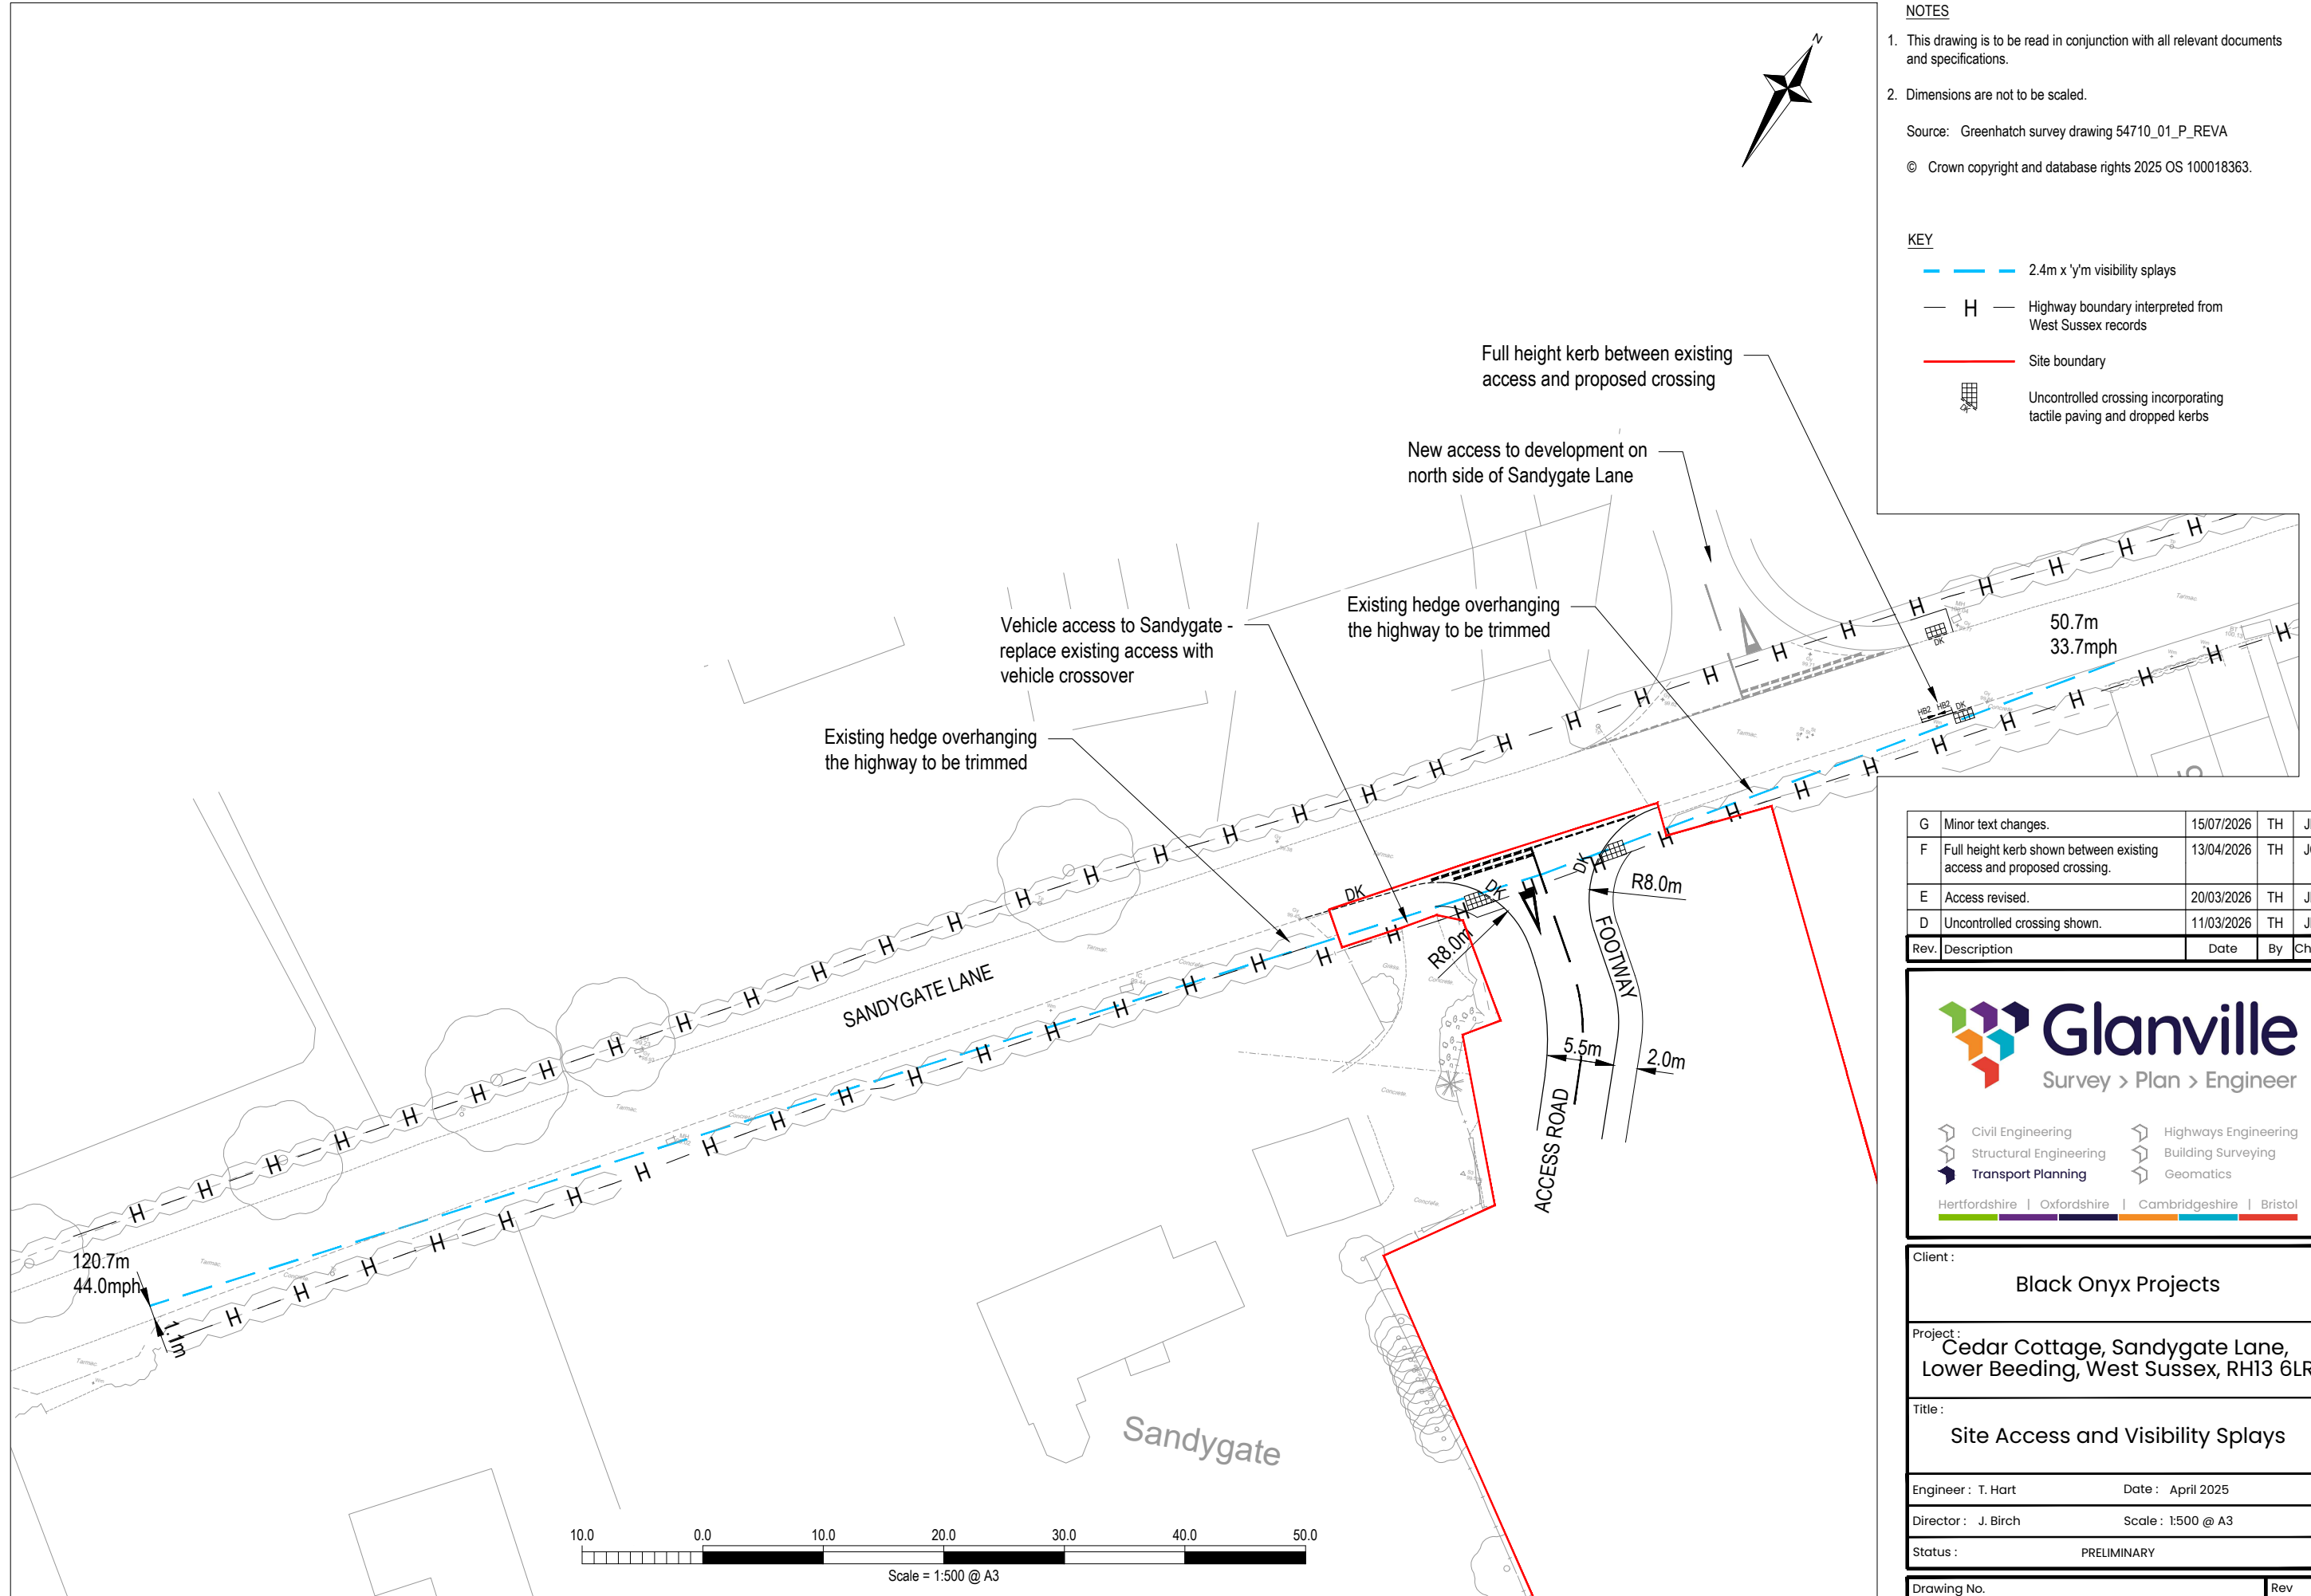

G	Minor text changes.	15/07/2026	TH	JB
F	Full height kerb shown between existing access and proposed crossing.	13/04/2026	TH	JC
E	Access revised.	20/03/2026	TH	JB
D	Uncontrolled crossing shown.	11/03/2026	TH	JB
Rev.	Description	Date	By	Chkd



Client :		Black Onyx Projects	
Project :		Cedar Cottage, Sandygate Lane, Lower Beeding, West Sussex, RH13 6LR	
Title :		Site Access and Visibility Splays	
Engineer : T. Hart		Date : April 2025	
Director : J. Birch		Scale : 1:500 @ A3	
Status :		PRELIMINARY	
Drawing No.		8240636/6101	Rev G