


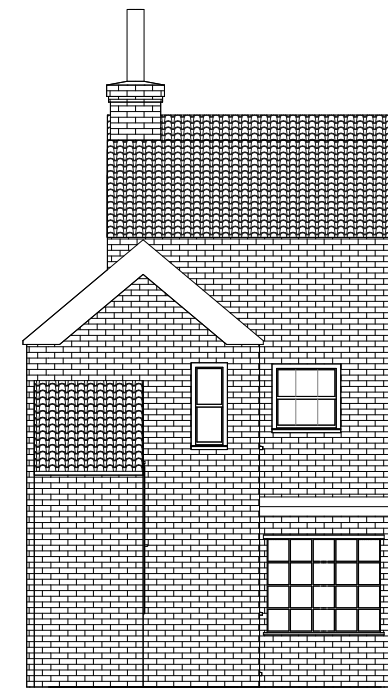

1 **LH Existing**
1 : 100



2 **Rear Existing**
1 : 100



Window Style Schedule

Window Number	Window Type	Window Width (mm)	Window Height (mm)	Window Colour	Window Material	Window Glazing	Sealed Unit Depth
1	Type C with Mock Horns	904	1148	White Smooth	PVCu	TOP = STD Clear Double / BOTTOM = TUF Clear Double	4-20-4
2	Type C with Mock Horns	904	1148	White Smooth	PVCu	TOP = STD Clear Double / BOTTOM = TUF Clear Double	4-20-4
3	Type C with Mock Horns	480	1148	White Smooth	PVCu	TOP = STD Clear Double / BOTTOM = TUF Clear Double	4-20-4




3 **LH Proposed**
1 : 100

Scale 1:100

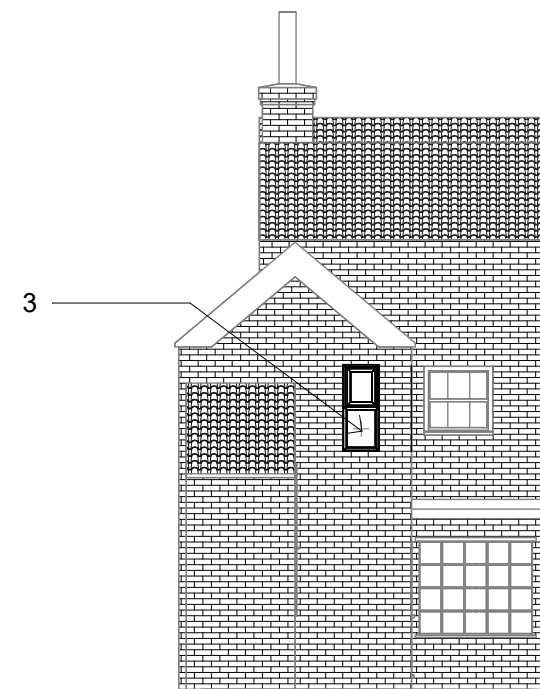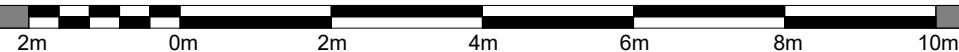

4 **Rear Proposed**
1 : 100

Scale 1:50

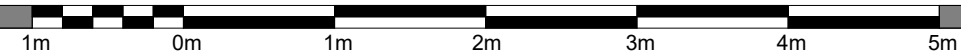

Contract No.

FHI 139169

Site Address -

Amen Cottage, Manleys Hill,
Storrington
West Sussex
RH20 4BN

Drawing No.

1 of 3

Elevations

All Dimensions in mm

Scale: 1 : 100 @A3

Signed Off on - 01/04/2026

Review on -



First Home Improvements
Station Road Industrial
Estate Lenwade Norfolk
NR9 5LY

© Drawings, associated documentation and intellectual property is protected under copyright law.
All documentation by First Home Improvements prohibits unauthorised actions such as (but not limited to) the re-issuing and re-production thereof without prior consent.