


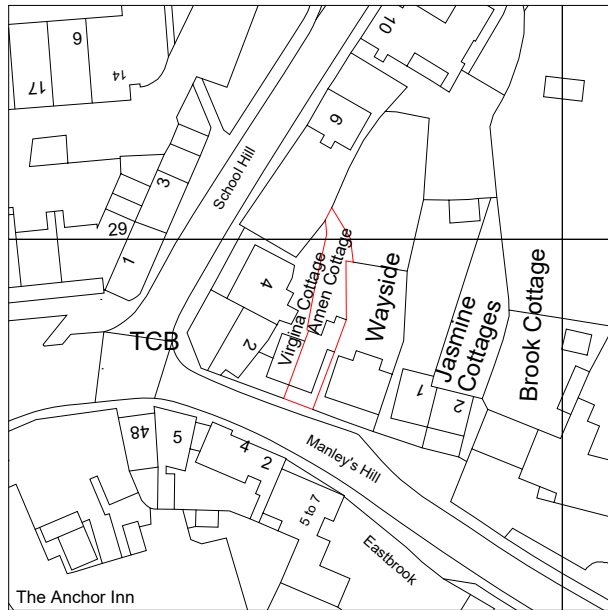


Crown Copyright and database rights 2026.
OS AC0000814278 National Map Centre.
Purchased 01/04/2026 1 year licence.


3

Scale 1-1250

1 : 1250

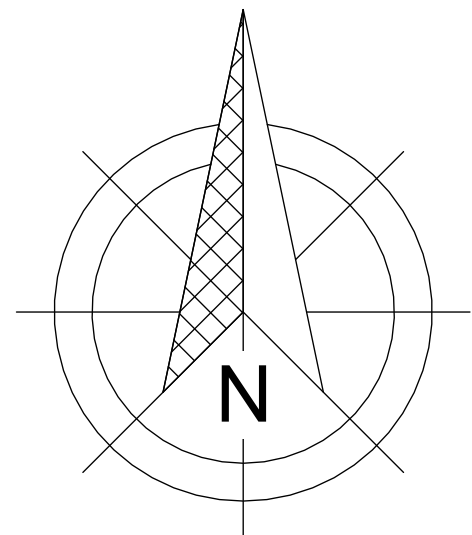

Scale 1:100

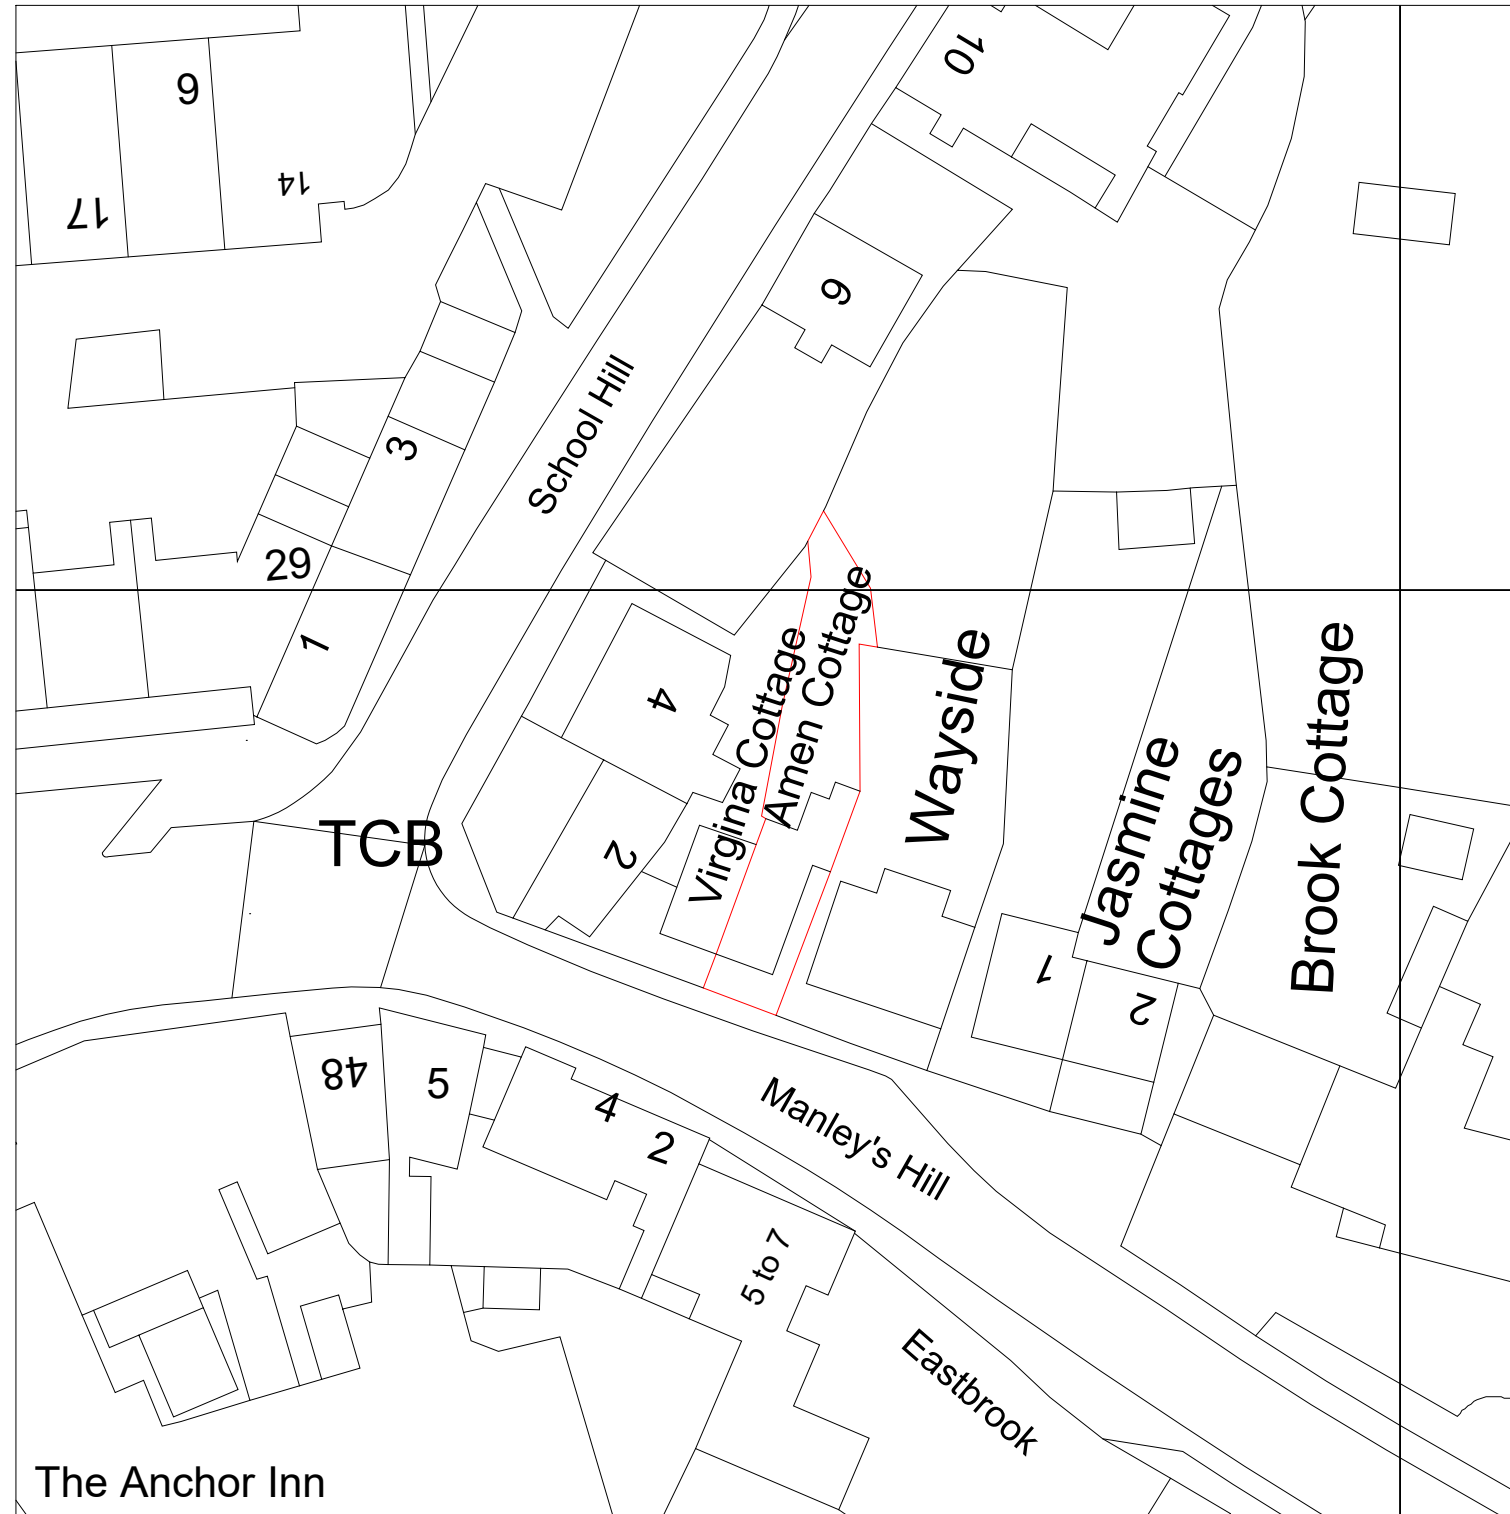

Crown Copyright and database rights 2026.
OS AC0000814278 National Map Centre.
Purchased 01/04/2026 1 year licence.

2

Scale 1-500

1 : 500

Scale 1:50

Contract No.

FHI 139169

Site Address -

Amen Cottage, Manleys Hill,
Storrington
West Sussex
RH20 4BN

Drawing No.

3 of 3

Location and Site Map

All Dimensions in mm

Scale: As indicated @A3

Signed Off on - 01/04/2026

Review on -



First Home Improvements
Station Road Industrial
Estate Lenwade Norfolk
NR9 5LY

© Drawings, associated documentation and intellectual property is protected under copyright law.
All documentation by First Home Improvements prohibits unauthorised actions such as (but not limited to) the re-issuing and re-production thereof without prior consent.