

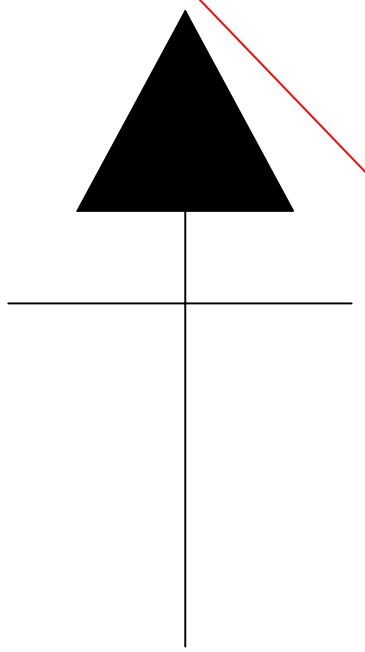


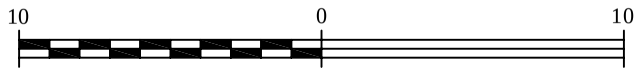

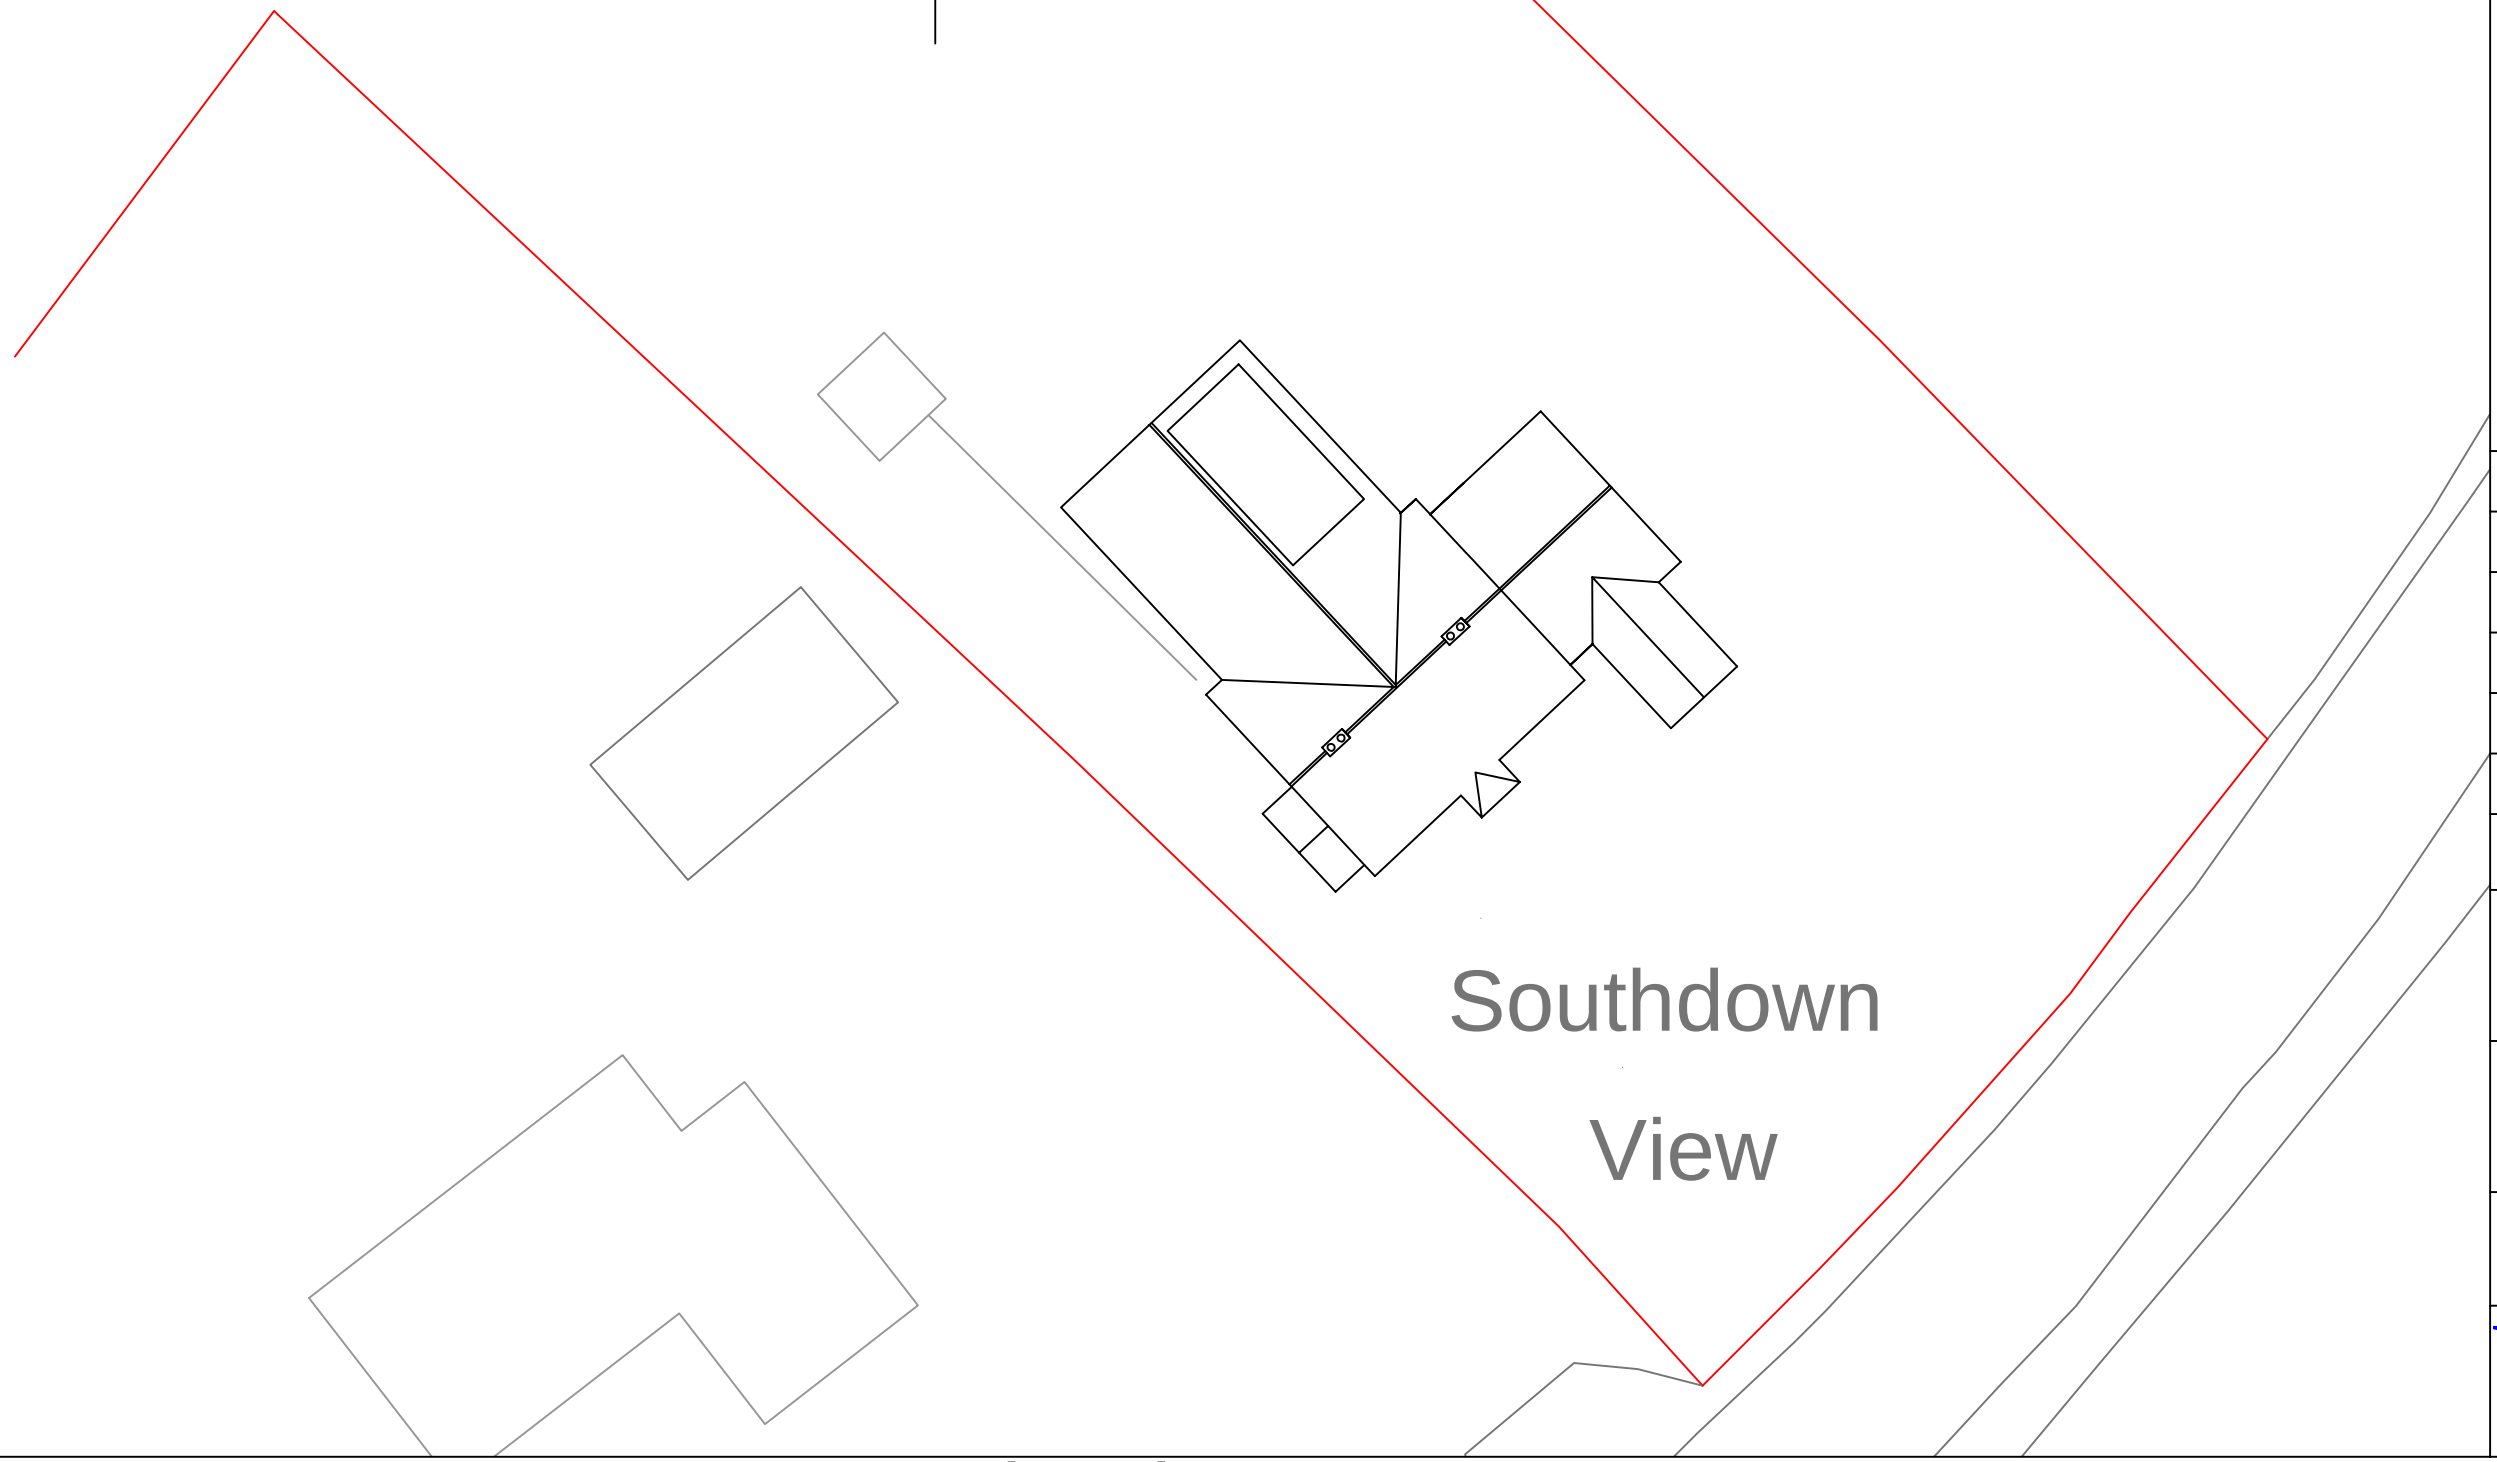

Notes:

Rev	Date	Revisions
B	27 Nov 18	Boundary amendment
A	10 Nov 18	New drawing

Scale	View
1:250	Plan @ A3

Client: Mr S Capel

Job Title:
South Downs View
West Chiltington Lane
Billingshurst
RH14 9DY

Drawing Title:
Site Plan

Dwg No:
P1114-03

WHA
Little Cherryhurst,
Partridge Lane, Newdigate,
DORKING, Surrey, RH5 5D
Tel: 01306 631459
wha_office@btinternet.com