

Planning Notes

- For planning purposes, not for construction or any purpose other than planning application.
- All dimensions are approximate unless otherwise noted.
- Subject to Structural Engineer's technical design and specification.
- Window mullion/ratio glazing arrangement window mullion/ratio glazing arrangement indicative subject to detail design.
- Site footprint taken from combination of survey and OS mapping data. Any information relating to neighbouring buildings is approximate.



1 GA BLOCK PLAN EXISTING
1 : 500



2 GA BLOCK PLAN PROPOSED
1 : 500

1	PLANNING APPLICATION	AG/NF	16/12/2025
rev	description	drawn / checked	date
revisions			

Status: PLANNING

This drawing is to be used for design intent only. This drawing is protected under The Copyright, Designs and Patents Act 1988. Scale for planning purposes only. Figured dimensions only are to be taken from this drawing. All dimensions are to be checked on site before any work is put in hand. If in doubt, ASK.

CURIO ARCHITECTS



8: L1.205, The Print Rooms
164-180 Union Street, SE1 0LH
W: www.curioarchitects.co.uk
E: hello@curioarchitects.co.uk

Client: TOBY BROOKS

Project: HOLMBUSH BUNGALOW
SLINFOLD

Title: BLOCK PLAN
EXISTING & PROPOSED



Scale:	1 : 500	@ A1	Drawn:	JB
Date:	SEP 2025		Checked:	NF

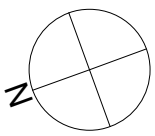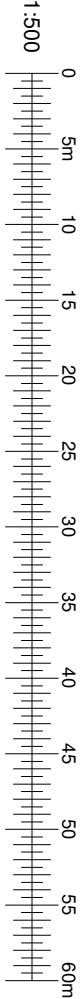

Job no:	Drawing no:	Revision:
25060		01001 1

Planning Notes


- For planning purposes, not for construction or any purpose other than planning application.
- All dimensions are approximate unless otherwise noted.
- Subject to Structural Engineer's technical design and specification.
- Window mullion/ratio glazing arrangement indicative subject to detail design.
- Site footprint taken from combination of survey and OS mapping data. Any information relating to neighbouring buildings is approximate.

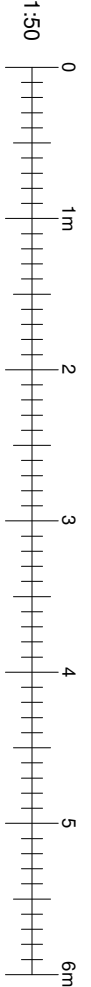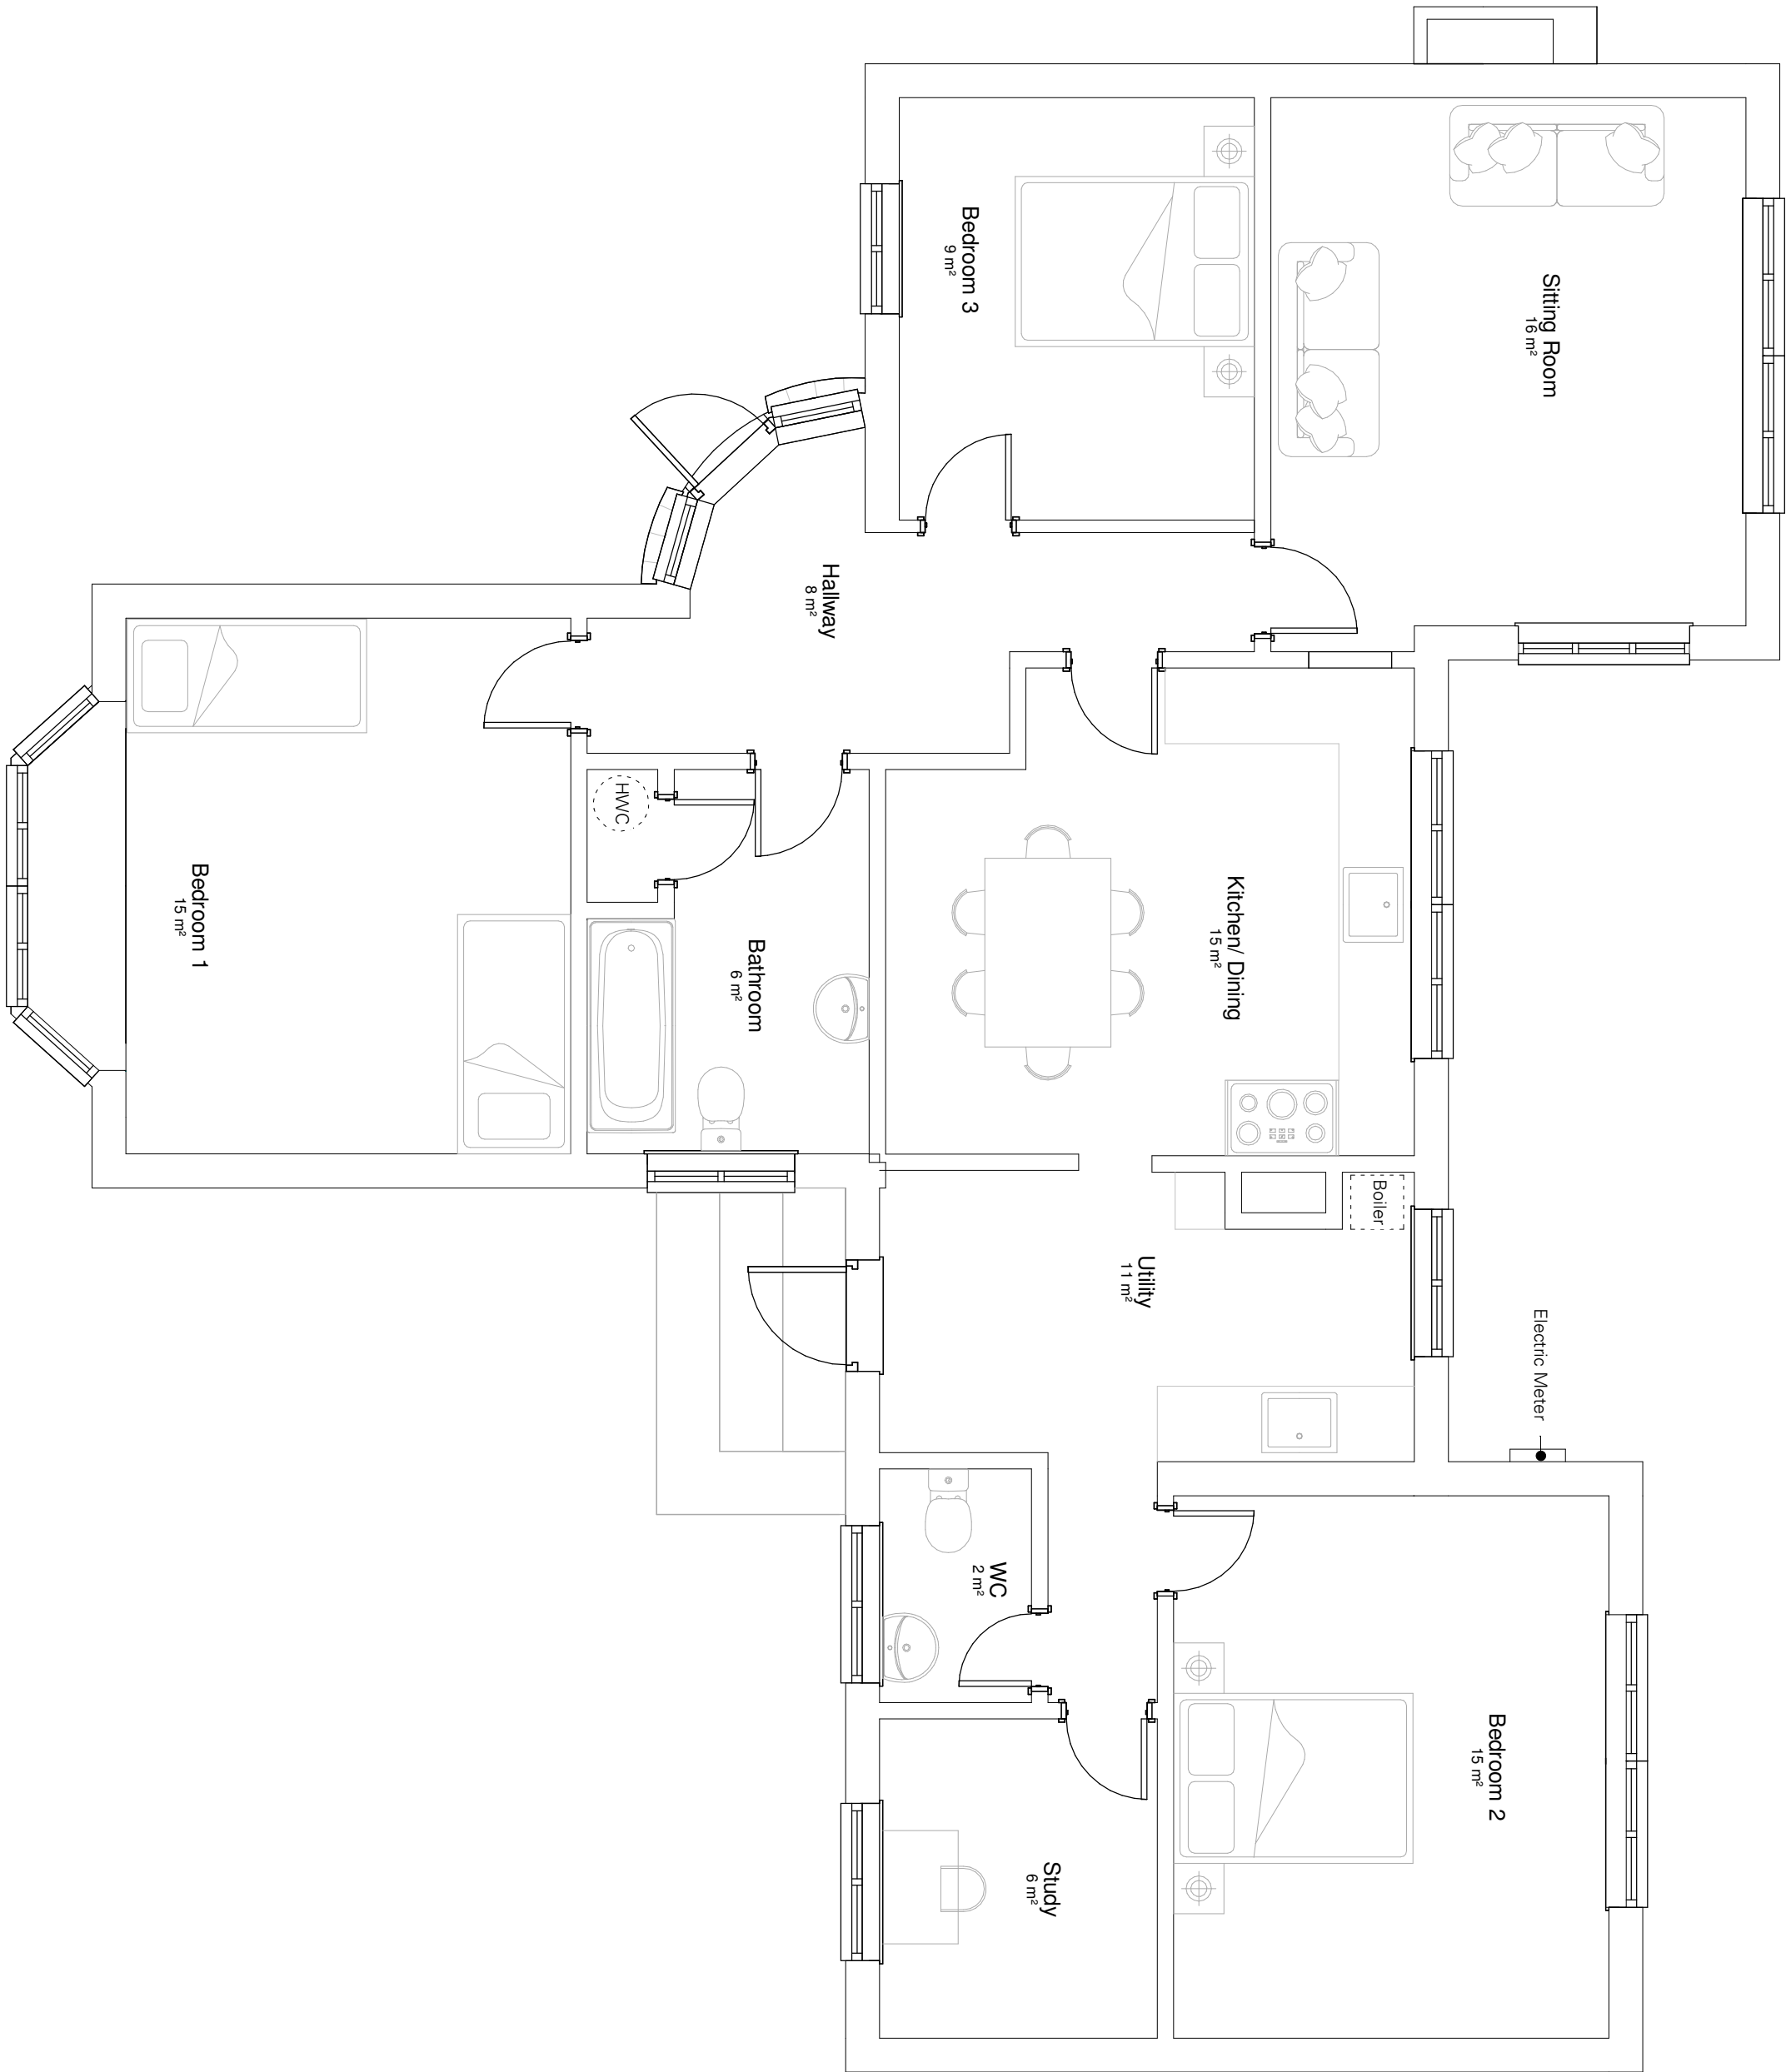

CURIO ARCHITECTS				a: L1 205, The Print Rooms 164-180 Union Street, SE1 0UH w: www.curioarchitects.co.uk e: hello@curioarchitects.co.uk	
Client: TOBY BROOKS					
Project: HOLMBUSH BUNGALOW SLINFOLD					
Title: GENERAL ARRANGEMENT EXISTING GROUND FLOOR					
Scale: 1 : 50 @ A1	Drawn: JB				
Date: SEP 2025	Checked: NF				
Job no: 25060	Drawing no:	03001		Revision:	1

Planning Notes

- For planning purposes, not for construction or any purpose other than planning application.
- All dimensions are approximate unless otherwise noted.
- Subject to Structural Engineer's technical design and specification.
- Window mullion/ratio glazing arrangement indicative subject to detail design.
- Site footprint taken from combination of survey and OS mapping data. Any information relating to neighbouring buildings is approximate.

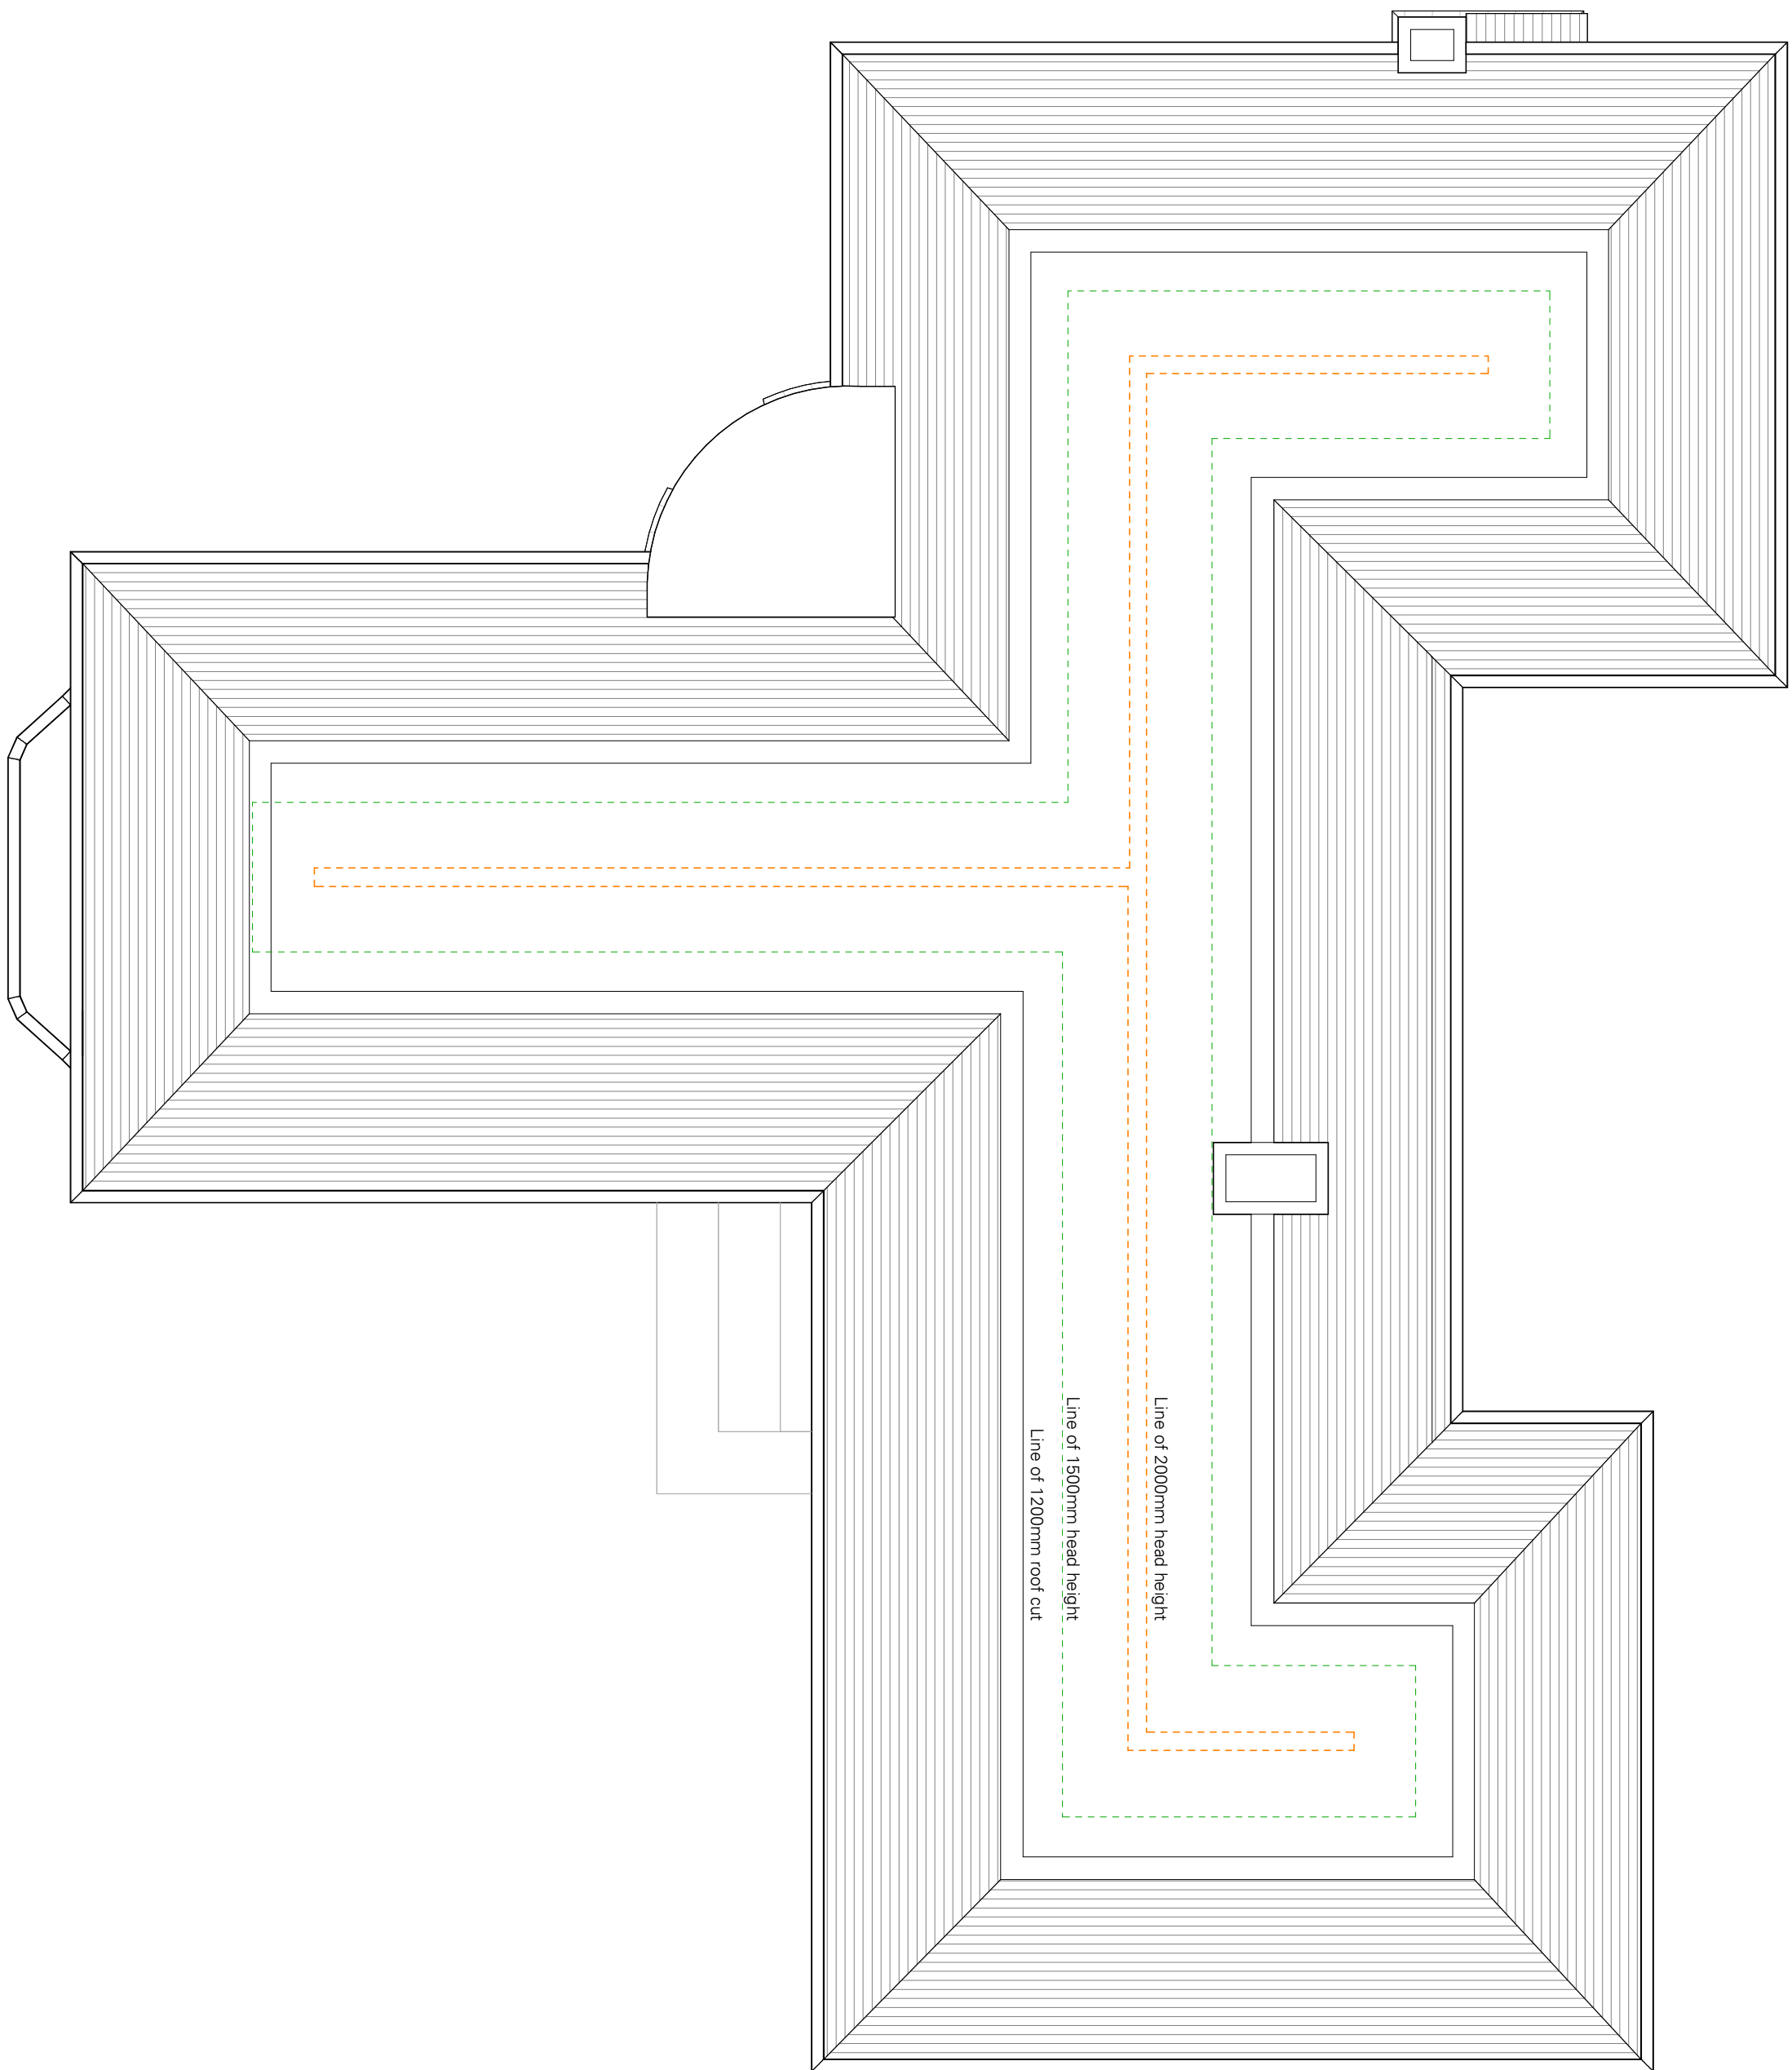

1	PLANNING APPLICATION	AG/NF	16/12/2025
rev	description	drawn / checked	date
revisions			

Status: **PLANNING**

This drawing is to be used for design intent only. This drawing is protected under The Copyright, Designs and Patents Act 1988. Scale for planning purposes only. Figured dimensions only are to be taken from this drawing. All dimensions are to be checked on site before any work is put in hand. If in doubt, ASK.

CURIO ARCHITECTS

8: 11, 205, The Print Rooms
164-180 Union Street, SE1 0LH
W: www.curioarchitects.co.uk
E: hello@curioarchitects.co.uk

Client: **TOBY BROOKS**

Project: **HOLMBUSH BUNGALOW
SLINFOLD**

Title: **GENERAL ARRANGEMENT
EXISTING
FIRST FLOOR**

Scale: **1 : 50 @ A1**

Date: **SEP 2025**


Drawn: **JB**

Checked: **NF**

Job no: **25060**



Drawing no: **03002**

Revision: **1**

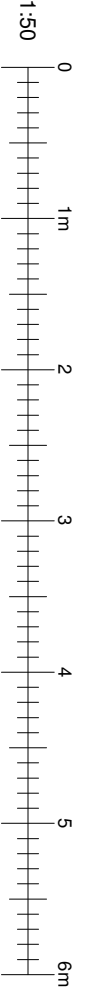

Planning Notes

- For planning purposes, not for construction or any purpose other than thermal application.
- All dimensions are in millimetres unless otherwise noted.
- Subject to Structural Engineers technical design and specification.
- Window mullion/patio glazing arrangement window mullion patio glazing arrangement indicative subject to detail design.
- Site footprint taken from combination of survey and OS mapping data. Any information relating to neighbouring buildings is approximate.

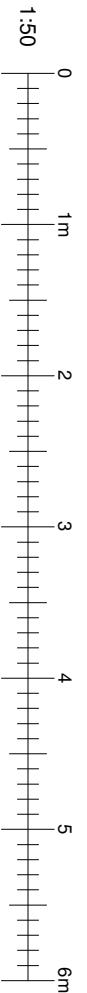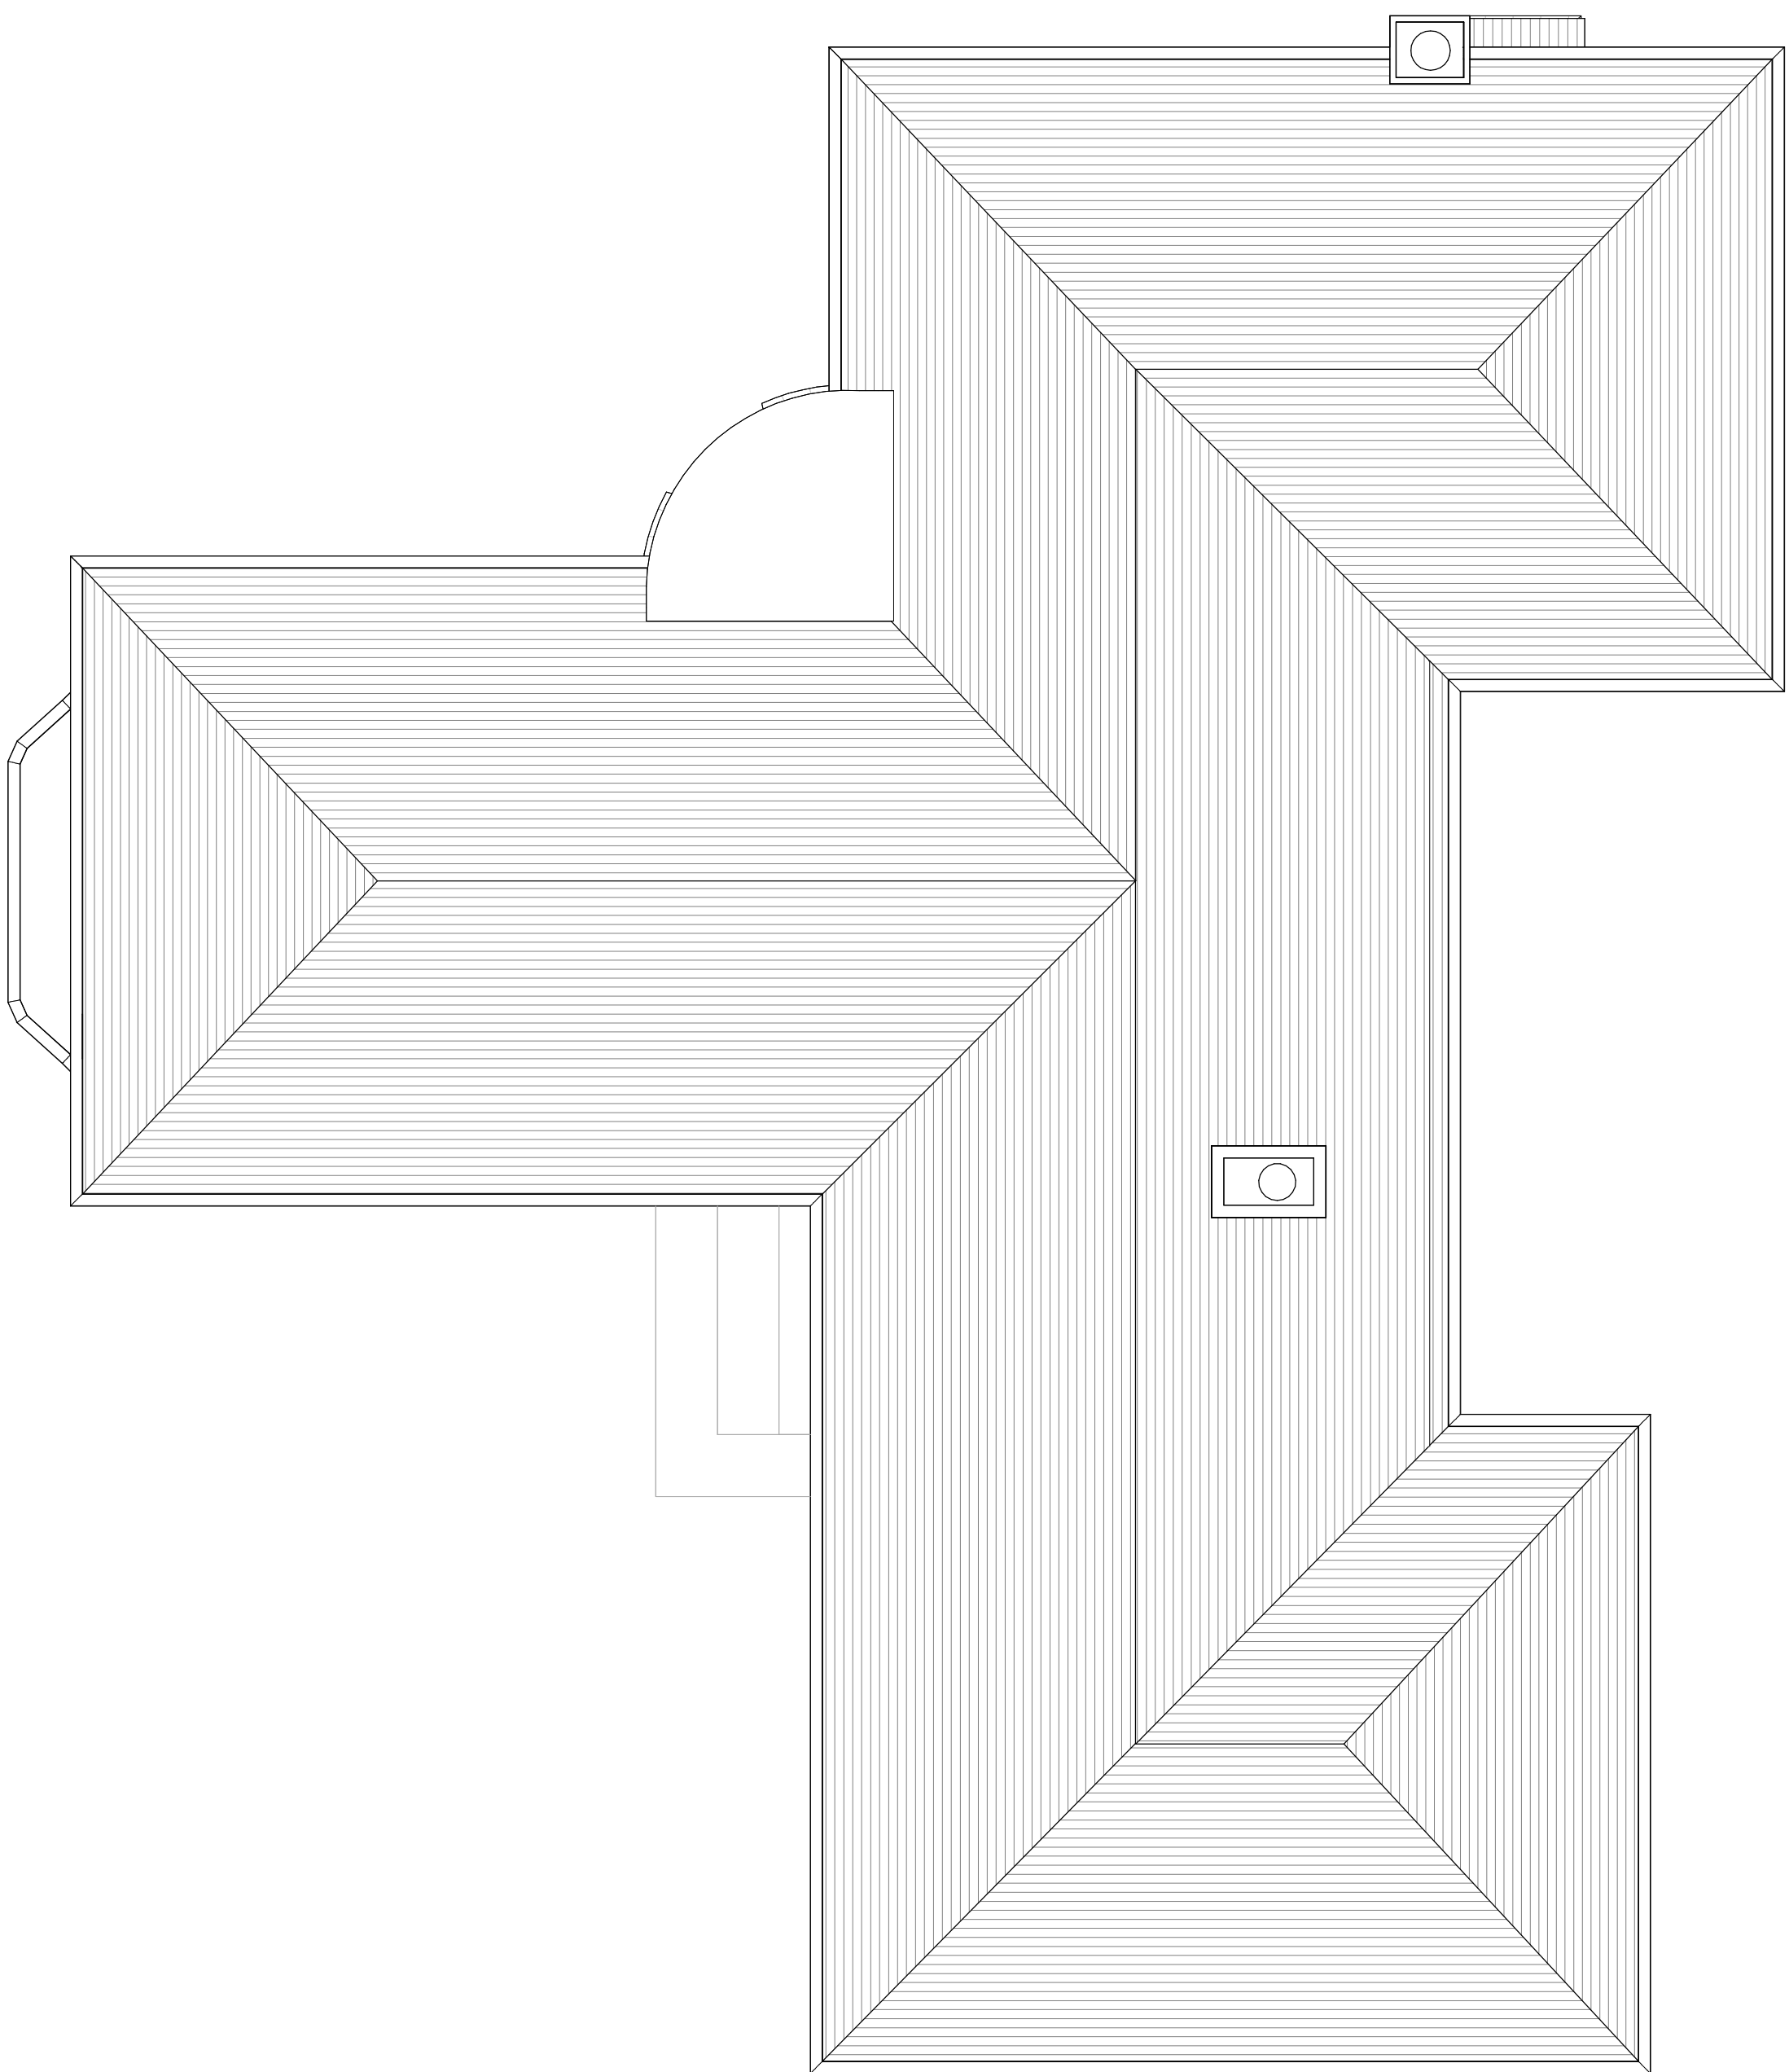

1	PLANNING APPLICATION	AG/NF	16/12/2025
rev	description	drawn / checked	date

Status: **PLANNING**

This drawing is to be used for design intent only. This drawing is protected under The Copyright, Designs and Patents Act 1988. Scale for planning purposes only. Figured dimensions only are to be taken from this drawing. All dimensions are to be checked on site before any work is put in hand. If in doubt ASK.

CURIO
ARCHITECTS

a: LI 205, The Print Rooms
164-180 Union Street, SE1 1
w: www.cunoarchitects.co.uk
e: hello@cunoarchitects.co.uk

Client: **TOBY BROOKS**

Project: HOLMBUSH BUNGALOW
SLINFOLD


Title: GENERAL ARRANGEMENT
EXISTING
ROOF

Scale:	1 : 50	@ A1	Drawn:	JB
Date:	SEP 2025		Checked:	NF

Job no:	Drawing no:	Revision:
25060		03003 1

Planning Notes

- For planning purposes, not for construction or any purpose other than planning application.
- All dimensions are approximate unless otherwise noted.
- Subject to Structural Engineer's technical design and specification.
- Window mullion/ratio glazing arrangement indicative subject to detail design.
- Site footprint taken from combination of survey and OS mapping data. Any information relating to neighbouring buildings is approximate.

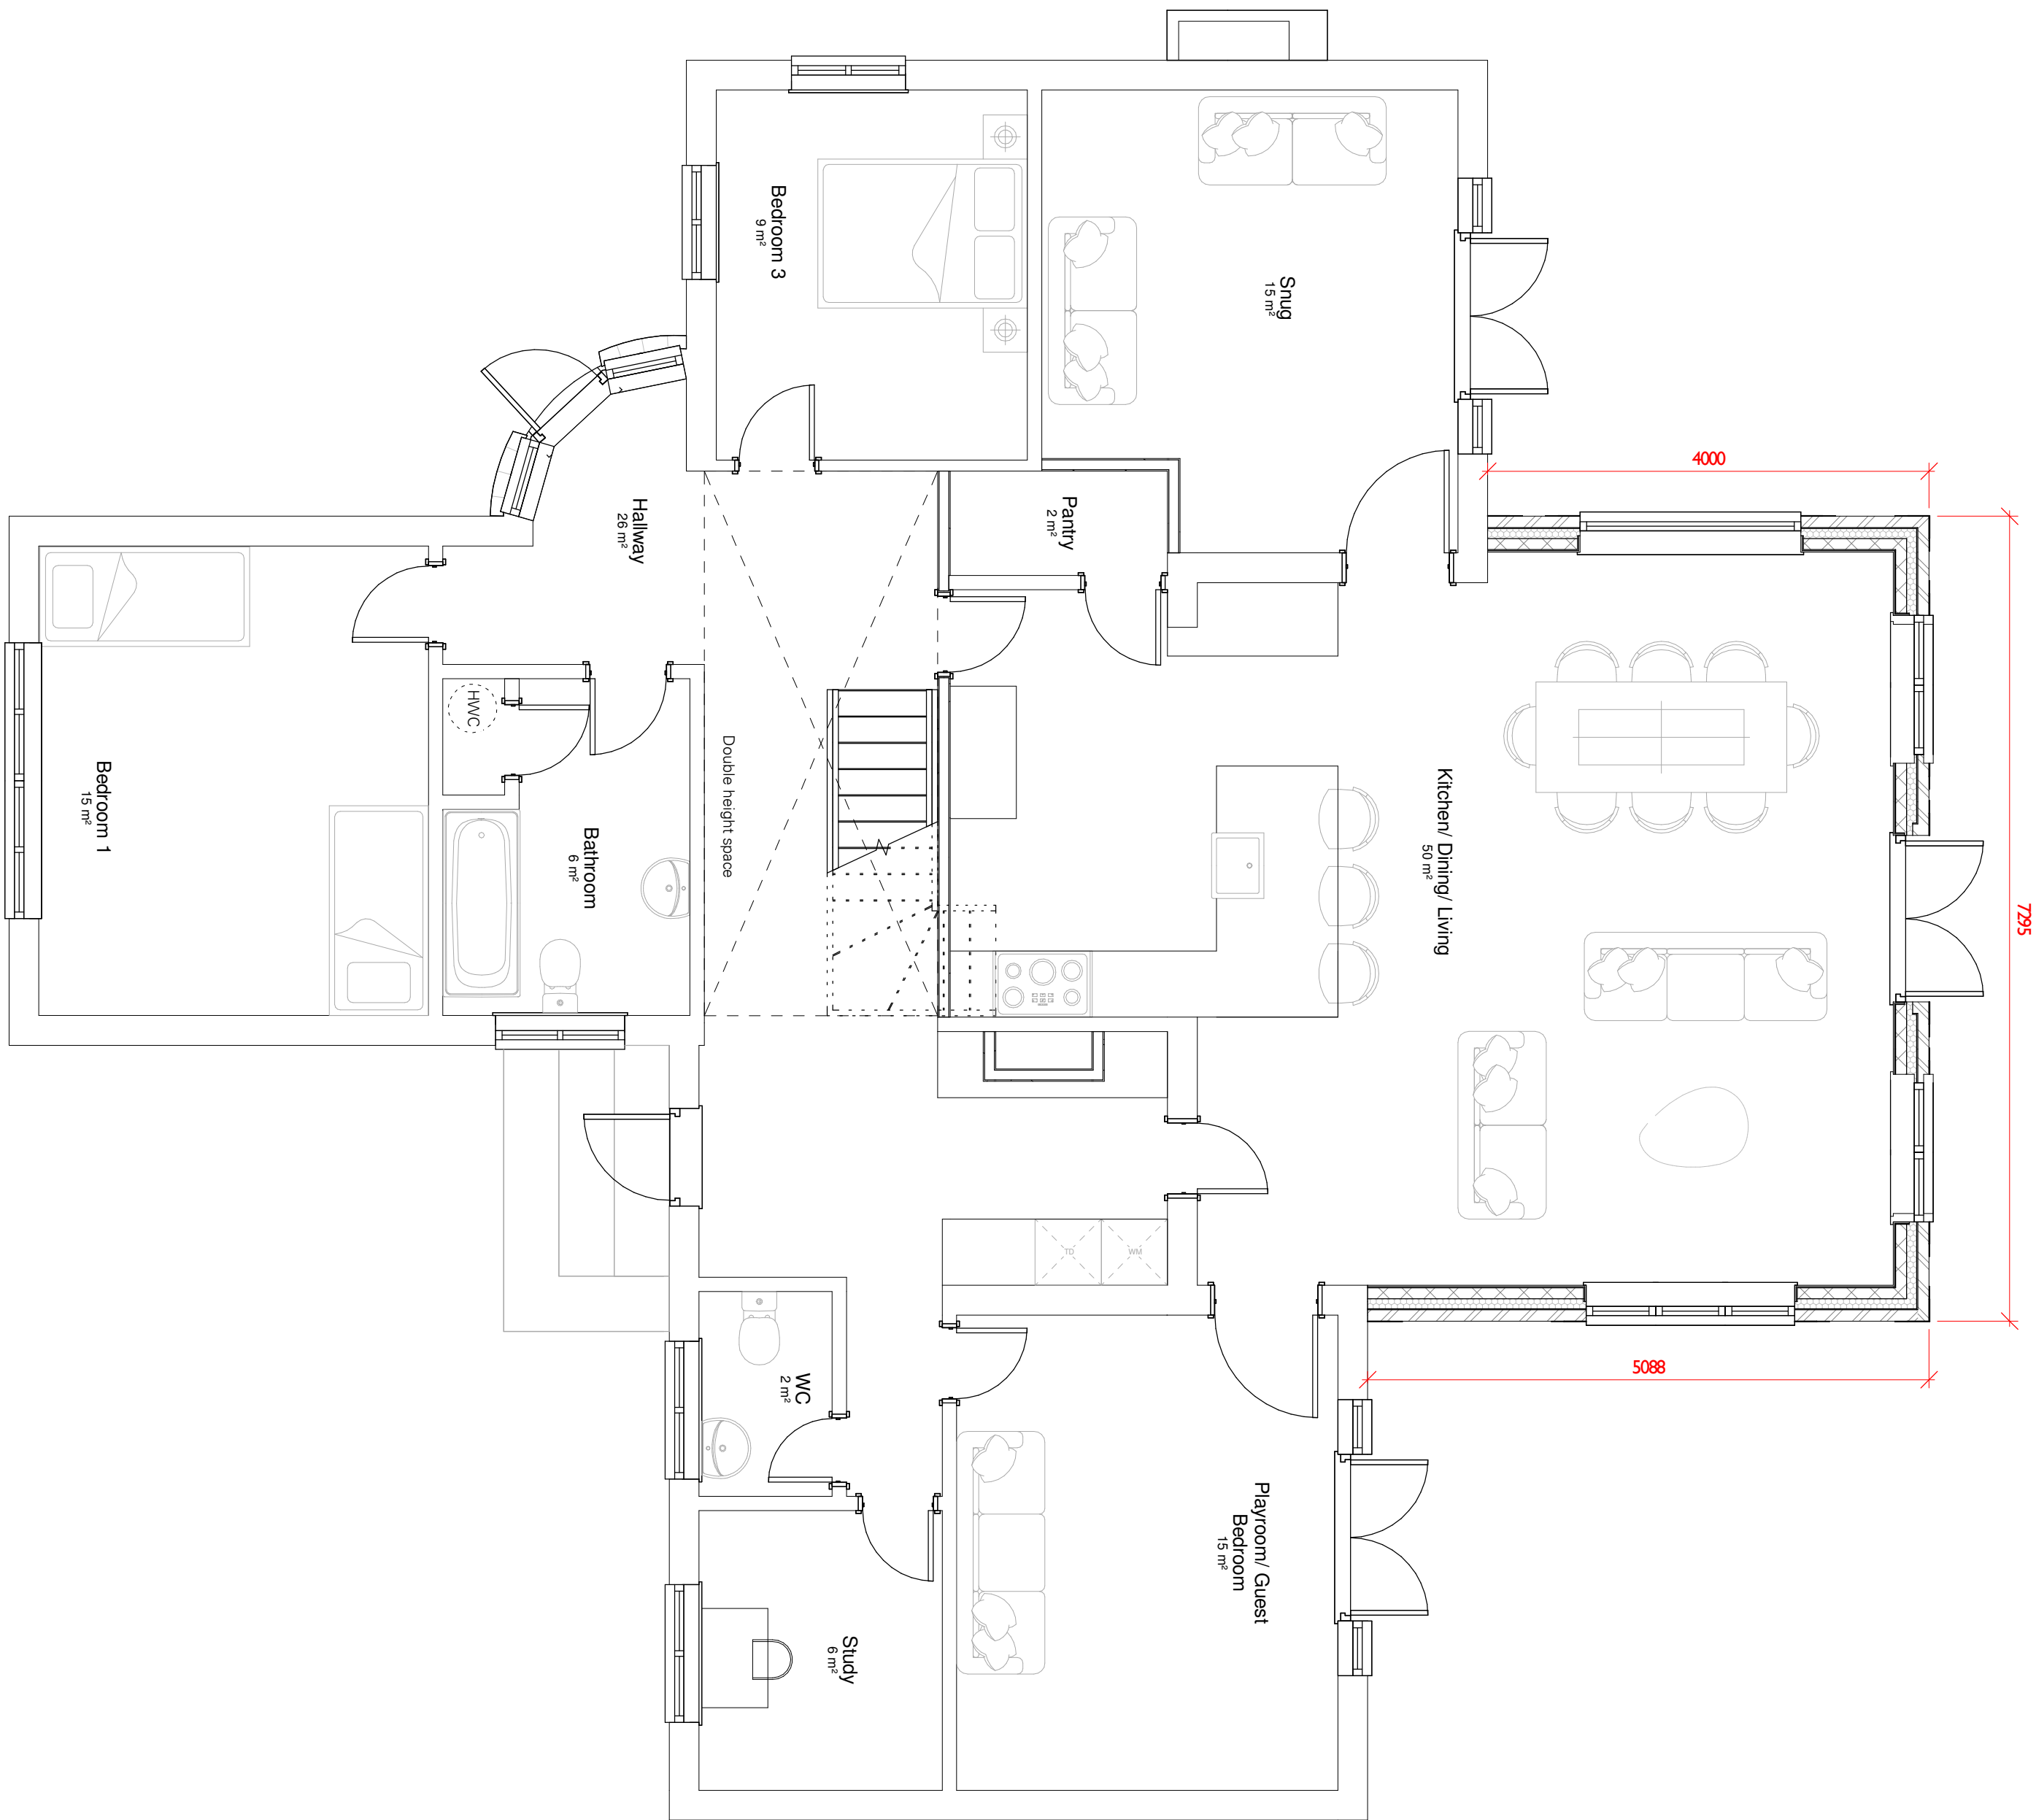

1	PLANNING APPLICATION	AG/NF	16/12/2025
rev	description	drawn / checked	date
revisions			

Status: **PLANNING**

This drawing is to be used for design intent only. This drawing is protected under The Copyright, Designs and Patents Act 1988. Scale for planning purposes only. Figured dimensions only are to be taken from this drawing. All dimensions are to be checked on site before any work is put in hand. If in doubt, ASK.

CURIO
ARCHITECTS

a: 11, 205, The Print Rooms
164-180 Union Street, SE1 0UH
w: www.curioarchitects.co.uk
e: hello@curioarchitects.co.uk

Client: **TOBY BROOKS**


Project: **HOLMBUSH BUNGALOW
SLINFOLD**

Title: **GENERAL ARRANGEMENT
PROPOSED
GROUND FLOOR**

Scale: 1 : 50 @ A1	Drawn: JB
Date: SEP 2025	Checked: NF
Job no: 25060	Drawing no: 03004 1

Planning Notes

- For planning purposes, not for construction or any purpose other than planning application.
- All dimensions are approximate unless otherwise noted.
- Subject to Structural Engineer's technical design and specification.
- Window mullion/ratio glazing arrangement indicative subject to detail design.
- Site footprint taken from combination of survey and OS mapping data. Any information relating to neighbouring buildings is approximate.

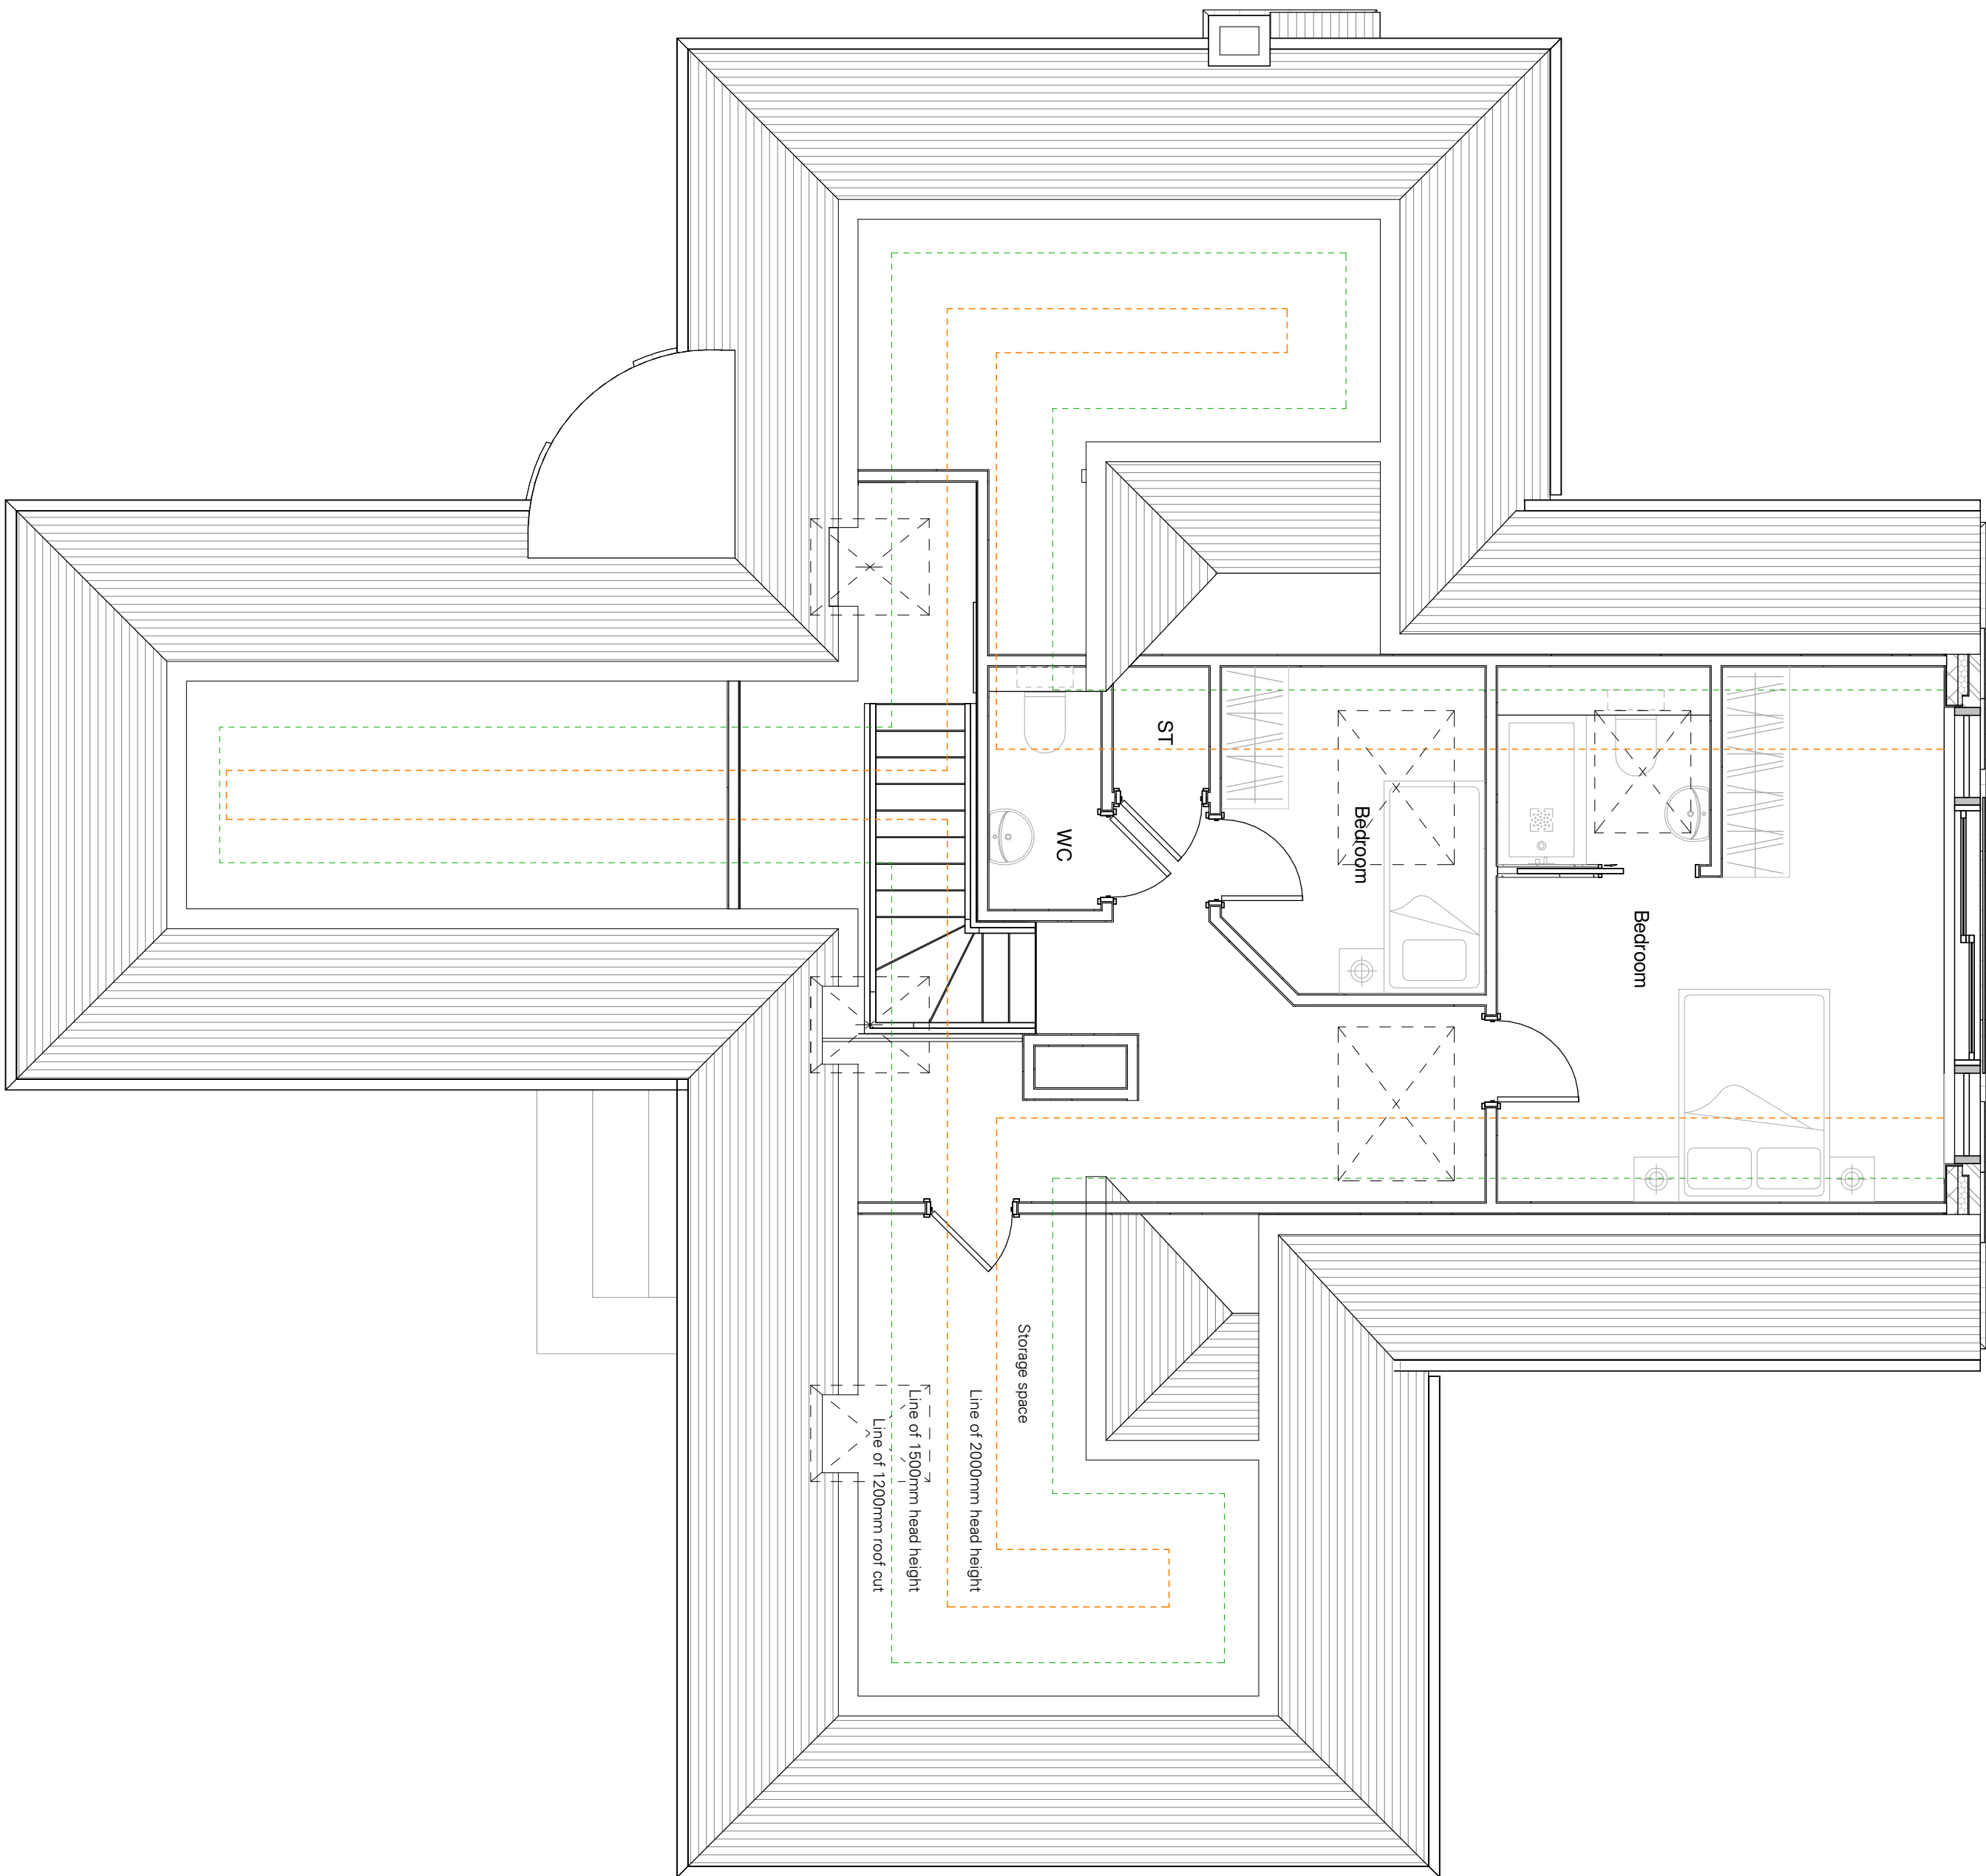

1	PLANNING APPLICATION	AG/NF	16/12/2025
rev	description	drawn / checked	date
revisions			

Status: PLANNING

This drawing is to be used for design intent only. This drawing is protected under The Copyright, Designs and Patents Act 1988. Scale for planning purposes only. Figured dimensions only are to be taken from this drawing. All dimensions are to be checked on site before any work is put in hand. If in doubt, ASK.

CURIO ARCHITECTS


8: 11, 205, The Print Rooms
164-180 Union Street, SE1 0LH
W: www.curioarchitects.co.uk
E: hello@curioarchitects.co.uk

Client: TOBY BROOKS

Project: HOLMBUSH BUNGALOW
SLINFOLD

Title: GENERAL ARRANGEMENT
PROPOSED
FIRST FLOOR

Scale:	1 : 50	@ A1	Drawn:	JB
Date:	SEP 2025		Checked:	NF

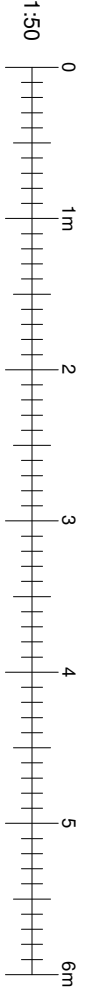

Job no:

25060

Drawing no:


03005

Revision:

1

Planning Notes

- For planning purposes, not for construction or any purpose other than planning application.
- All dimensions are approximate unless otherwise noted.
- Subject to Structural Engineer's technical design and specification.
- Window mullion/ratio glazing arrangement window mullion/ratio glazing arrangement indicative subject to detail design.
- Site footprint taken from combination of survey and OS mapping data. Any information relating to neighbouring buildings is approximate.

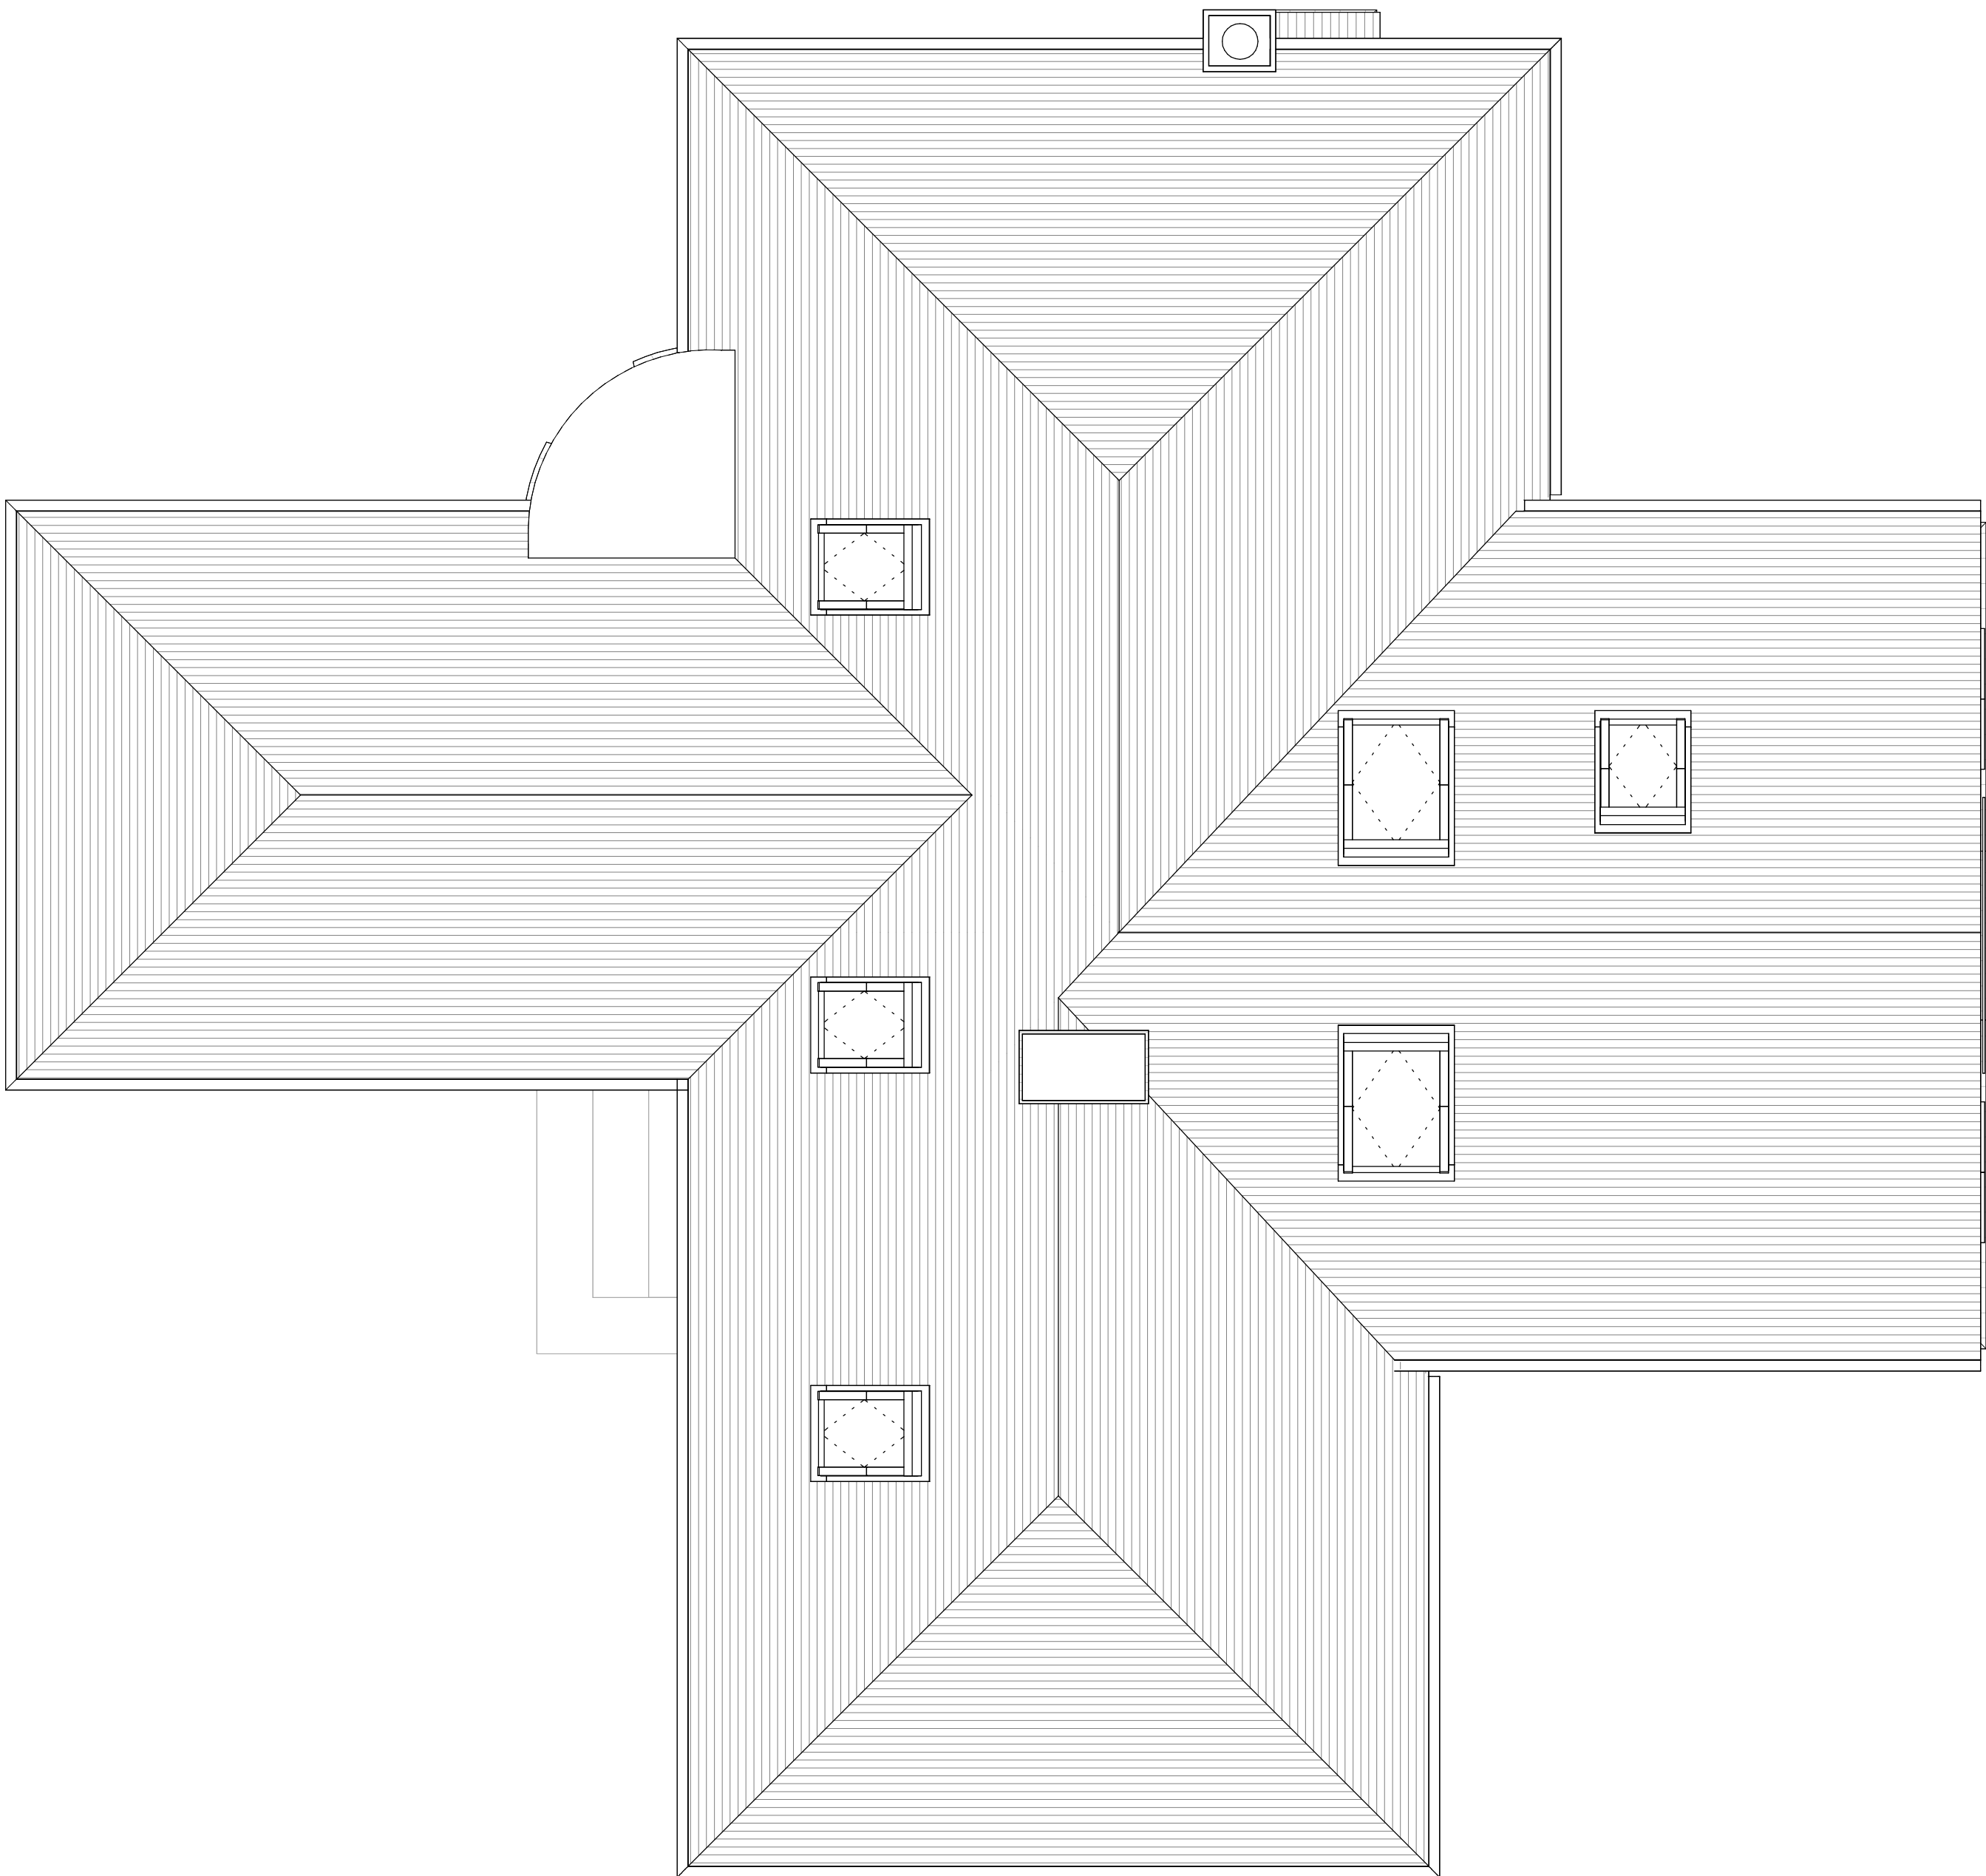

1	PLANNING APPLICATION	AG/NF	16/12/2025
rev	description	drawn / checked	date
revisions			

Status: PLANNING

This drawing is to be used for design intent only. This drawing is protected under The Copyright, Designs and Patents Act 1988. Scale for planning purposes only. Figured dimensions only are to be taken from this drawing. All dimensions are to be checked on site before any work is put in hand. If in doubt, ASK.

CURIO ARCHITECTS


a: 11, 205, The Print Rooms
164-180 Union Street, SE1 1QH
w: www.curioarchitects.co.uk
e: hello@curioarchitects.co.uk

Client: TOBY BROOKS

Project: HOLMBUSH BUNGALOW
SLINFOLD

Title: GENERAL ARRANGEMENT
PROPOSED ROOF


Scale:	1 : 50	@ A1	Drawn:	JB
Date:	SEP 2025		Checked:	NF

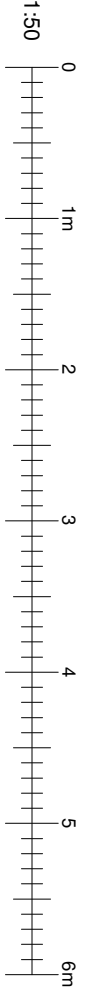

Job no:	25060	Drawing no:	03006	Revision:	1
---------	-------	-------------	-------	-----------	---


Planning Notes

- For planning purposes, not for construction or any purpose other than planning application.
- All dimensions are approximate unless otherwise noted.
- Subject to Structural Engineer's technical design and specification.
- Window mullion/ratio glazing arrangement window mullion/ratio glazing arrangement indicative subject to detail design.
- Site footprint taken from combination of survey and OS mapping data. Any information relating to neighbouring buildings is approximate.

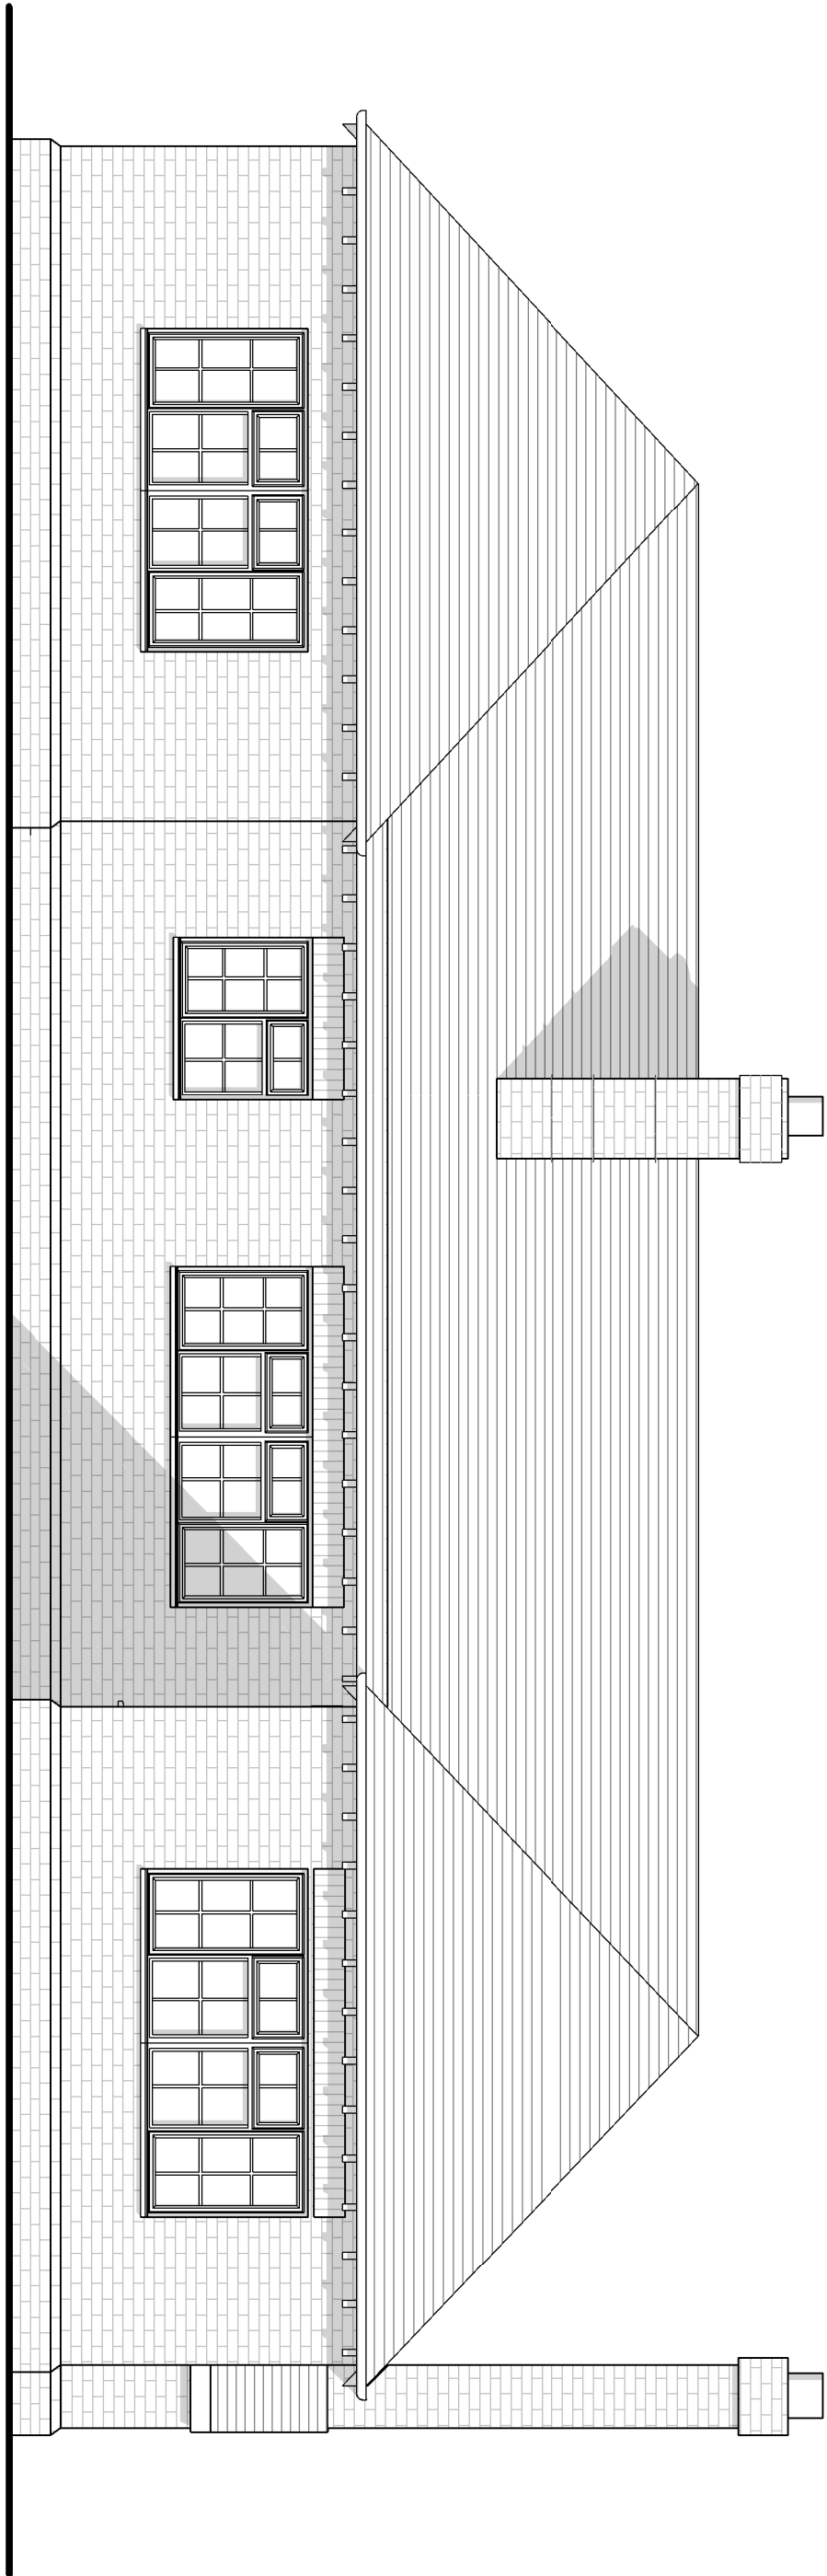


GA ELEVATION EXISTING NORTH

1 : 50

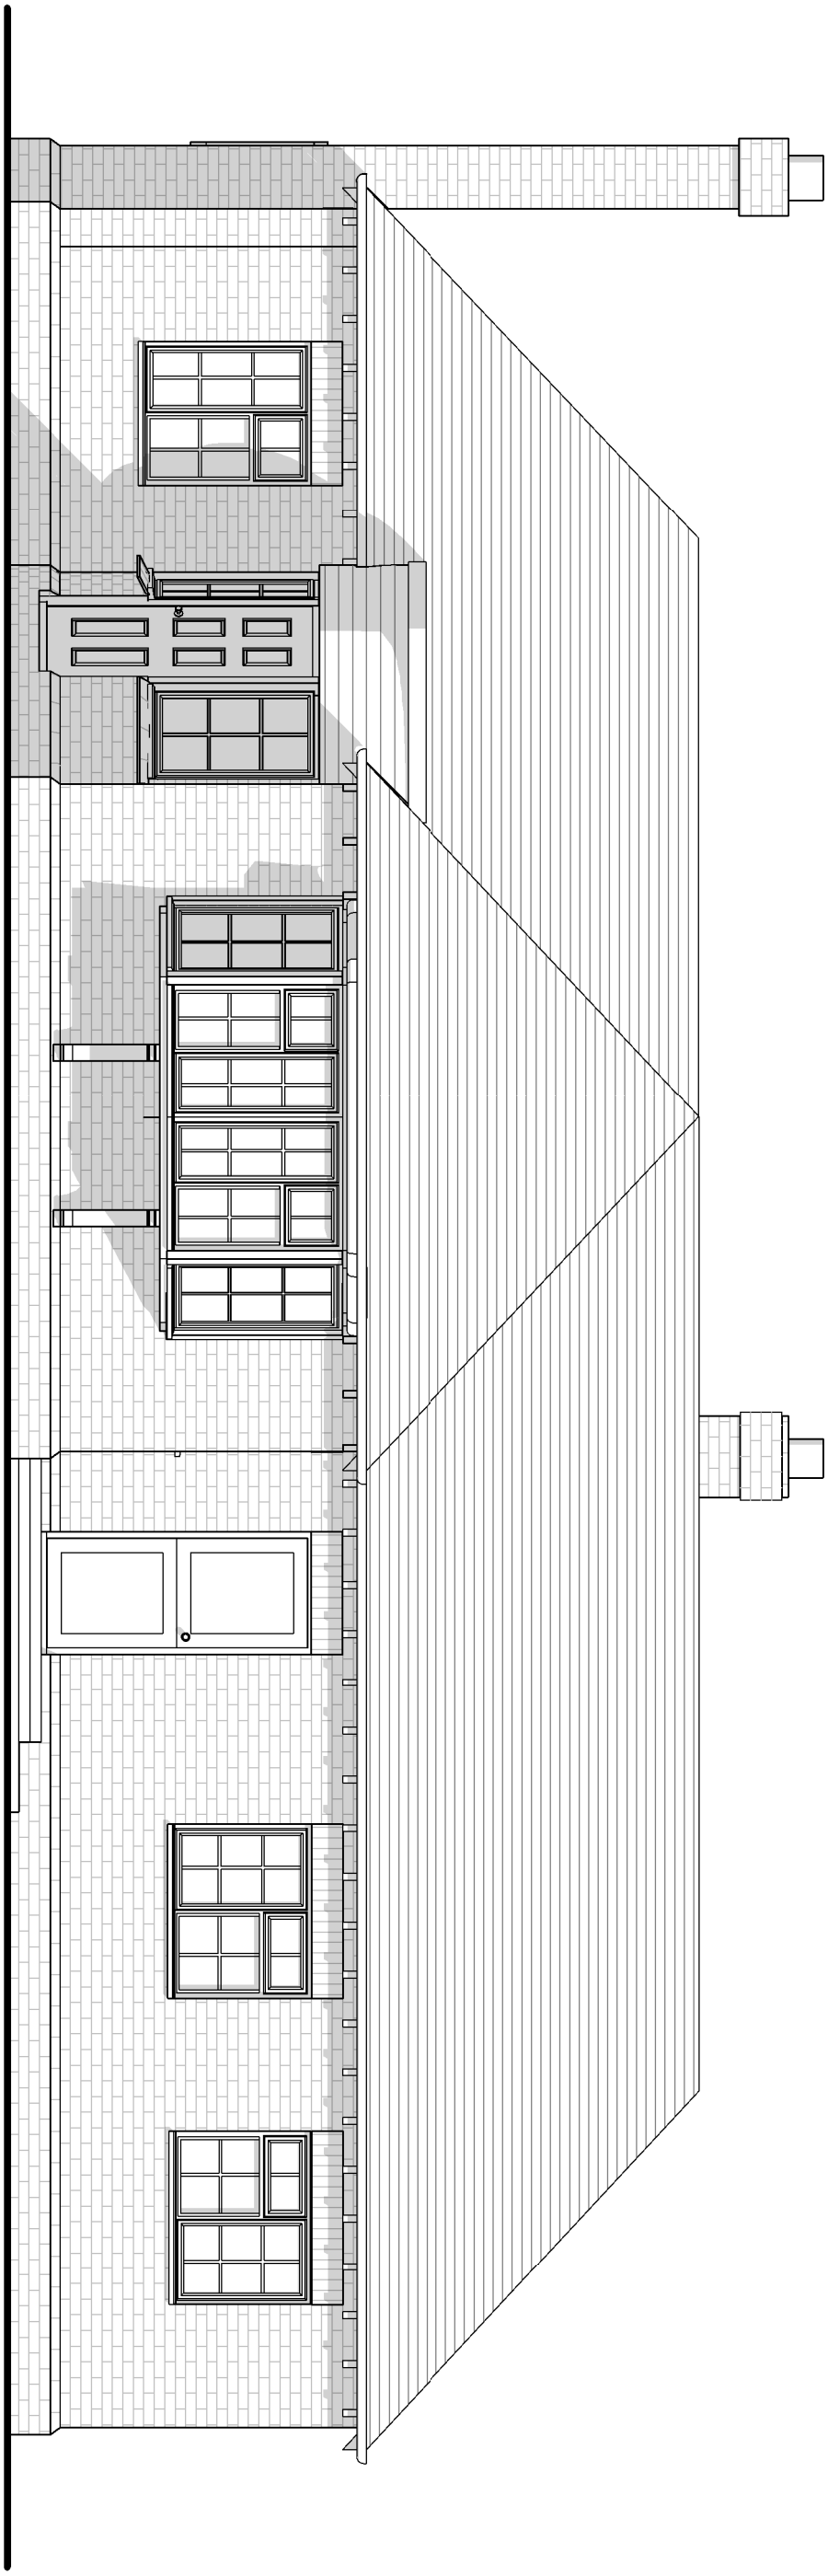

GA ELEVATION EXISTING SOUTH

1 : 50

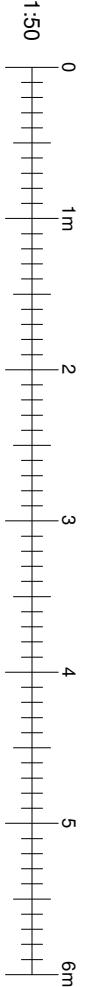


1 PLANNING APPLICATION		ACN#	16/2/2025
rev	description	drawn / checked	date
revisions			
Status:	PLANNING		
This drawing is to be used for design intent only. This drawing is protected under The Copyright, Designs and Patents Act 1988. Scale for planning purposes only. Figured dimensions only are to be taken from this drawing. All dimensions are to be checked on site before any work is put in hand. If in doubt, ASK.			


CURIO ARCHITECTS u: 11 205, The Print Rooms w: 164-180 Union Street, SE1 1QH e: hello@curioarchitects.co.uk		
Client:	TOBY BROOKS	
Project:	HOLMBUSH BUNGALOW SLINFOLD	
Title:	GENERAL ARRANGEMENT ELEVATIONS EXISTING NORTH & SOUTH	
Scale:	1 : 50 @ A1	Drawn: JB
Date:	SEP 2025	Checked: AG
Job no:	Drawing no:	Revision:
25060		05001 1

Planning Notes


- For planning purposes, not for construction or any purpose other than planning application.
- All dimensions are approximate unless otherwise noted.
- Subject to Structural Engineer's technical design and specification.
- Window mullion/ratio glazing arrangement indicative subject to detail design.
- Site footprint taken from combination of survey and OS mapping data. Any information relating to neighbouring buildings is approximate.

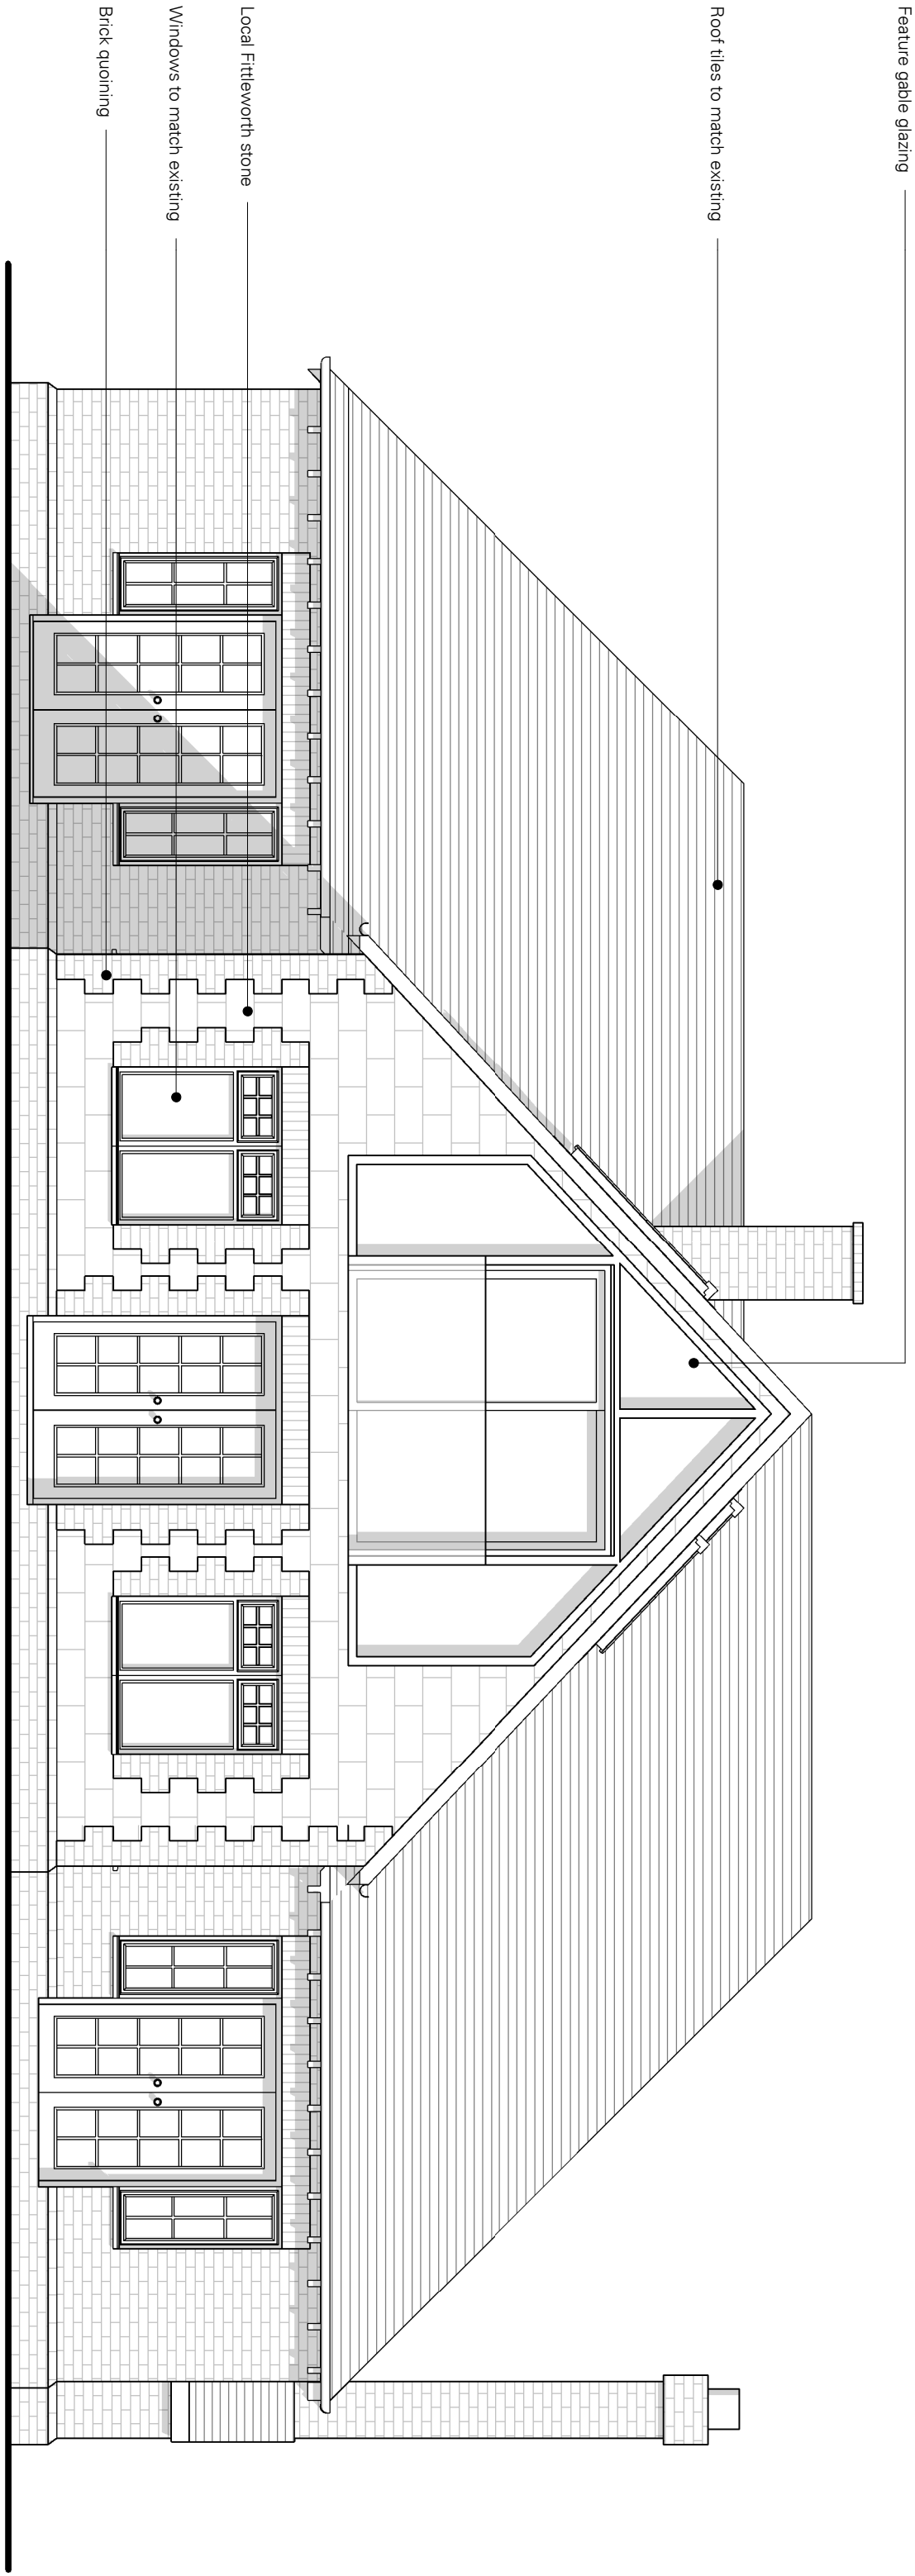

GA ELEVATION PROPOSED NORTH
1 : 50

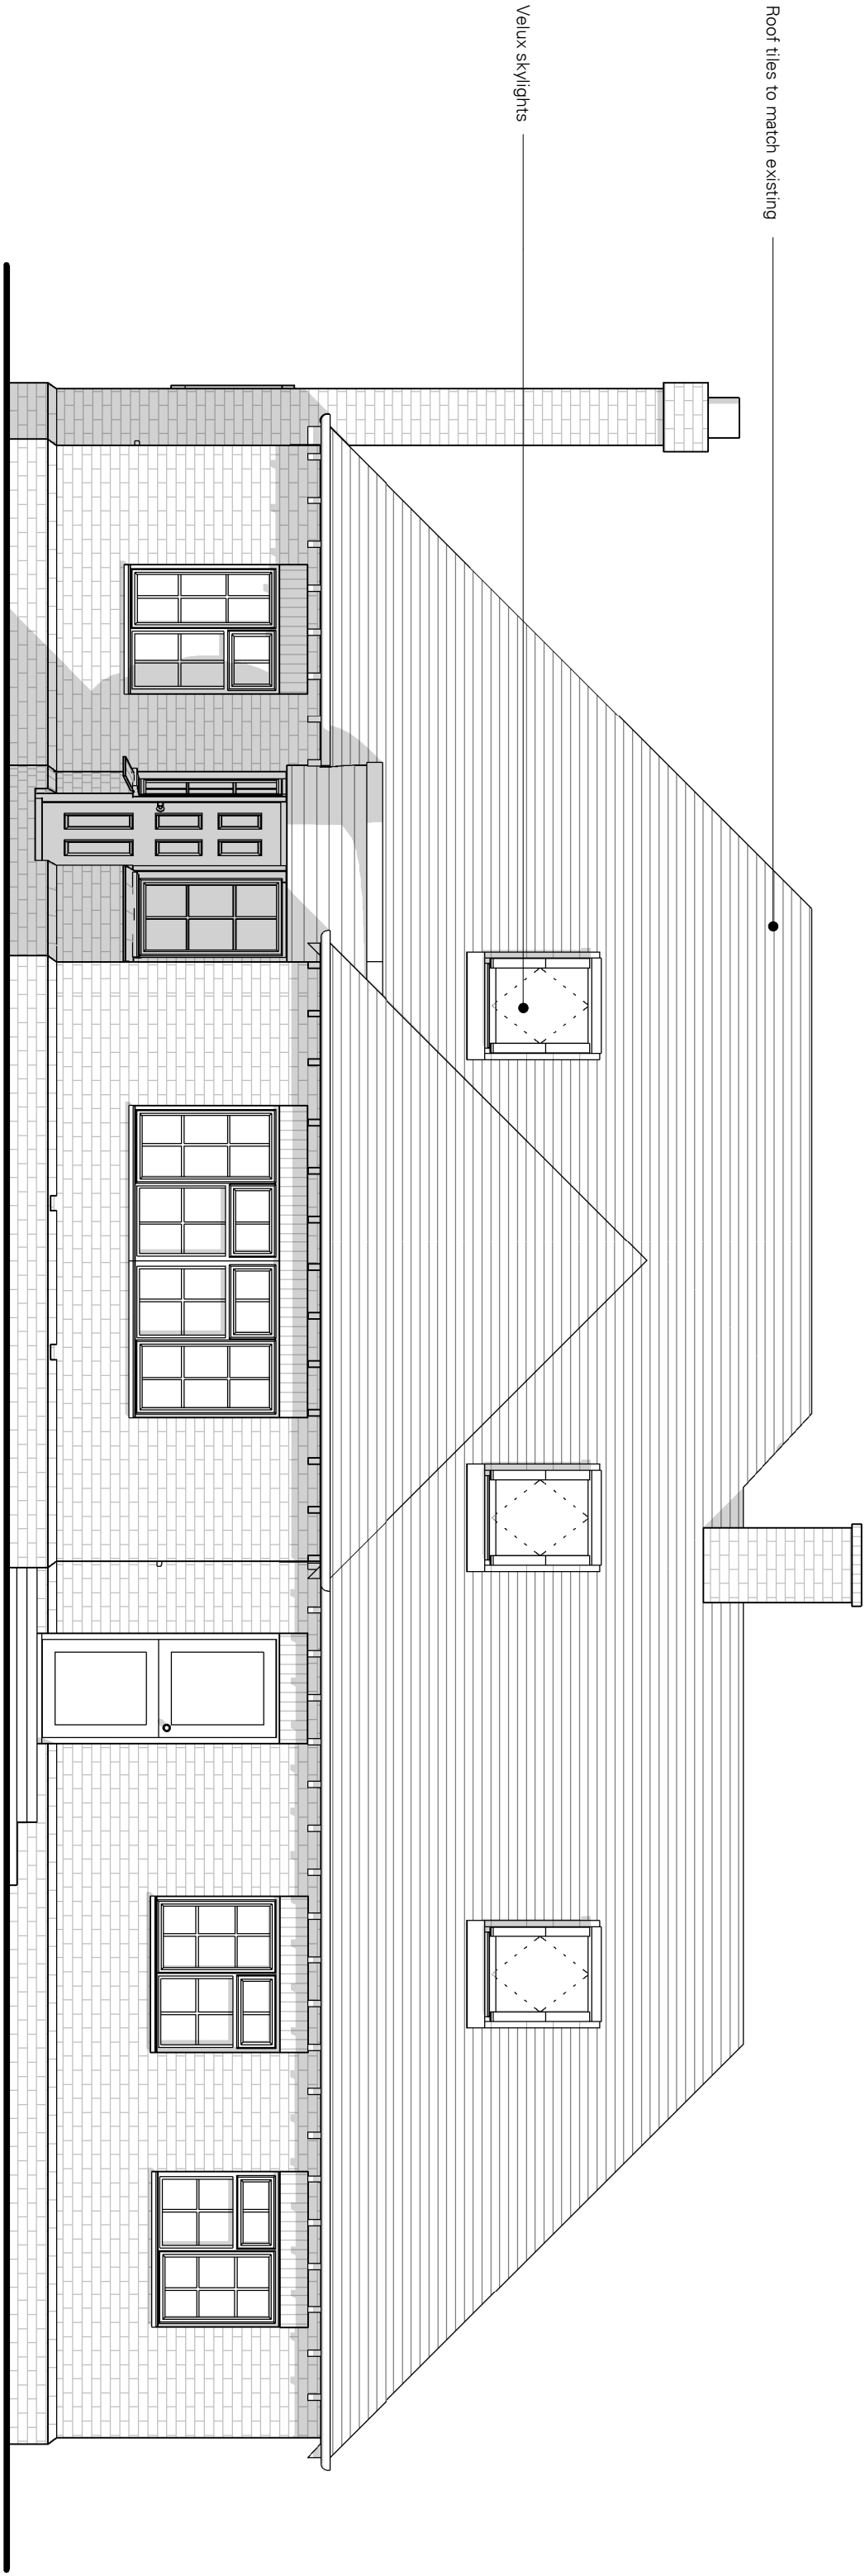


GA ELEVATION PROPOSED SOUTH
1 : 50

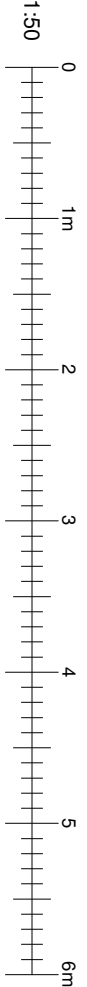

CURIO ARCHITECTS u: 1205, The Print Rooms w: 164-180 Union Street, SE1 0LH e: hello@curioarchitects.co.uk	
Client:	TOBY BROOKS
Project:	HOLMBUSH BUNGALOW SLINFOLD
Title:	GENERAL ARRANGEMENT ELEVATIONS PROPOSED NORTH & SOUTH
Scale:	1 : 50 @ A1
Date:	SEP 2025
Job no:	25060
Drawing no:	05003
Revision:	1


Planning Notes

- For planning purposes, not for construction or any purpose other than planning application.
- All dimensions are approximate unless otherwise noted.
- Subject to Structural Engineer's technical design and specification.
- Window mullion/ratio glazing arrangement window mullion/ratio glazing arrangement indicative subject to detail design.
- Site footprint taken from combination of survey and OS mapping data. Any information relating to neighbouring buildings is approximate.

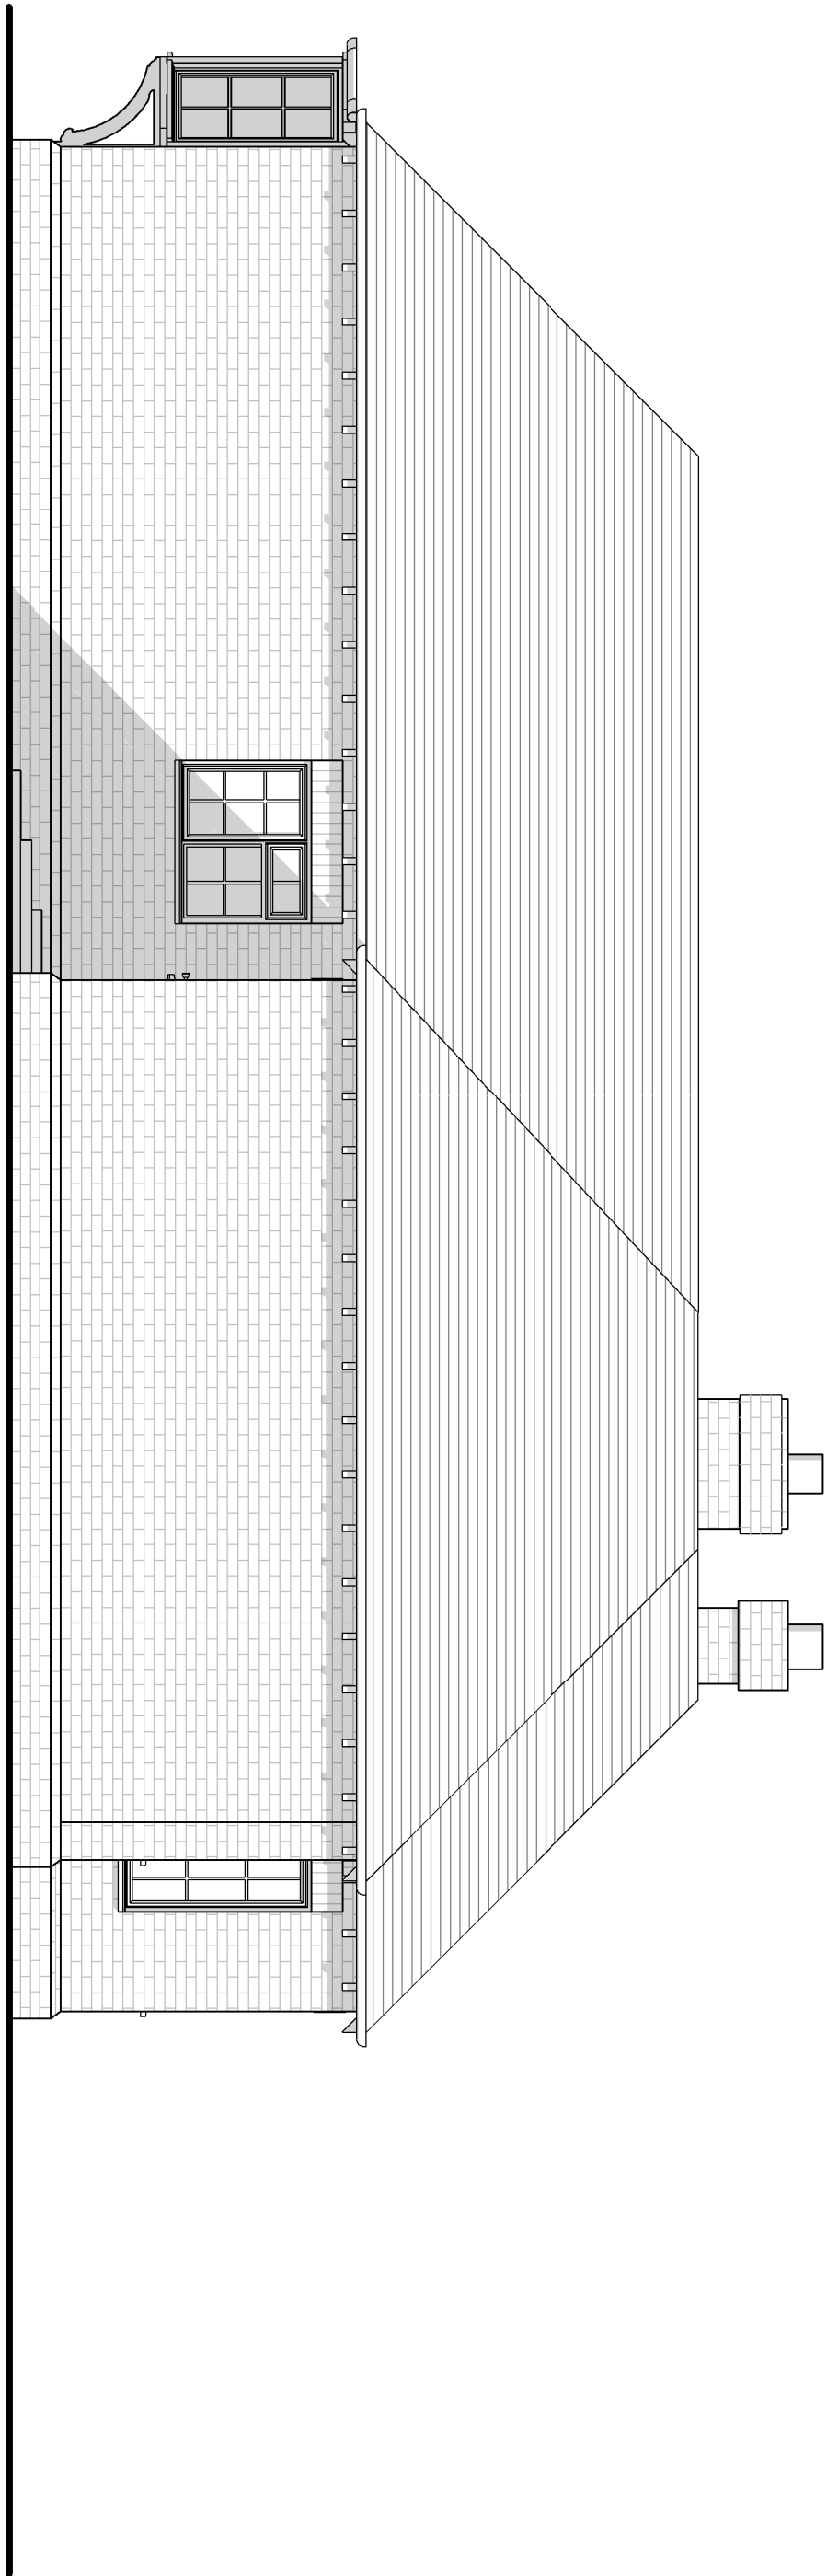


GA_ELEVATION_EXISTING EAST

1 : 50

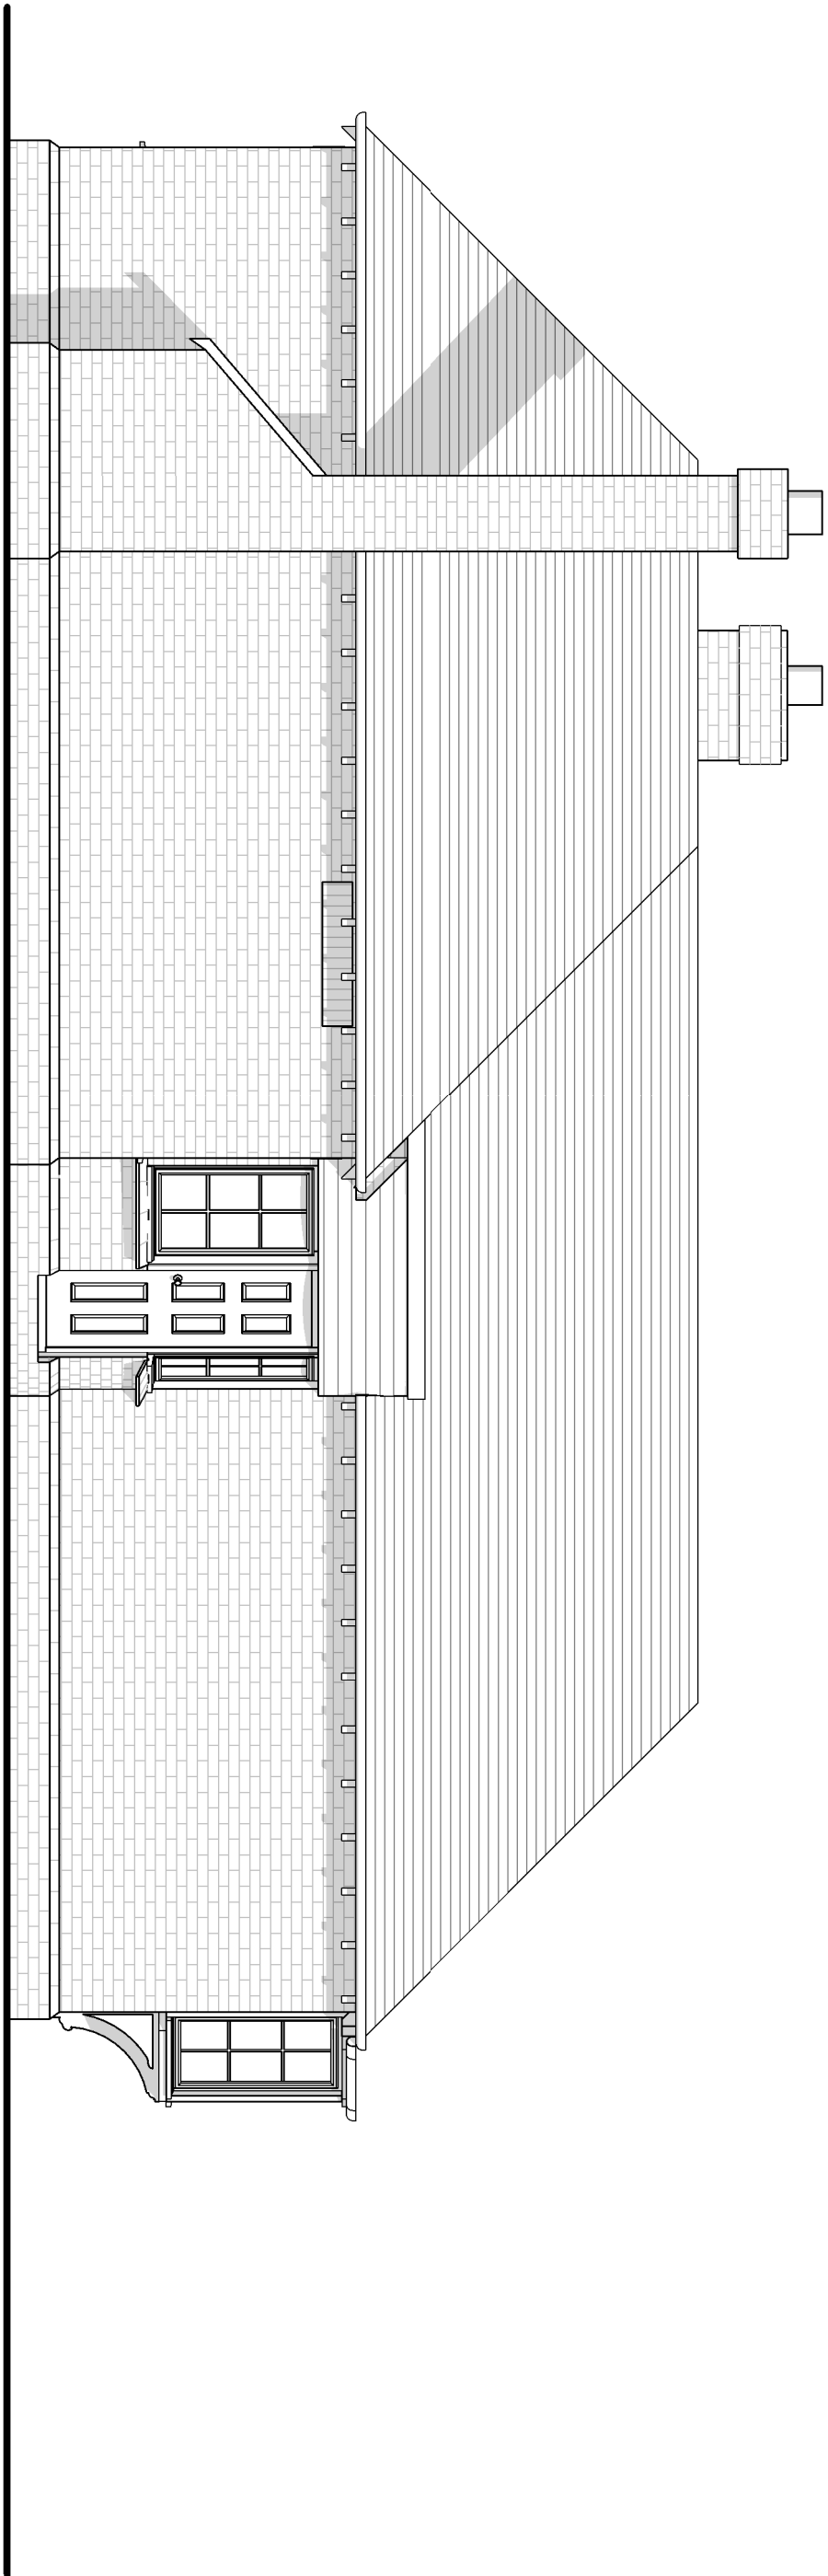

GA_ELEVATION_EXISTING WEST


1 : 50

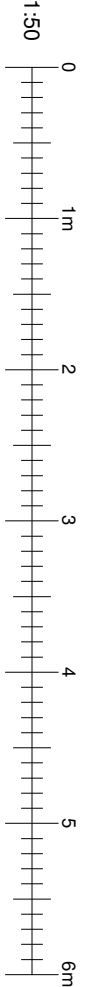


1 PLANNING APPLICATION		ACN#	16/2/2025
rev	description	drawn / checked	date
revisions			
Status:	PLANNING		
This drawing is to be used for design intent only. This drawing is protected under The Copyright, Designs and Patents Act 1988. Scale for planning purposes only. Figured dimensions only are to be taken from this drawing. All dimensions are to be checked on site before any work is put in hand. If in doubt, ASK.			

CURIO ARCHITECTS a: 11, 205, The Print Rooms w: 164-180 Union Street, SE1 0LH e: hello@curioarchitects.co.uk		
Client:	TOBY BROOKS	
Project:	HOLMBUSH BUNGALOW SLINFOLD	
Title:	GENERAL ARRANGEMENT ELEVATIONS EXISTING EAST & WEST	
Scale:	1 : 50 @ A1	Drawn: JB
Date:	SEP 2025	Checked: AG
Job no:	Drawing no:	Revision:
25060		05002 1


- Planning Notes
- For planning purposes, not for construction or any purpose other than planning application.
 - All dimensions are approximate unless otherwise noted.
 - Subject to Structural Engineer's technical design and specification.
 - Window mullion/ratio glazing arrangement window mullion/ratio glazing arrangement indicative subject to detail design.
 - Site footprint taken from combination of survey and OS mapping data. Any information relating to neighbouring buildings is approximate.

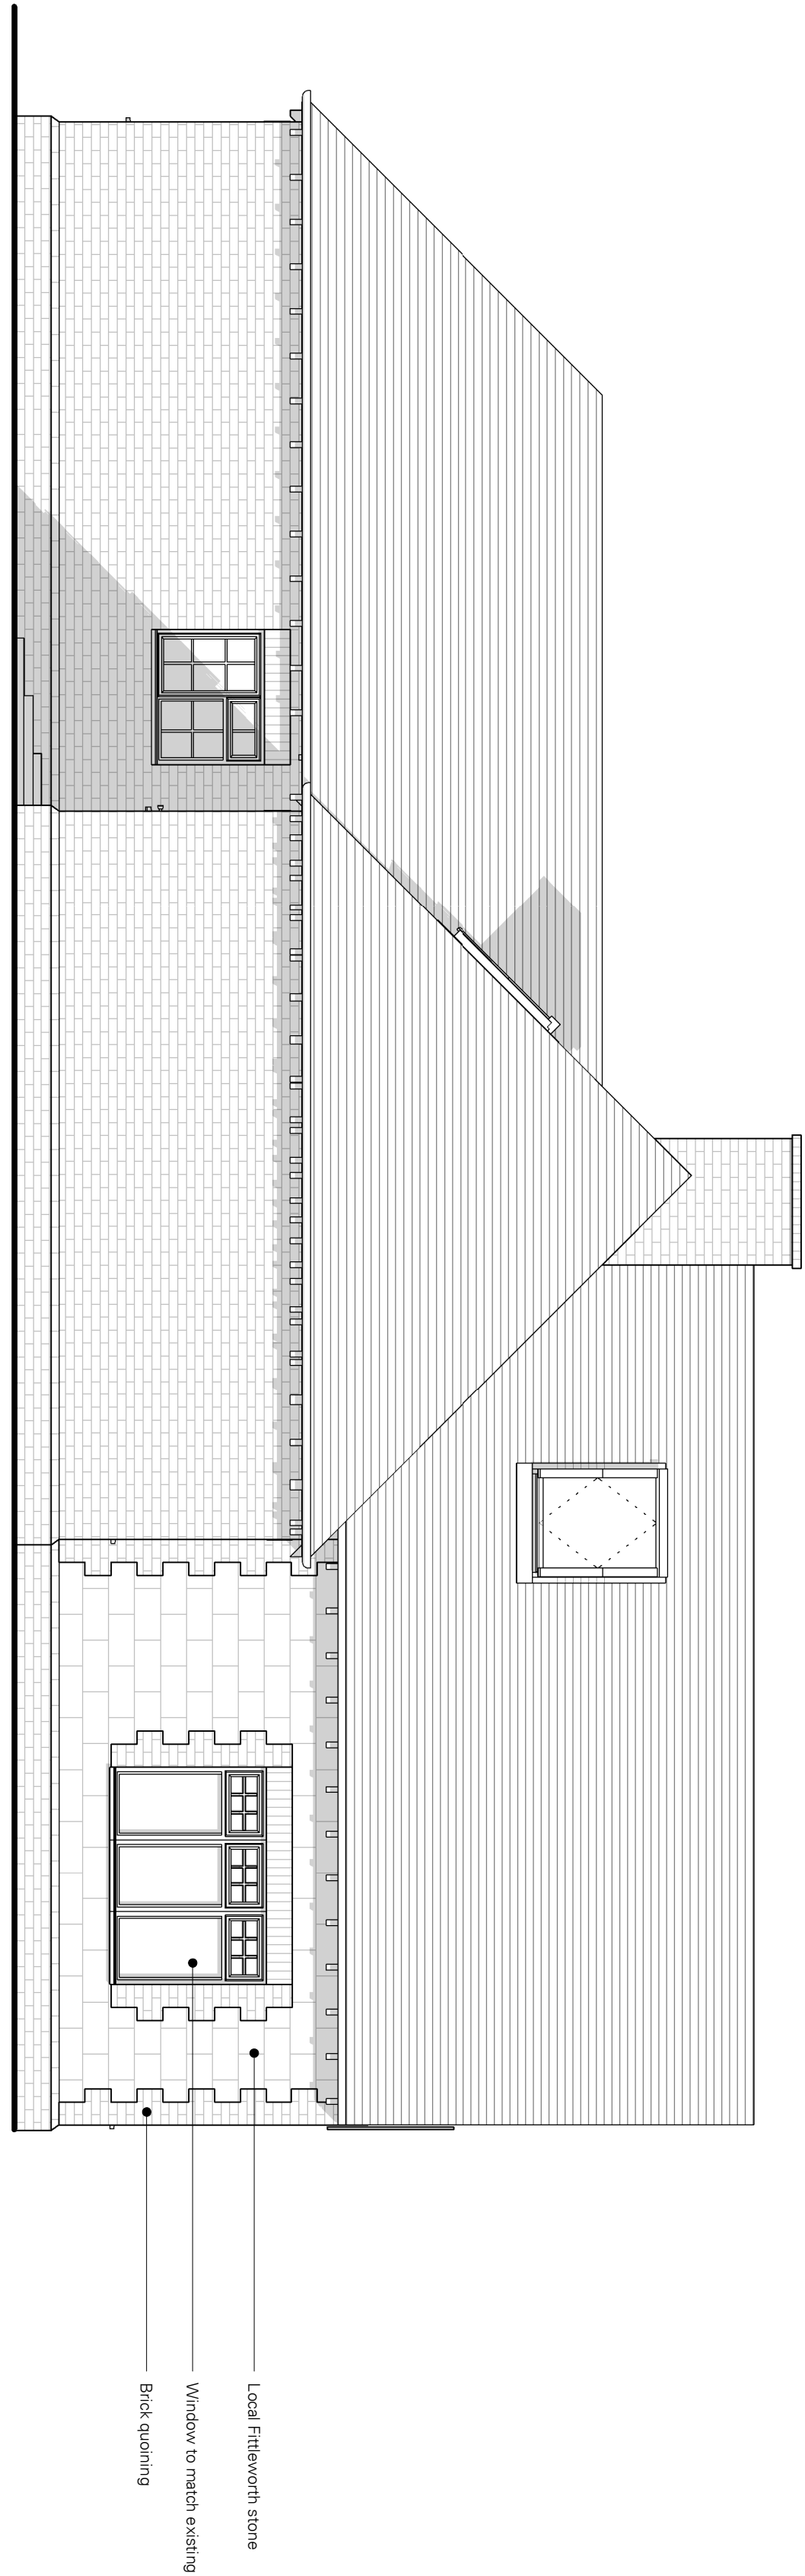

GA ELEVATION PROPOSED EAST
1 : 50

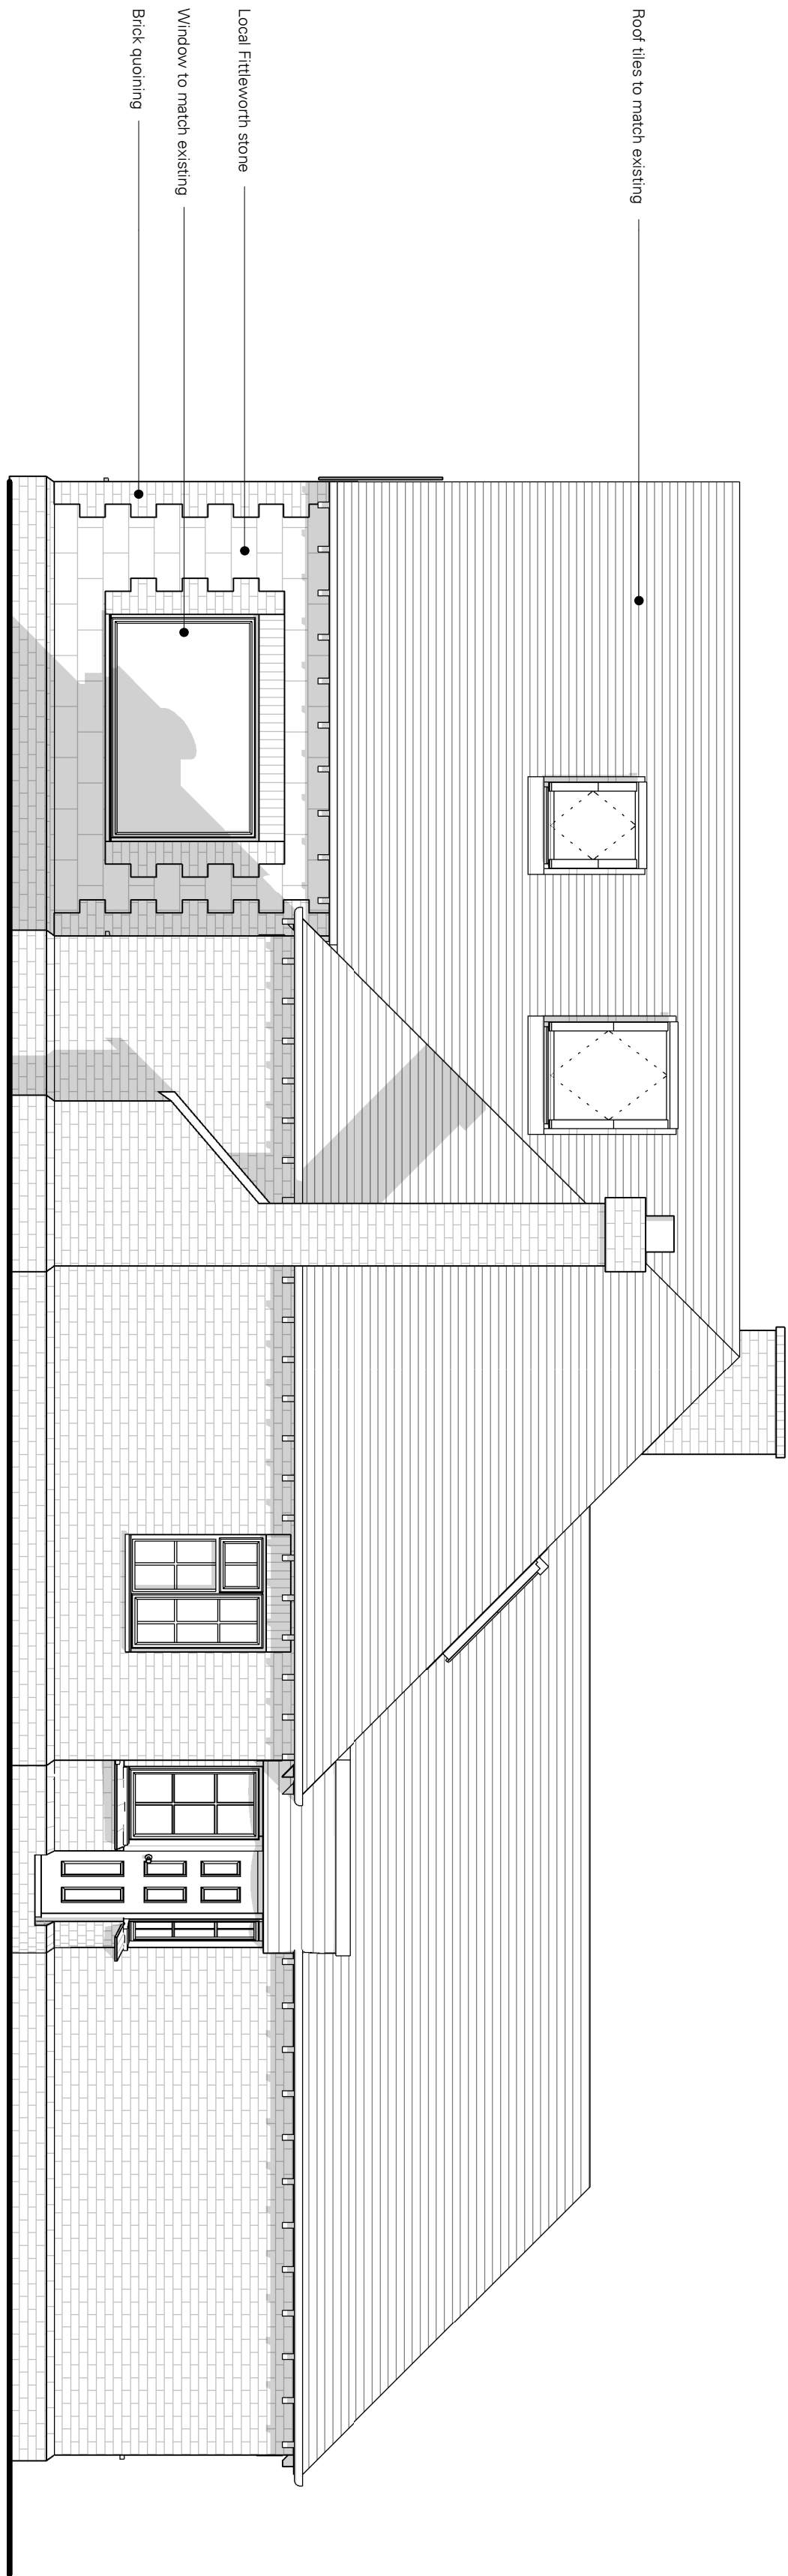

GA ELEVATION PROPOSED WEST
1 : 50

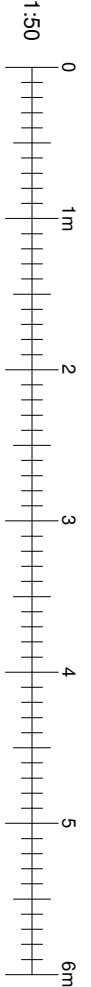

CURIO ARCHITECTS u: 1205, The Print Rooms w: 164-180 Union Street, SE1 0LH e: hello@curioarchitects.co.uk			
Client: TOBY BROOKS			
Project: HOLMBUSH BUNGALOW SLINFOLD			
Title: GENERAL ARRANGEMENT ELEVATIONS PROPOSED EAST & WEST			
Scale: 1 : 50 @ A1	Drawn: JB		
Date: SEP 2025	Checked: AG		
Job no: 25060	Drawing no:	05004	Revision: 1