



Planning Notes

- For planning purposes, not for construction or any purpose other than planning application.
- All dimensions are approximate unless otherwise noted.
- Subject to Structural Engineer's technical design and specification.
- Window mullion/ratio glazing arrangement indicative subject to detail design.
- Site footprint taken from combination of survey and OS mapping data. Any information relating to neighbouring buildings is approximate.

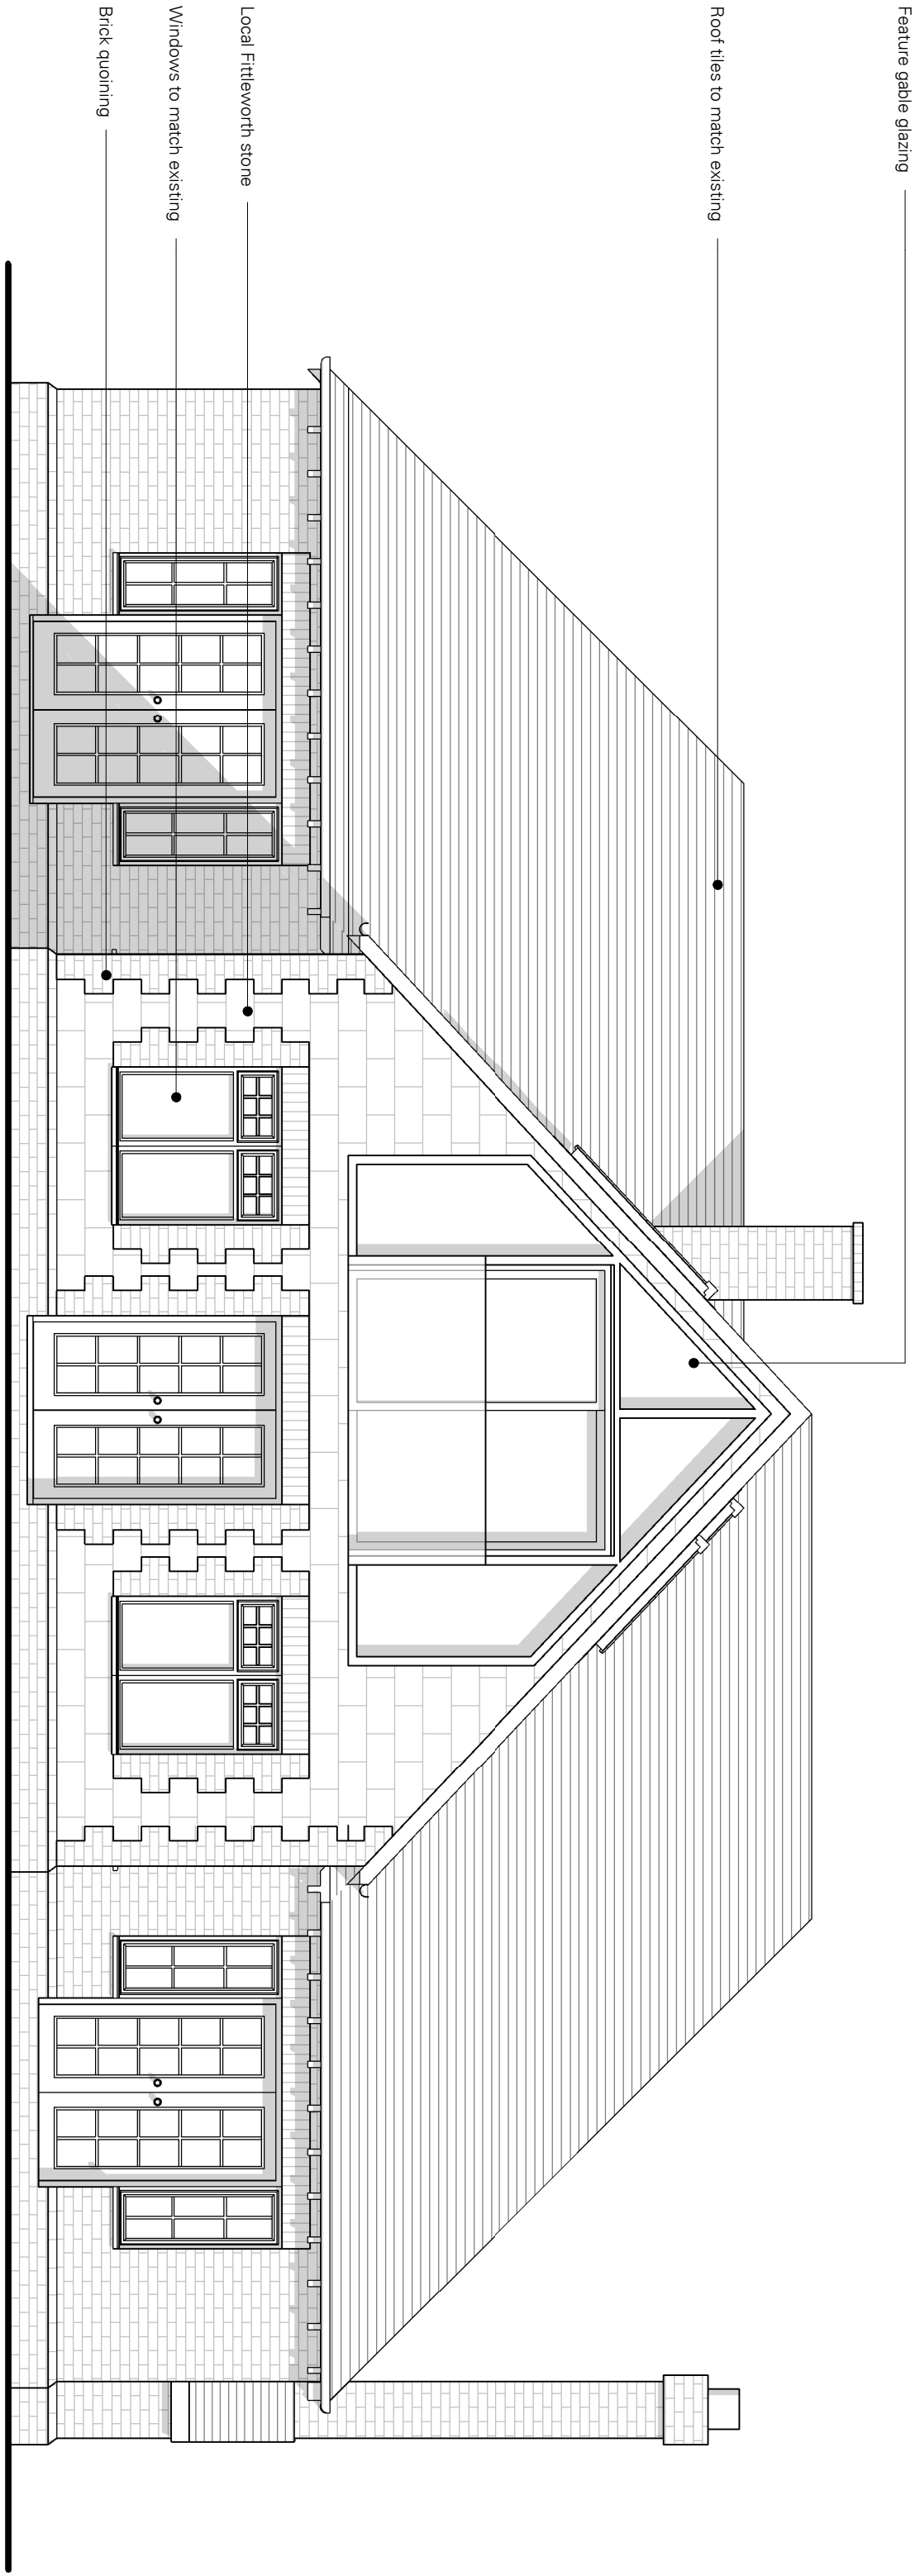


GA ELEVATION PROPOSED NORTH

1 : 50

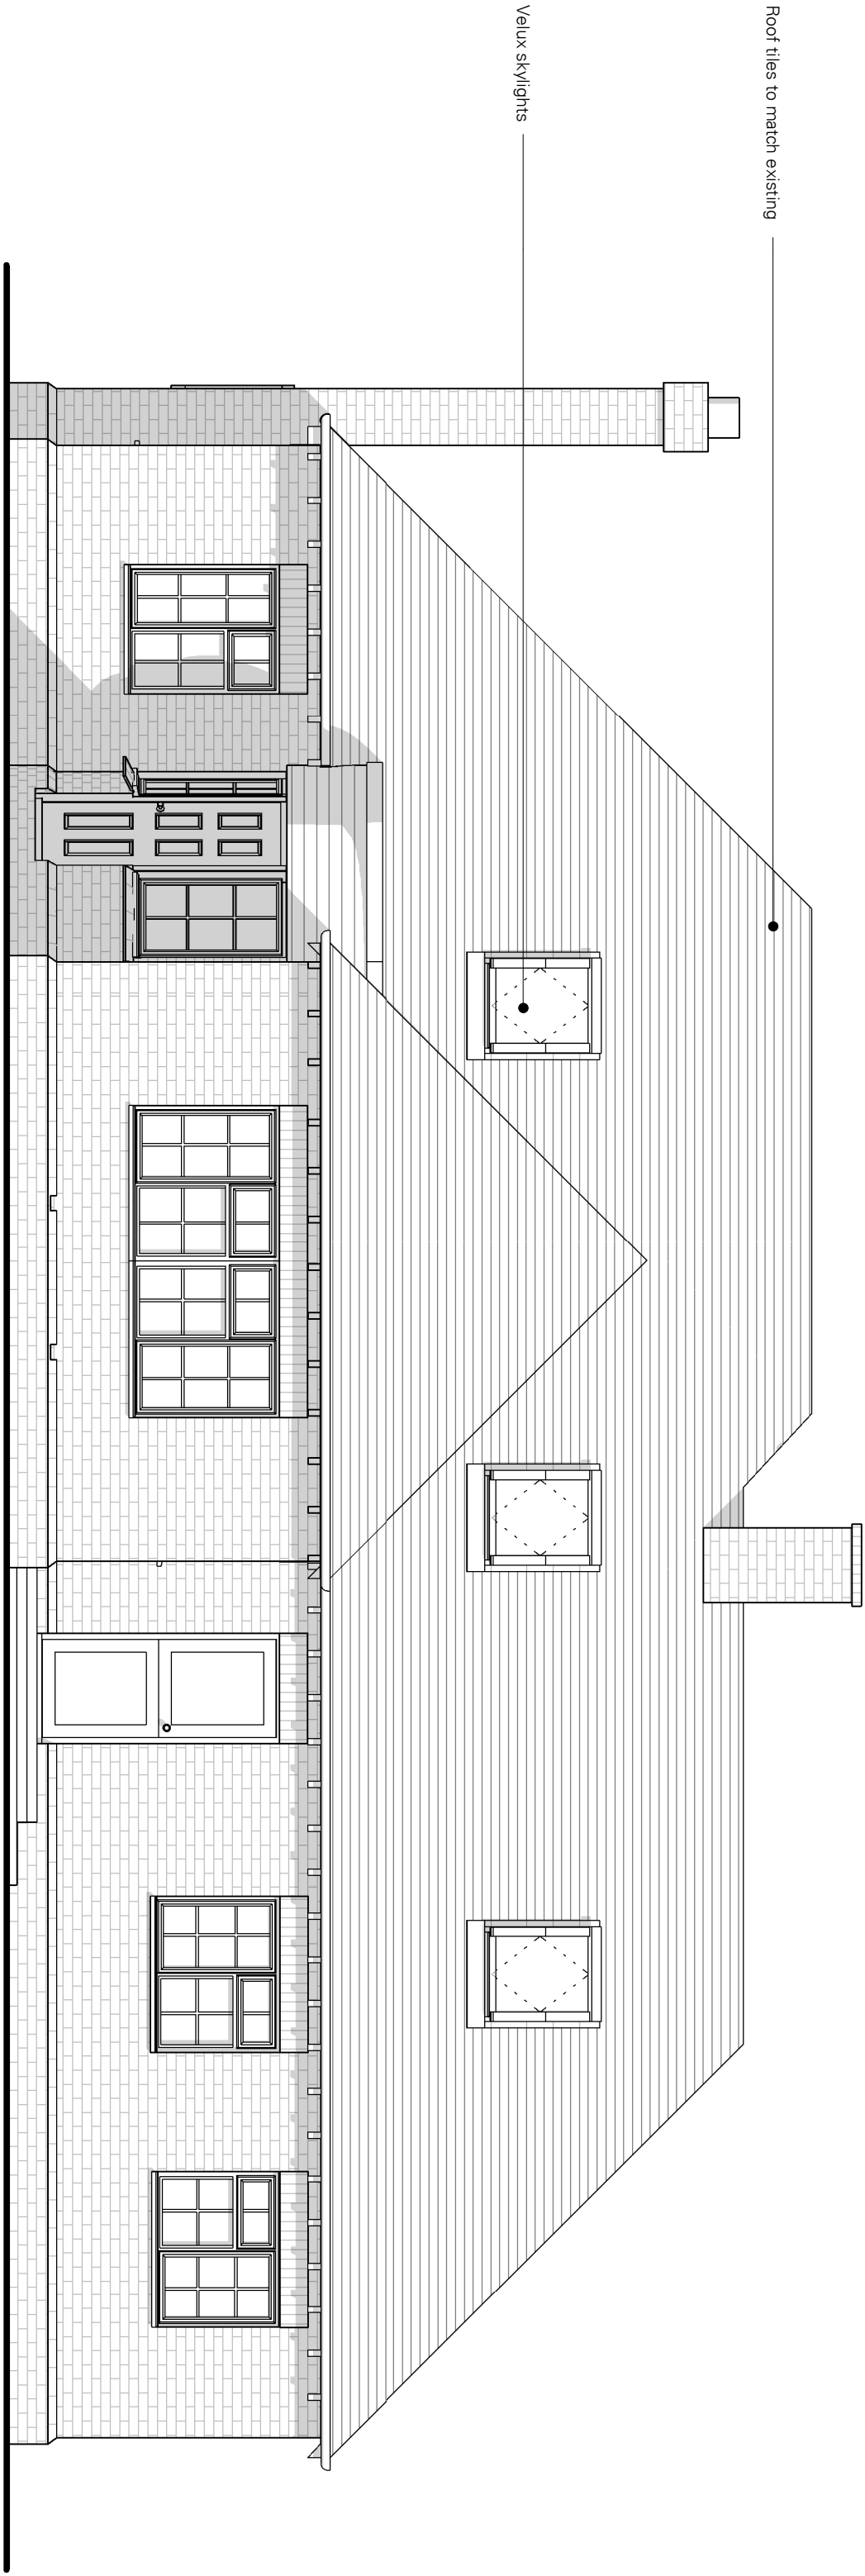

GA ELEVATION PROPOSED SOUTH

1 : 50

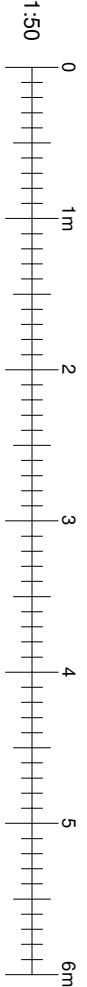

CURIO ARCHITECTS u: 11.205, The Print Rooms w: 164-180 Union Street, SE1 1QH e: hello@curioarchitects.co.uk	
Client:	TOBY BROOKS
Project:	HOLMBUSH BUNGALOW SLINFOLD
Title:	GENERAL ARRANGEMENT ELEVATIONS PROPOSED NORTH & SOUTH
Scale:	1 : 50 @ A1
Date:	SEP 2025
Job no:	25060
Drawing no:	05003
Revision:	1