
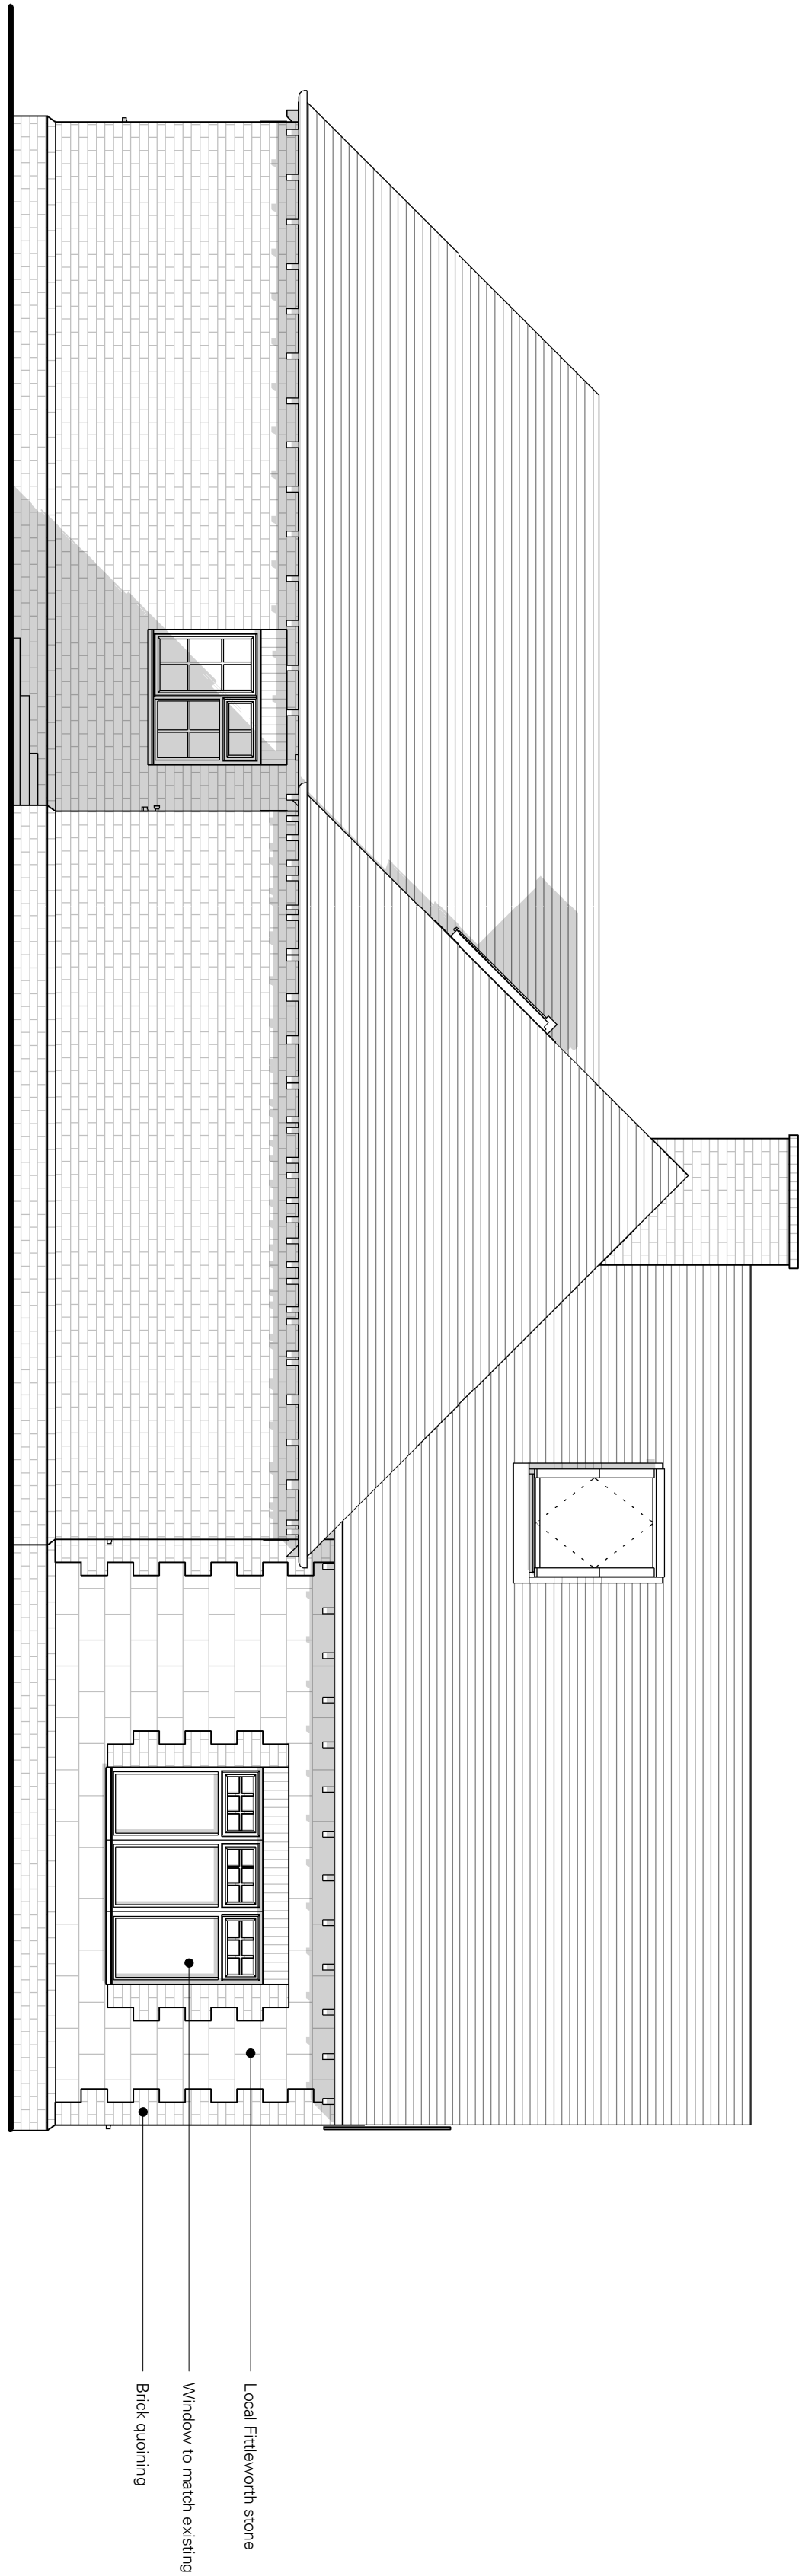


- ## Planning Notes
- For planning purposes, glazing for construction or any purpose other than planning application.
 - All dimensions are in millimetres unless otherwise noted
 - All structural figures are technical design and structural.
 - Window/multiglazing glazing arrangement indicative subject to detail design.
 - Site footprint taken from combination of survey and OS mapping data. Any information relating to neighbouring buildings is approximate.

Planning Notes


GA_ELEVATION_PROPOSED_EAST
I : 50

1:50

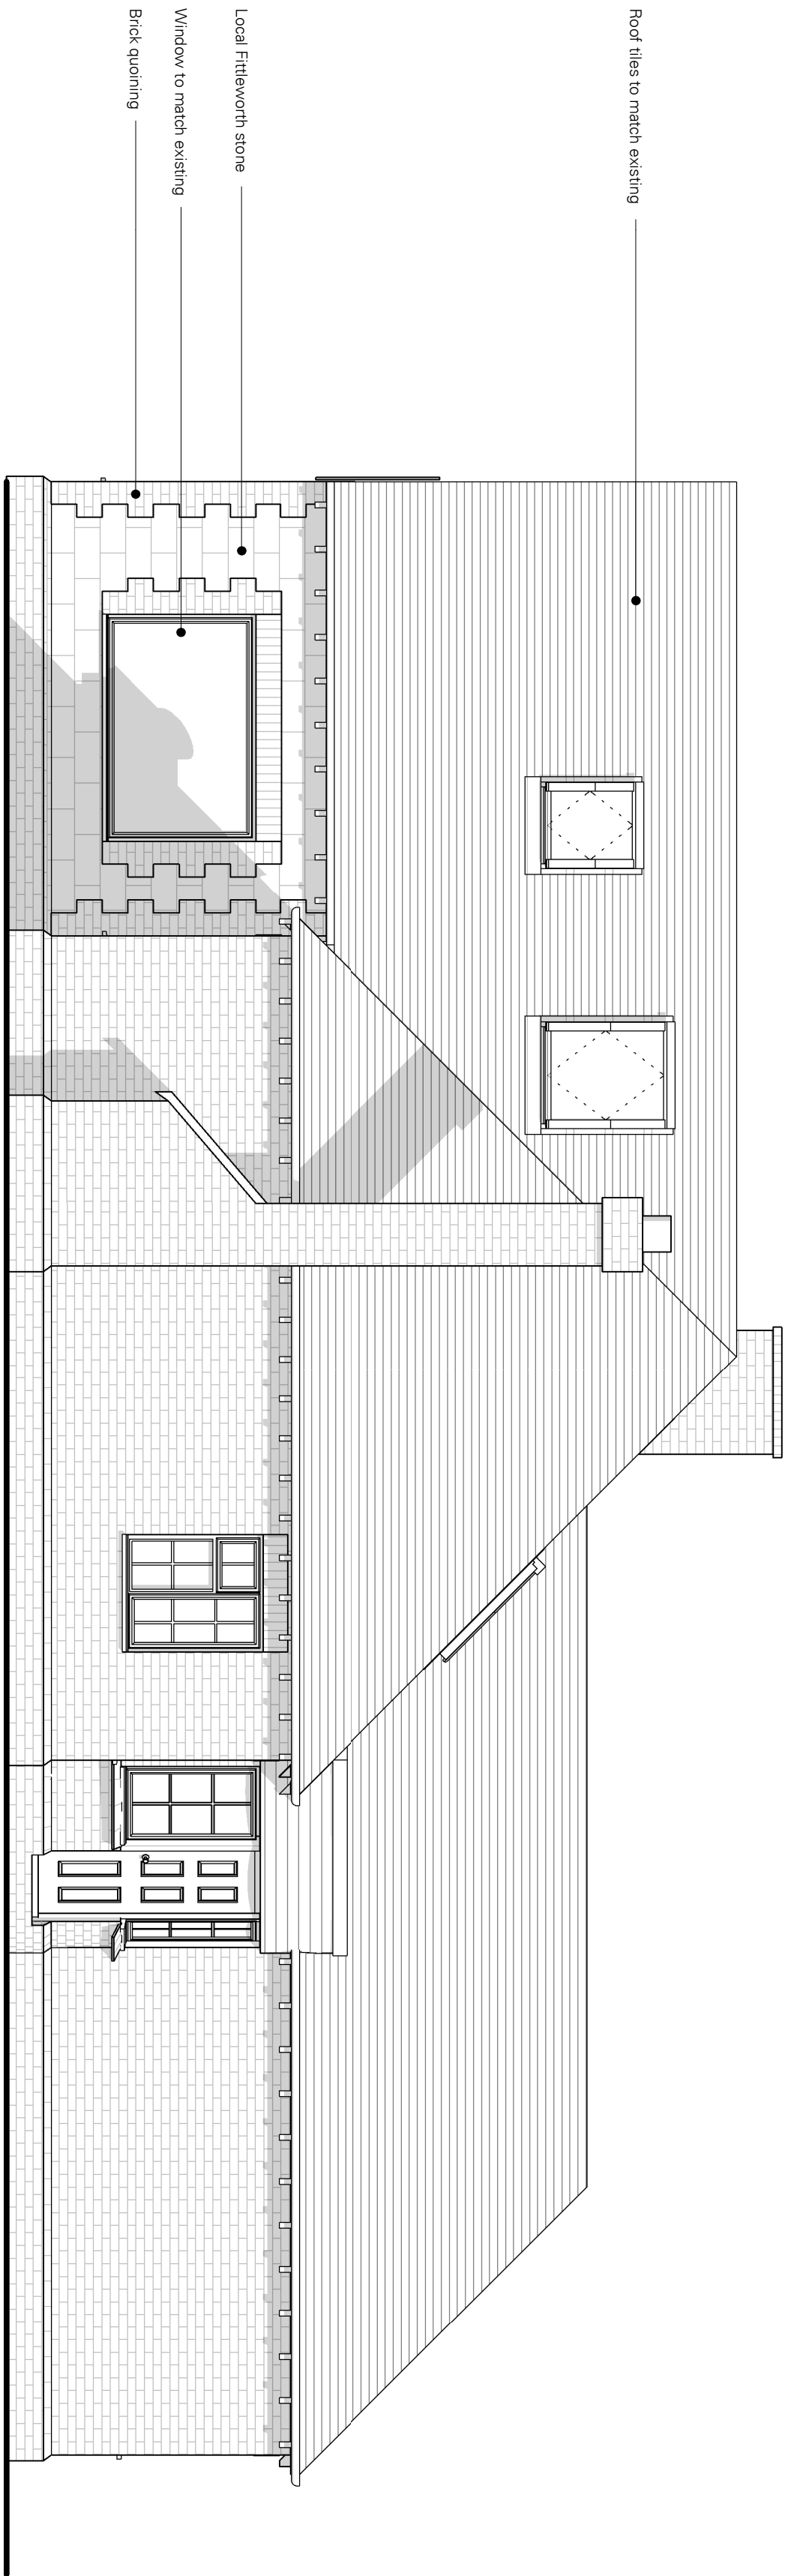

GA_ELEVATION_PROPOSED_WEST
1:50

1 : 50

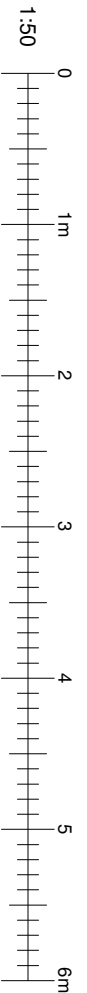

CURIO ARCHITECTS		a: 11 205, The First Rooms 164-180 Union Street, SE1 0UH w: www.curioarchitects.co.uk e: hello@curioarchitects.co.uk
Client:	TOBY BROOKS	
Project:	HOLMBUSH BUNGALOW SLINFOLD	
Title:	GENERAL ARRANGEMENT ELEVATIONS PROPOSED EAST & WEST	
Scale:	1 : 50 @ A1	Drawn: JB
Date:	SEP 2025	Checked: AG
Job no:	Drawing no:	Revision:
25060		05004 1