

Planning Notes

- For planning purposes, not for construction or any purpose other than planning application.
- All dimensions are approximate unless otherwise noted.
- Subject to Structural Engineer's technical design and specification.
- Window mullion/ratio glazing arrangement window mullion/ratio glazing arrangement indicative subject to detail design.
- Site footprint taken from combination of survey and OS mapping data. Any information relating to neighbouring buildings is approximate.



1 GA BLOCK PLAN EXISTING
1 : 500



2 GA BLOCK PLAN PROPOSED
1 : 500

1	PLANNING APPLICATION	AG/NF	16/12/2025
rev	description	drawn / checked	date
revisions			

Status: **PLANNING**

This drawing is to be used for design intent only. This drawing is protected under The Copyright, Designs and Patents Act 1988. Scale for planning purposes only. Figured dimensions only are to be taken from this drawing. All dimensions are to be checked on site before any work is put in hand. If in doubt, ASK.

CURIO ARCHITECTS



a: 11, 205, The Print House
164-180 Union Street, SE1 0LH
w: www.curioarchitects.co.uk
e: hello@curioarchitects.co.uk

Client: **TOBY BROOKS**

Project: **HOLMBUSH BUNGALOW
SLINFOLD**

Title: **BLOCK PLAN
EXISTING & PROPOSED**

Scale: 1 : 500 @ A1	Drawn: JB
Date: SEP 2025	Checked: NF

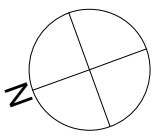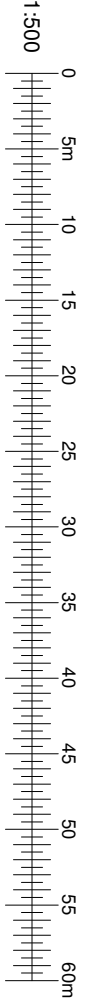

Job no: 25060	Drawing no: 01001	Revision: 1
---------------	-------------------	-------------