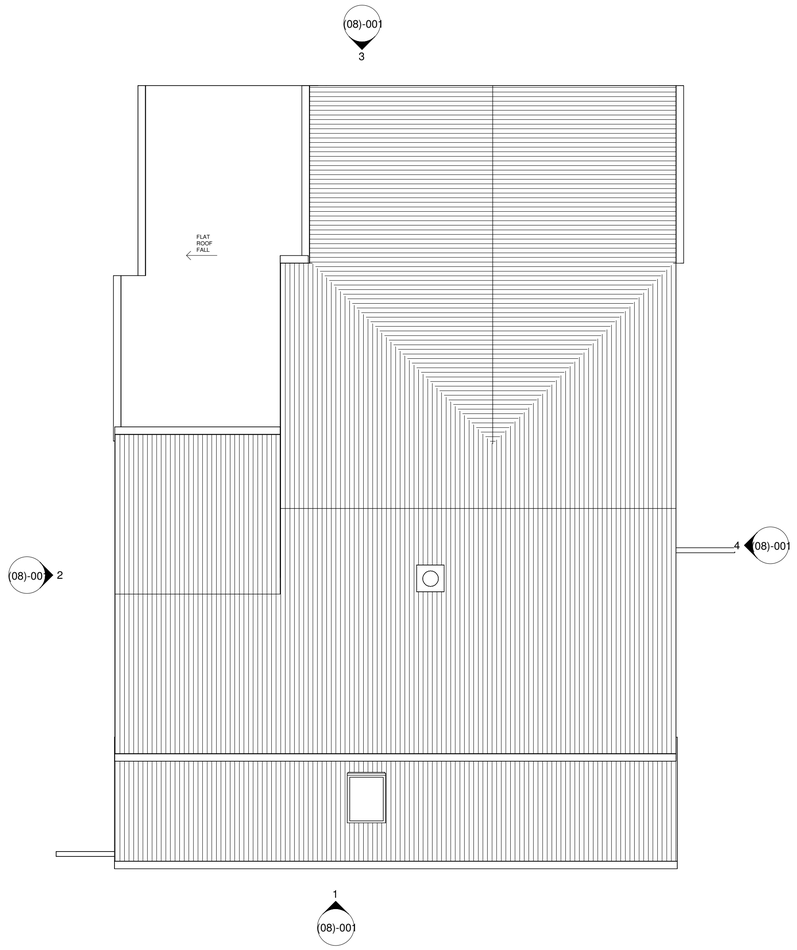


## 1 Roof Plan - Proposed
1 : 50

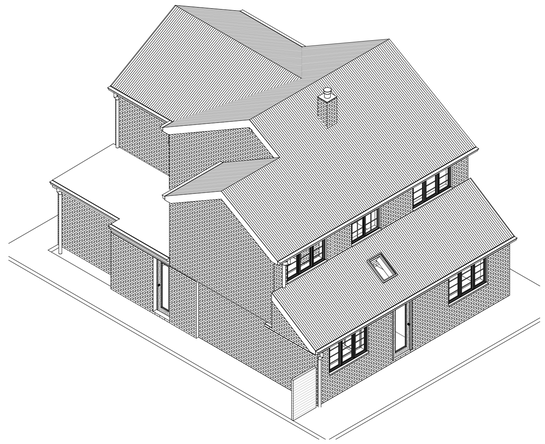

## 2 3D - Proposed 1

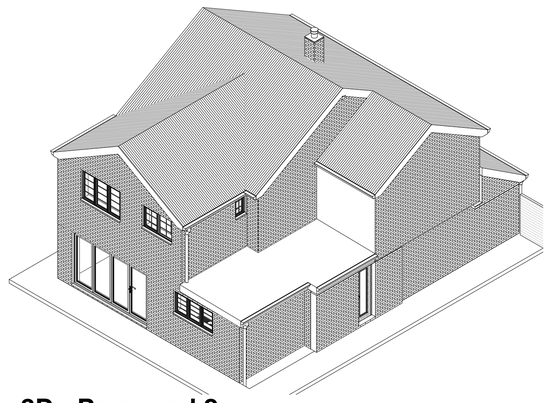

## 3 3D - Proposed 2

0 1 m 5 m

| rev | description | drawn | checked | date |
|---|---|---|---|---|
| F | Revision 7 | LDV | LDV | 04/02/25 |
| E | Revision 6 | LDV | LDV | 05/12/24 |
| D | Revision 5 | LDV | LDV | 26/11/24 |
| C | Revision 3 | LDV | LDV | 26/11/24 |
| B | Revision 2 | LDV | LDV | 19/11/24 |
| A | Revision 1 | LDV | LDV | 05/11/24 |

revisions

status: PRELIMINARY

This drawing is protected under The Copyright, Designs and Patents Act 1988.
This drawing is produced for PLANNING PURPOSES ONLY and is not to be used for construction.

**LDV Architecture**
39 PLOVERS ROAD
HORSHAM, WEST SUSSEX
RH13 5PD

TELEPHONE + 44 (0)1403 541 586

EMAIL INFO@LDVARCHITECTURE.CO.UK

client: Mr & Mrs COOMBES

project: 6 THE MARTS

title: PROPOSED PLANS 2

scale: 1 : 50 @ A1

date: 01/11/24

drawn: LDV

checked: LDV

job no: P2422

drawing no: (07)-002

revision: F