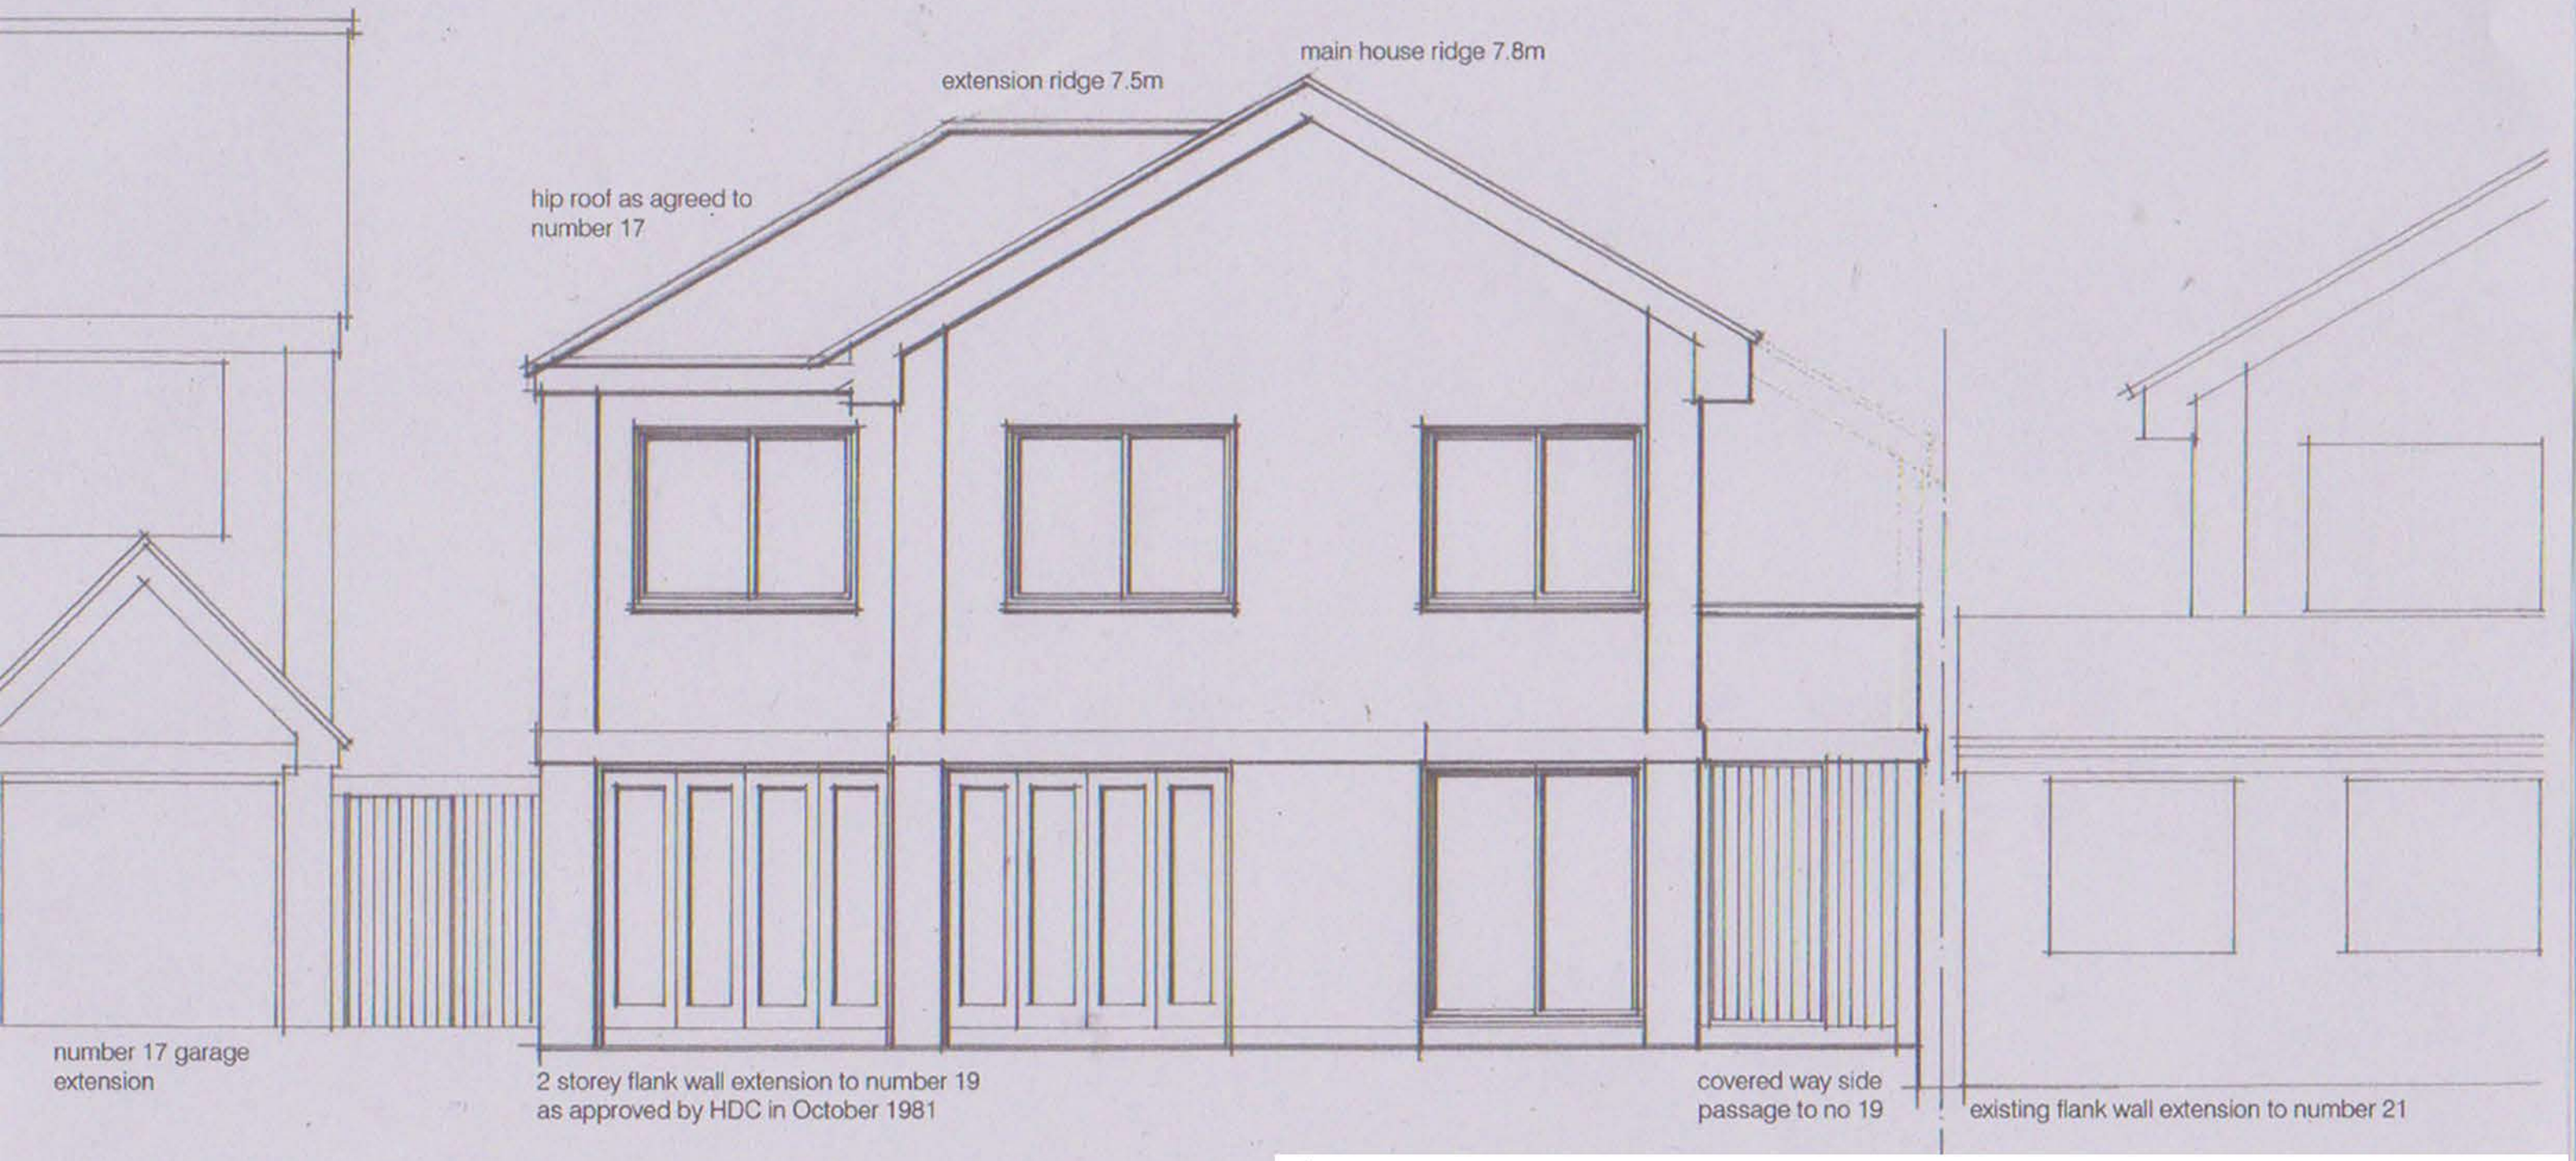



scale 1:50 on an A3 drawing

# 2014 APPROVED ELEVATION JUNE 2024 EX 2

REVISED PROPOSED FRONT (NORTH EAST) ELEVATION AT 19 HOLLY CLOSE WEST CHILTINGTON PULBOROUGH WEST SUSSEX RH20 2JR 2014/06/rev A 15/10/2014