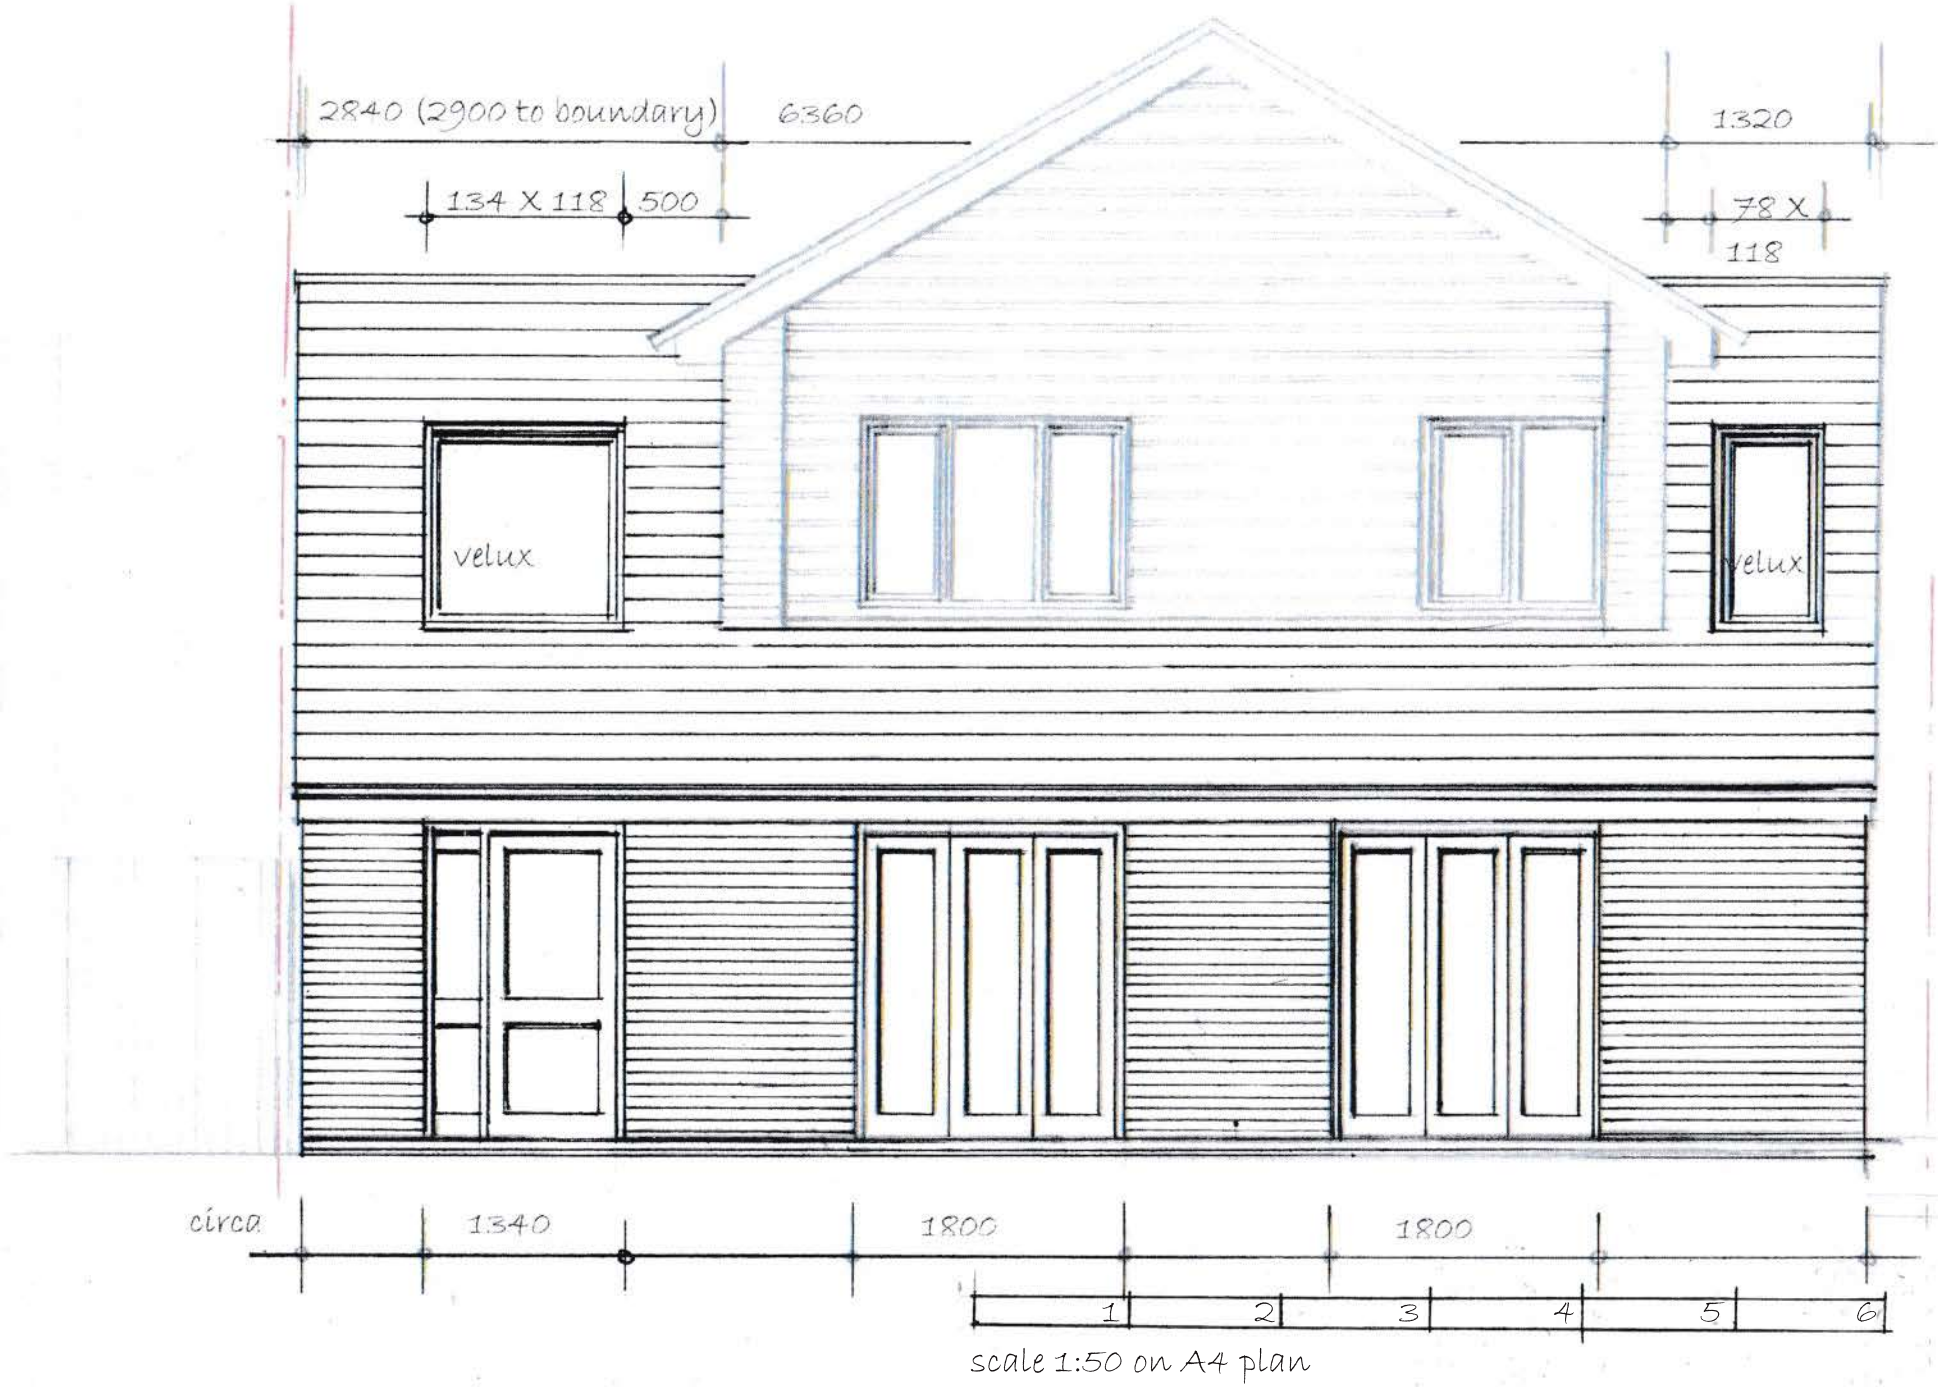


scale 1:50 on A4 plan

FINAL FRONT ELEVATION November 2019

LOWER NE ROOF AMMENDMENT TO THAT APPROVED JUNE 2024 EX3