
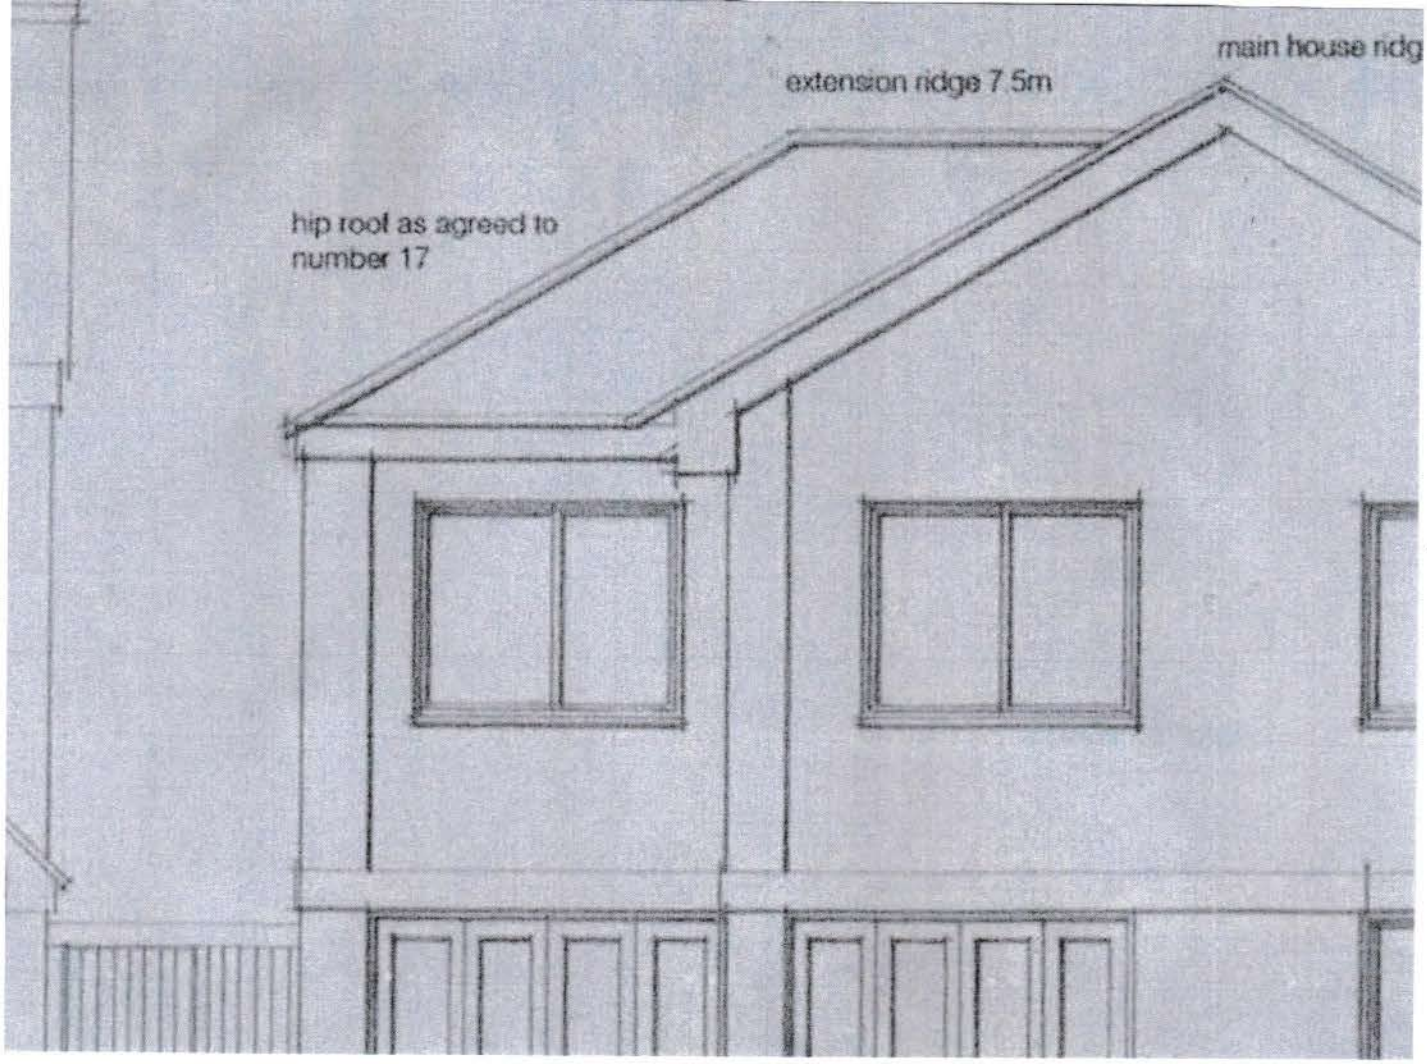


19 HOLLY CLOSE WEST CHILTINGTON RH20 2JR CROPPED APPROVED 2014
FRONT NORTH FACING ELEVATION

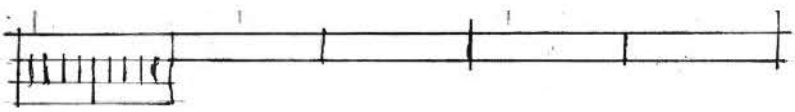

SCALE 1:50 ON A4 PLAN

19 HOLLY CLOSE WEST CHILTINGTON RH20 2JR CROPPED PREFERRED 2018
FRONT NORTH FACING ELEVATION 2025 CR 06