MAIN HOUSE -EXTERNAL WINDOWS AND DOORS SCHEDULE - *All dimensions to be checked - Indicative only - Not Construction*

A 2No.

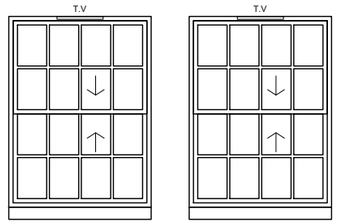

B 2No.

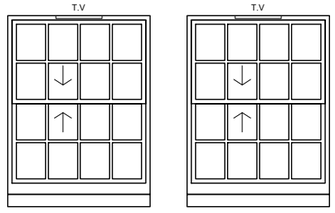

C 1No.

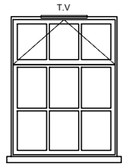

D 1No.

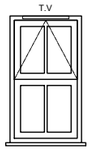

E 1No.

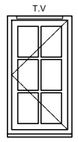

F 1No.

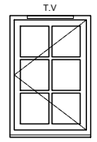

G 1No.

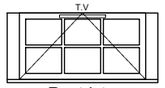

Restrictor

Double glazed, UPVC sliding sash (friction operation) in Off-white / Cream

Integral trickle ventilator to head.

Sized to fit existing opening.

8 over 8 with astragal glazing bars, white spaces - No sash horns

Masterframe Bygone - Harmony Range or similar approved.

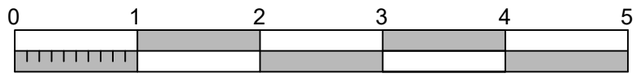

Scale Bar 1:50

Double glazed, UPVC flush casement windows in Off-white / Cream

Integral trickle ventilator to head.

Sized to fit existing opening.

Fenestration as denoted with astragal glazing bars, white spaces - No sash horns

Manufacturer: Evolution Windows or similar approved.



UPVC SLIDING SASH - MASTERFRAME WINDOWS or similar approved



UPVC FLUSH CASEMENT - EVOLUTION WINDOWS or similar approved

This drawing is to be read in conjunction with all other relevant drawings and specifications.
Do not scale from this drawing (Unless for planning purposes). Use figured dimensions only.
All levels and dimensions to be checked on site prior to commencement of works on site.
All dimensional discrepancies are to be brought to the immediate attention of the originator.
Responsibility cannot be accepted for alteration and/or deviation from this design without prior knowledge.
Copyright reserved.
This drawing may only be used under licence for the client and location specified in the title block. It may not be copied or disclosed to any other third party without prior written consent.

It is the responsibility of the Client to check Legal Boundaries are correctly indicated and that relevant Party Wall Notices (usually served via a Surveyor) where required have been served to adjoining neighbours prior to any commencement of works. No responsibility will be held by Simon Harvey Designs Ltd for any failure in the above.

PLANNING

.

Revision

SIMON HARVEY DESIGNS LTD

2 Greenfield Way,
Storrington,
West Sussex.
RH20 4PY

t: 07833 178649
e:office@simonharveydesigns.com

Client: Revd. & Mrs Toovey

Project: Refurbishment of commercial units at;

Address: 1 High Street,
Storrington,
West Sussex.
RH20 4DR.

Drawing Title: PROPOSED WINDOWS

Drawing Number: 123_205

Date: Feb 2025 | Scale:1:50 @A3