0 50m 100m

1:1250 SCALE BAR

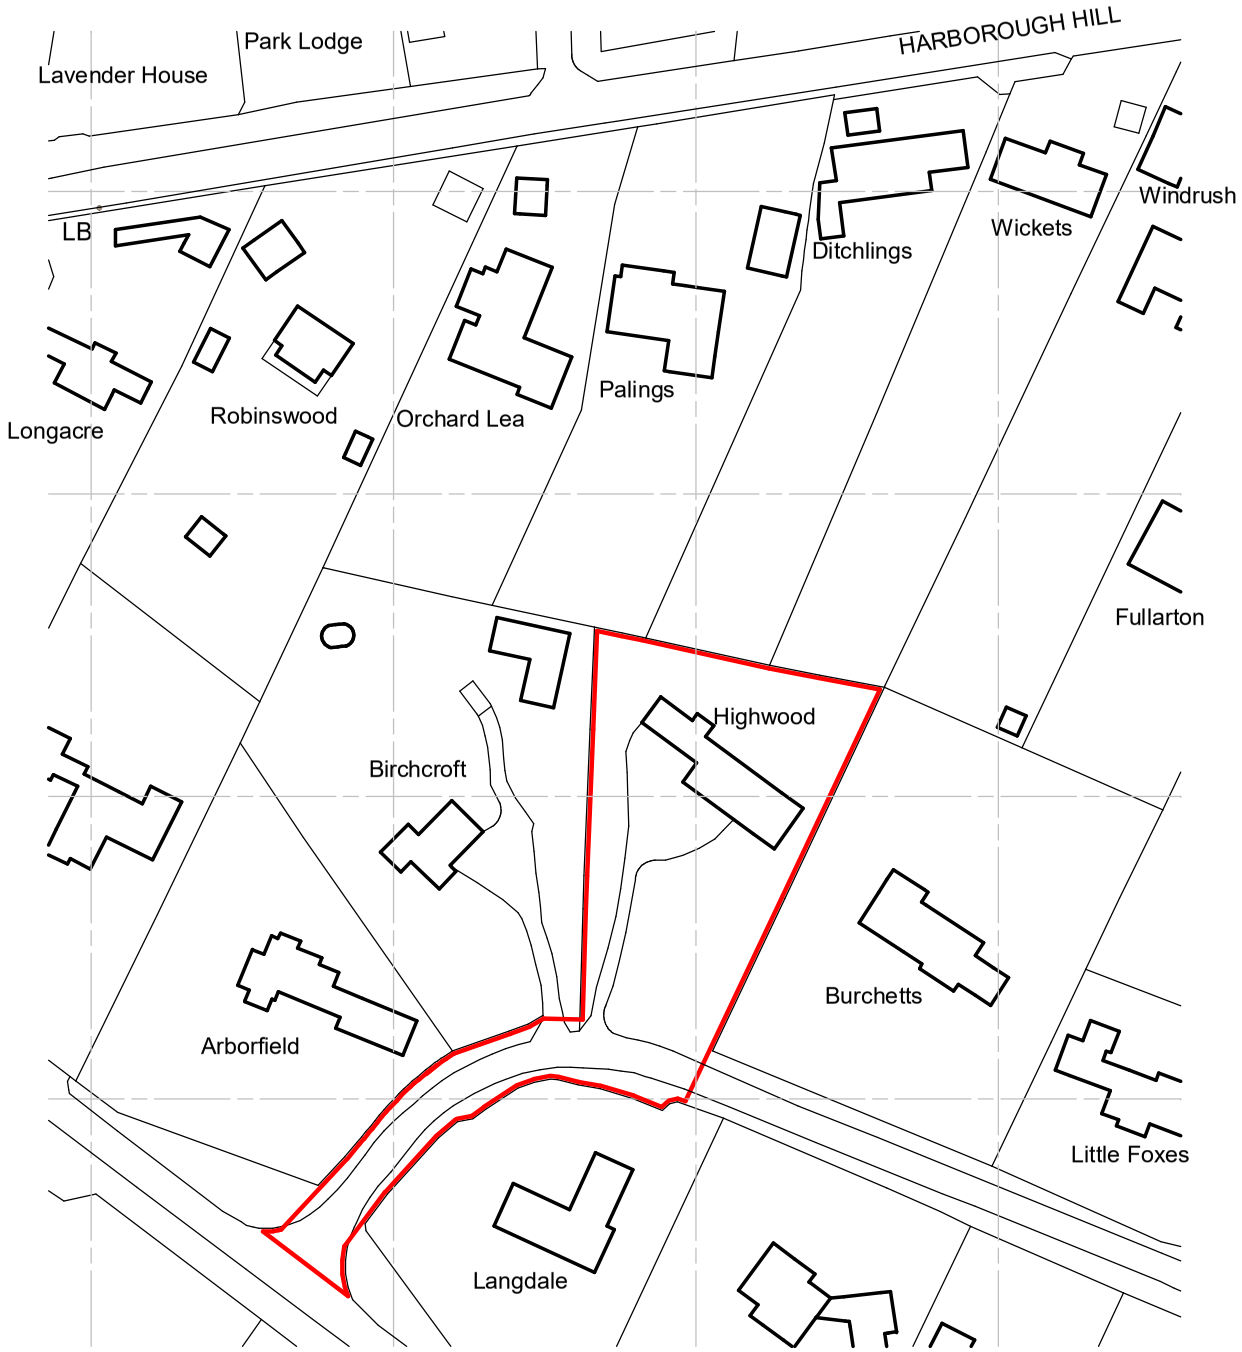

© Crown copyright 2021 Ordnance Survey 100053143

LOCATION PLAN 1:1250

0 10m 20m 30m 40m 50m

1:500 SCALE BAR

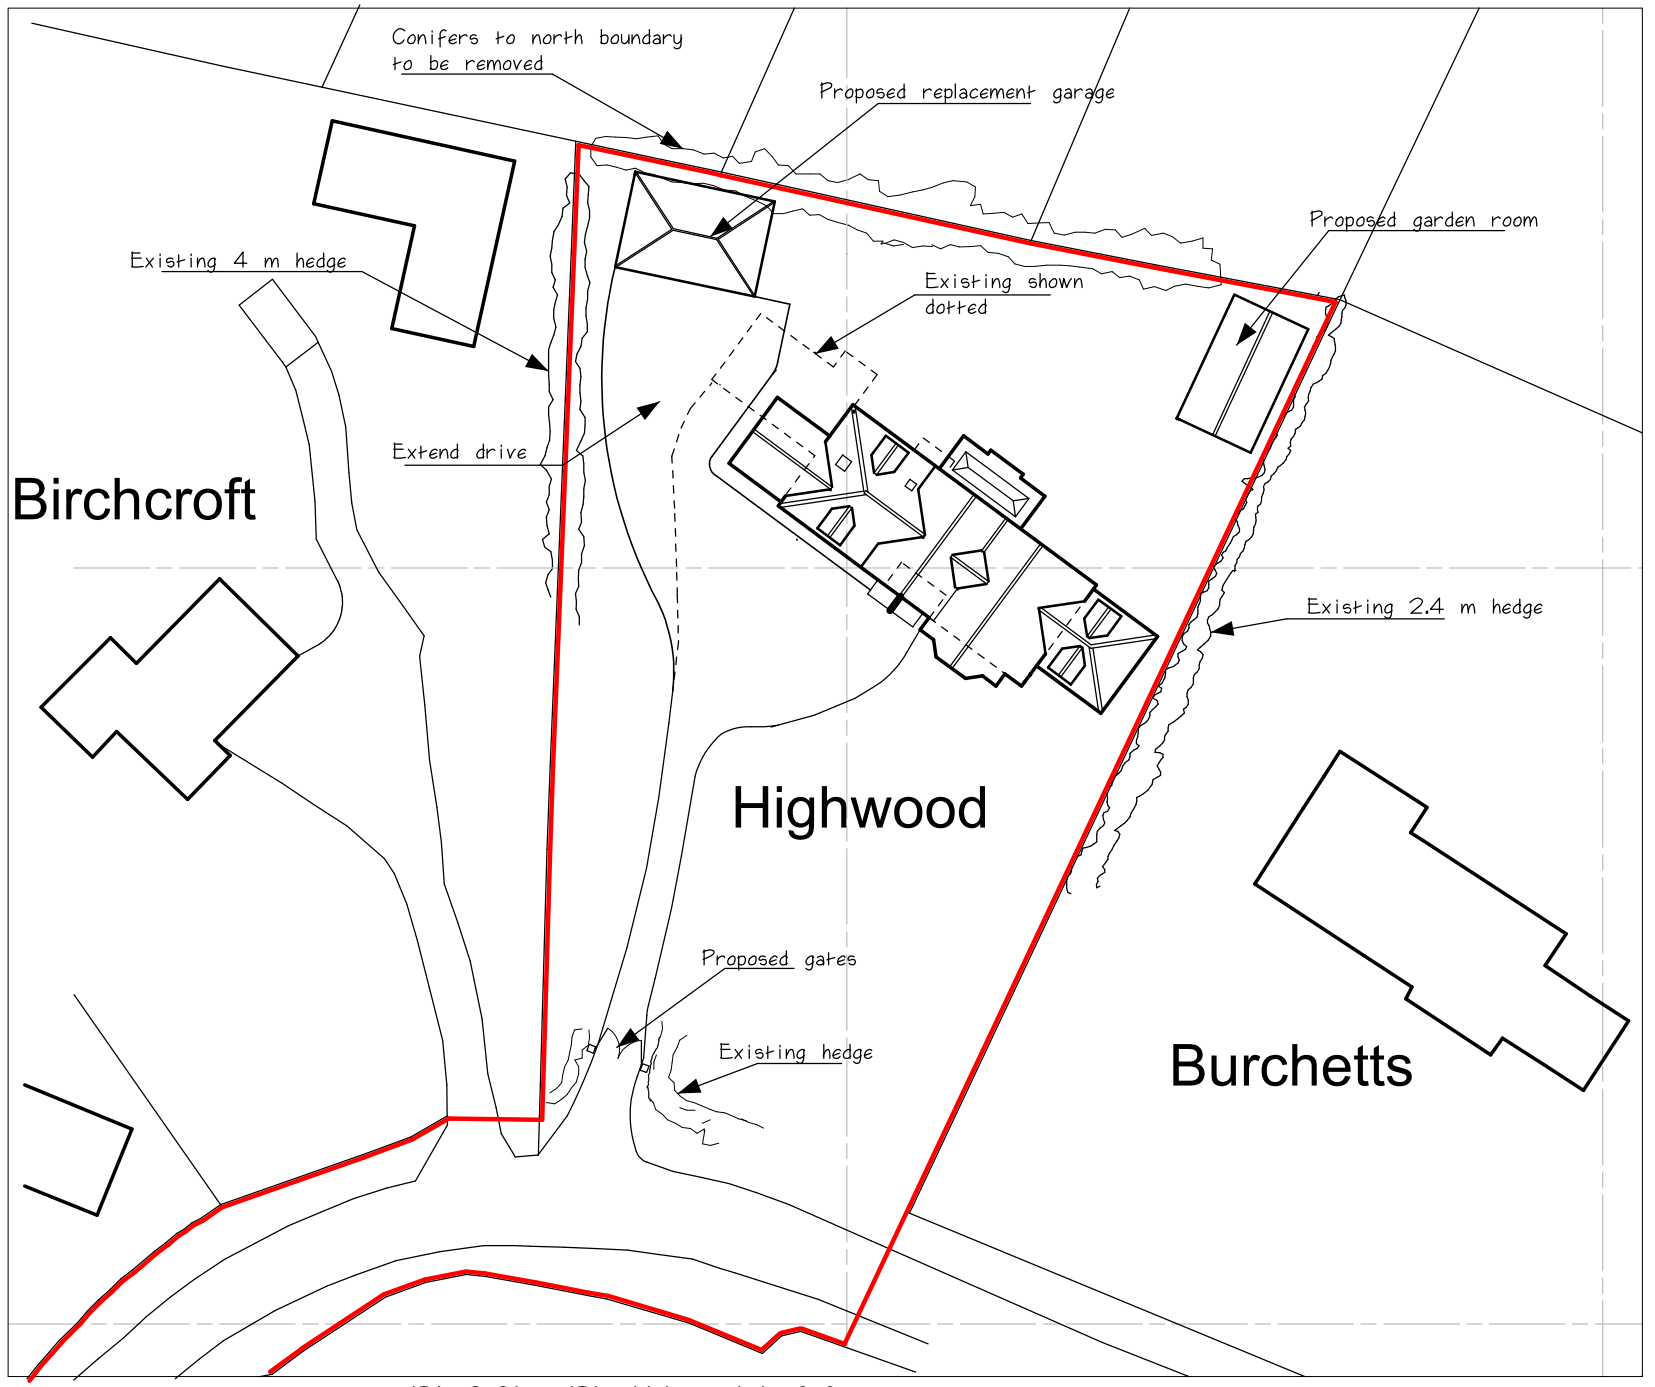

BLOCK PLAN 1:500

N

Revision A Entrance revised December 2021

Michael Hemmings
BUILDING DESIGN
© Michael Hemmings Building Design

8 ALFOLD BUSINESS CENTRE
LOXWOOD ROAD
ALFOLD
SURREY GU6 8HP
Tel: Loxwood (01403) 752029

HIGHWOOD, CASTLEGATE, WEST CHILTINGTON. RH20 2NJ

LOCATION AND BLOCK PLAN

DRAWING NUMBER 2214/02B

A3 Sheet

DATE JUNE 2021