



Horsham District Council
Parkside
Chart Way
Horsham
West Sussex
RH12 1RL

Your ref
DC/26/0304

Our ref
DSA000052209

Date
16th of March 2026

Contact
Tel 0330 303 0119

Dear Sir/Madam,

Proposal: Erection of single storey and first floor front extensions, erection of single storey and first floor over existing garage side extensions.

Site: Brock Spinney, Harborough Drive West Chiltington West Sussex RH20 2PN.

Thank you for your correspondence, please see our comments below regarding the above application.

Proposed Works


Southern Water has no objections to the proposed extensions.

For further advice, please contact Southern Water, Southern House, Yeoman Road, Worthing, West Sussex, BN13 3NX (Tel: 0330 303 0119)

Website: southernwater.co.uk or by email at: SouthernWaterPlanning@southernwater.co.uk

Yours faithfully,

Future Growth Planning Team
southernwater.co.uk/developing-building/planning-your-development

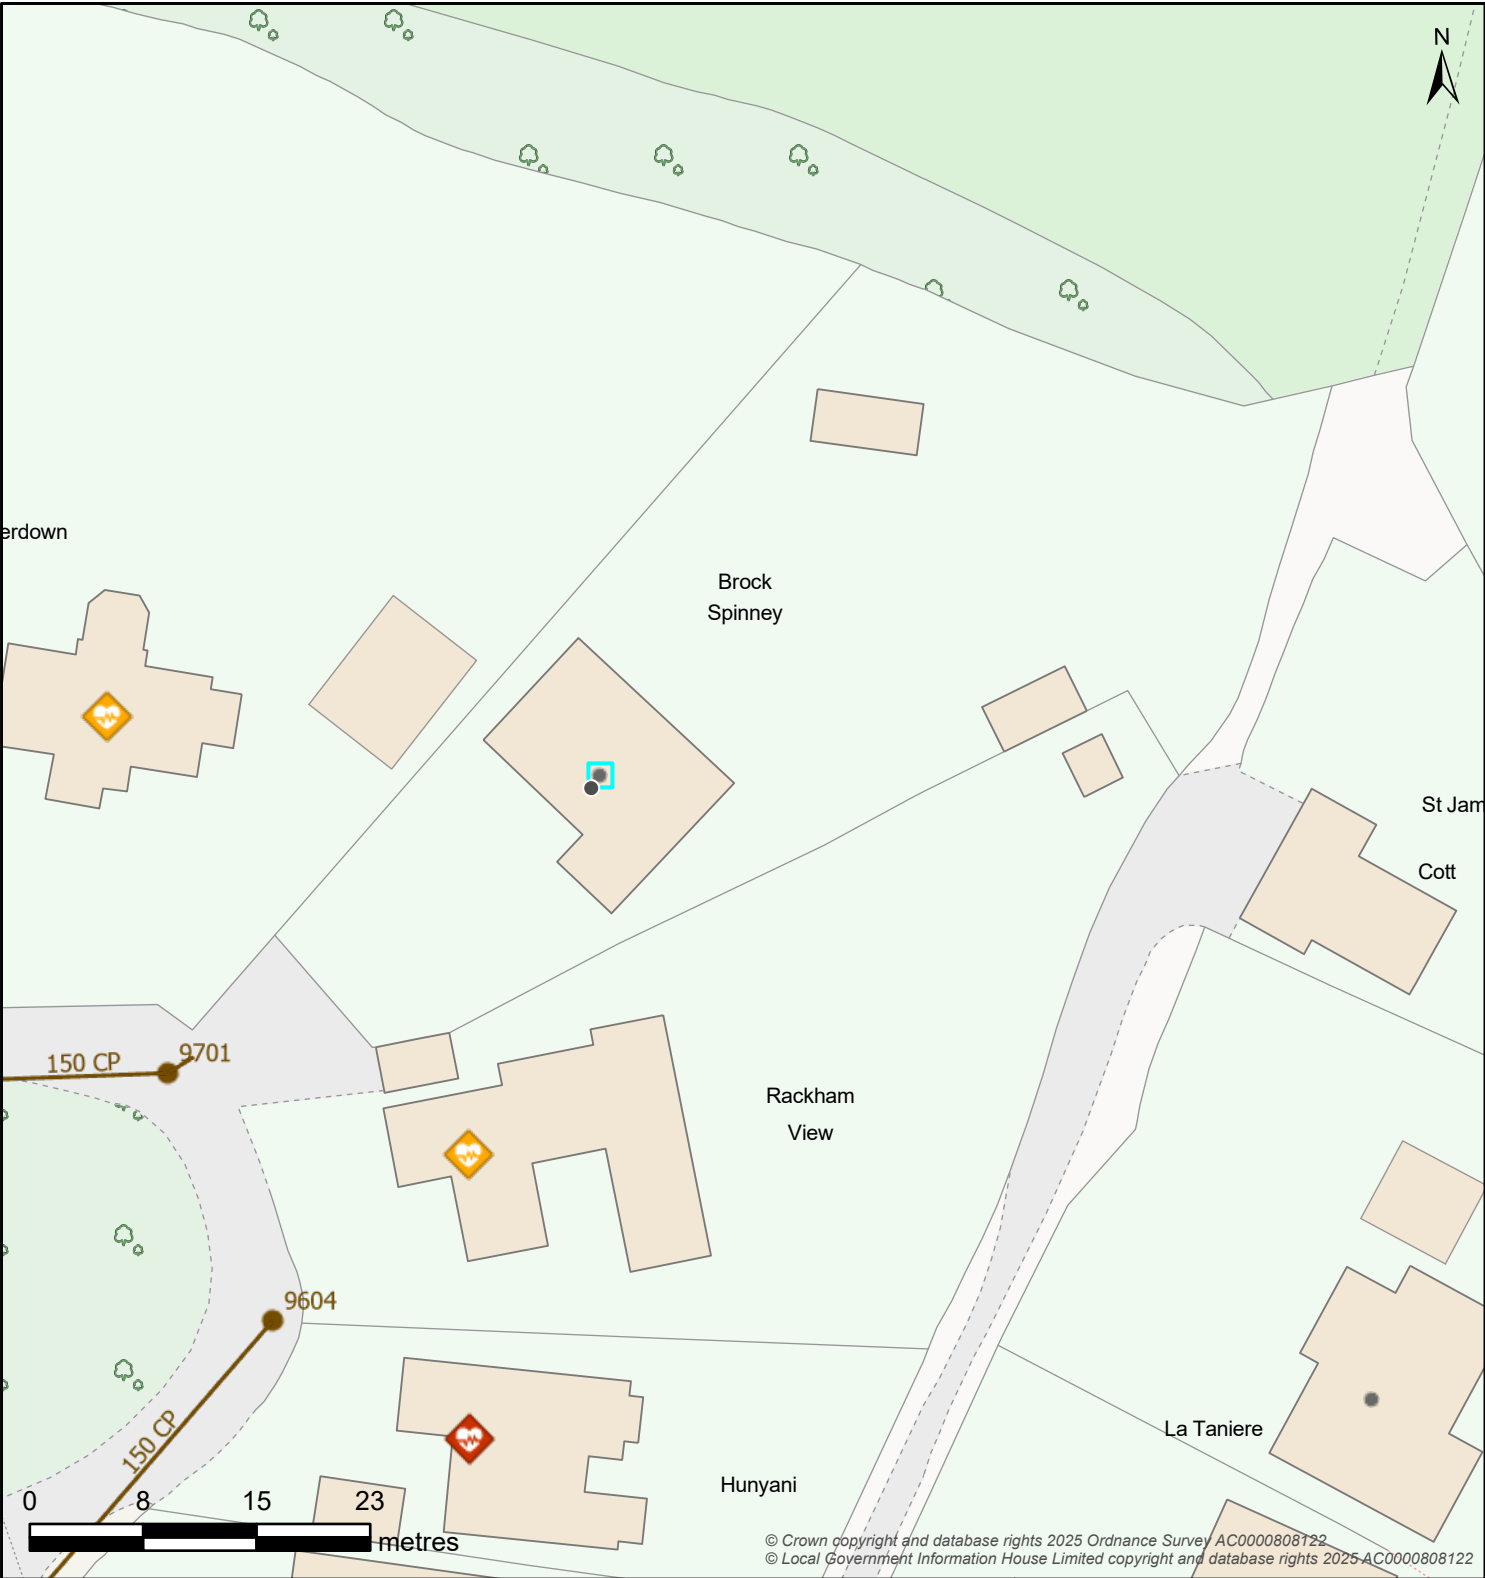

© Crown copyright and database rights 2025 Ordnance Survey AC0000808122
© Local Government Information House Limited copyright and database rights 2025 AC0000808122

Map Title: DSA000052209 GIS

Printed By: Kelly.Donaldson
Date Printed: 16/03/2026
Map Scale: 500

The information provided is believed to be correct but is provided on an 'as is' basis and without any warranty or condition express or implied, statutory or otherwise as to its quality or fitness for purpose. Actual positions of assets should always be determined on site.



Controllable Valve			Flow Control			Inlet-Outfall					
Damboards	Penstock	Valve	Anti Flood Device	Pumped Anti Flood Device	Reflux Valve	Inlet	Outfall				
Manhole											
BIF Bifurcation	Cascade	CP Catchpit	Head Of Public Sewer	IC Interceptor Chamber	Manhole	S Soakaway	WO Washout				
Outfall Headworks		Overflow Chamber		Pipe Bridge		Pumping Station					
Outfall Headworks	CSO Combined Sewer Overflow	EMO Emergency Overflow	Pipe Bridge		Micro Pumping Station	Pumping Station					
Sewer Level Monitor		Storage		Treatment Works		Weir		Wastewater Site			
Sewer Level Monitor		Storm Tank	Tidal Storage Tank	Treatment Works		Weir		Wastewater Site			
Wastewater Pipe				Wastewater Use		Developer Services					
Culverted Water Course		Syphon		Foul		Build Over Agreement		Section 104			
Drain		Tank Sewer		Combined		<th colspan="2">Wastewater Area</th>				Wastewater Area	
Outfall		Trunk Sewer		Sludge							
Overflow		Vacuum Main		Treated Effluent		Catchment					
Rising Main		Decommissioned Pipe		Surface Water		Sub-Catchment					
Sewer				Private							