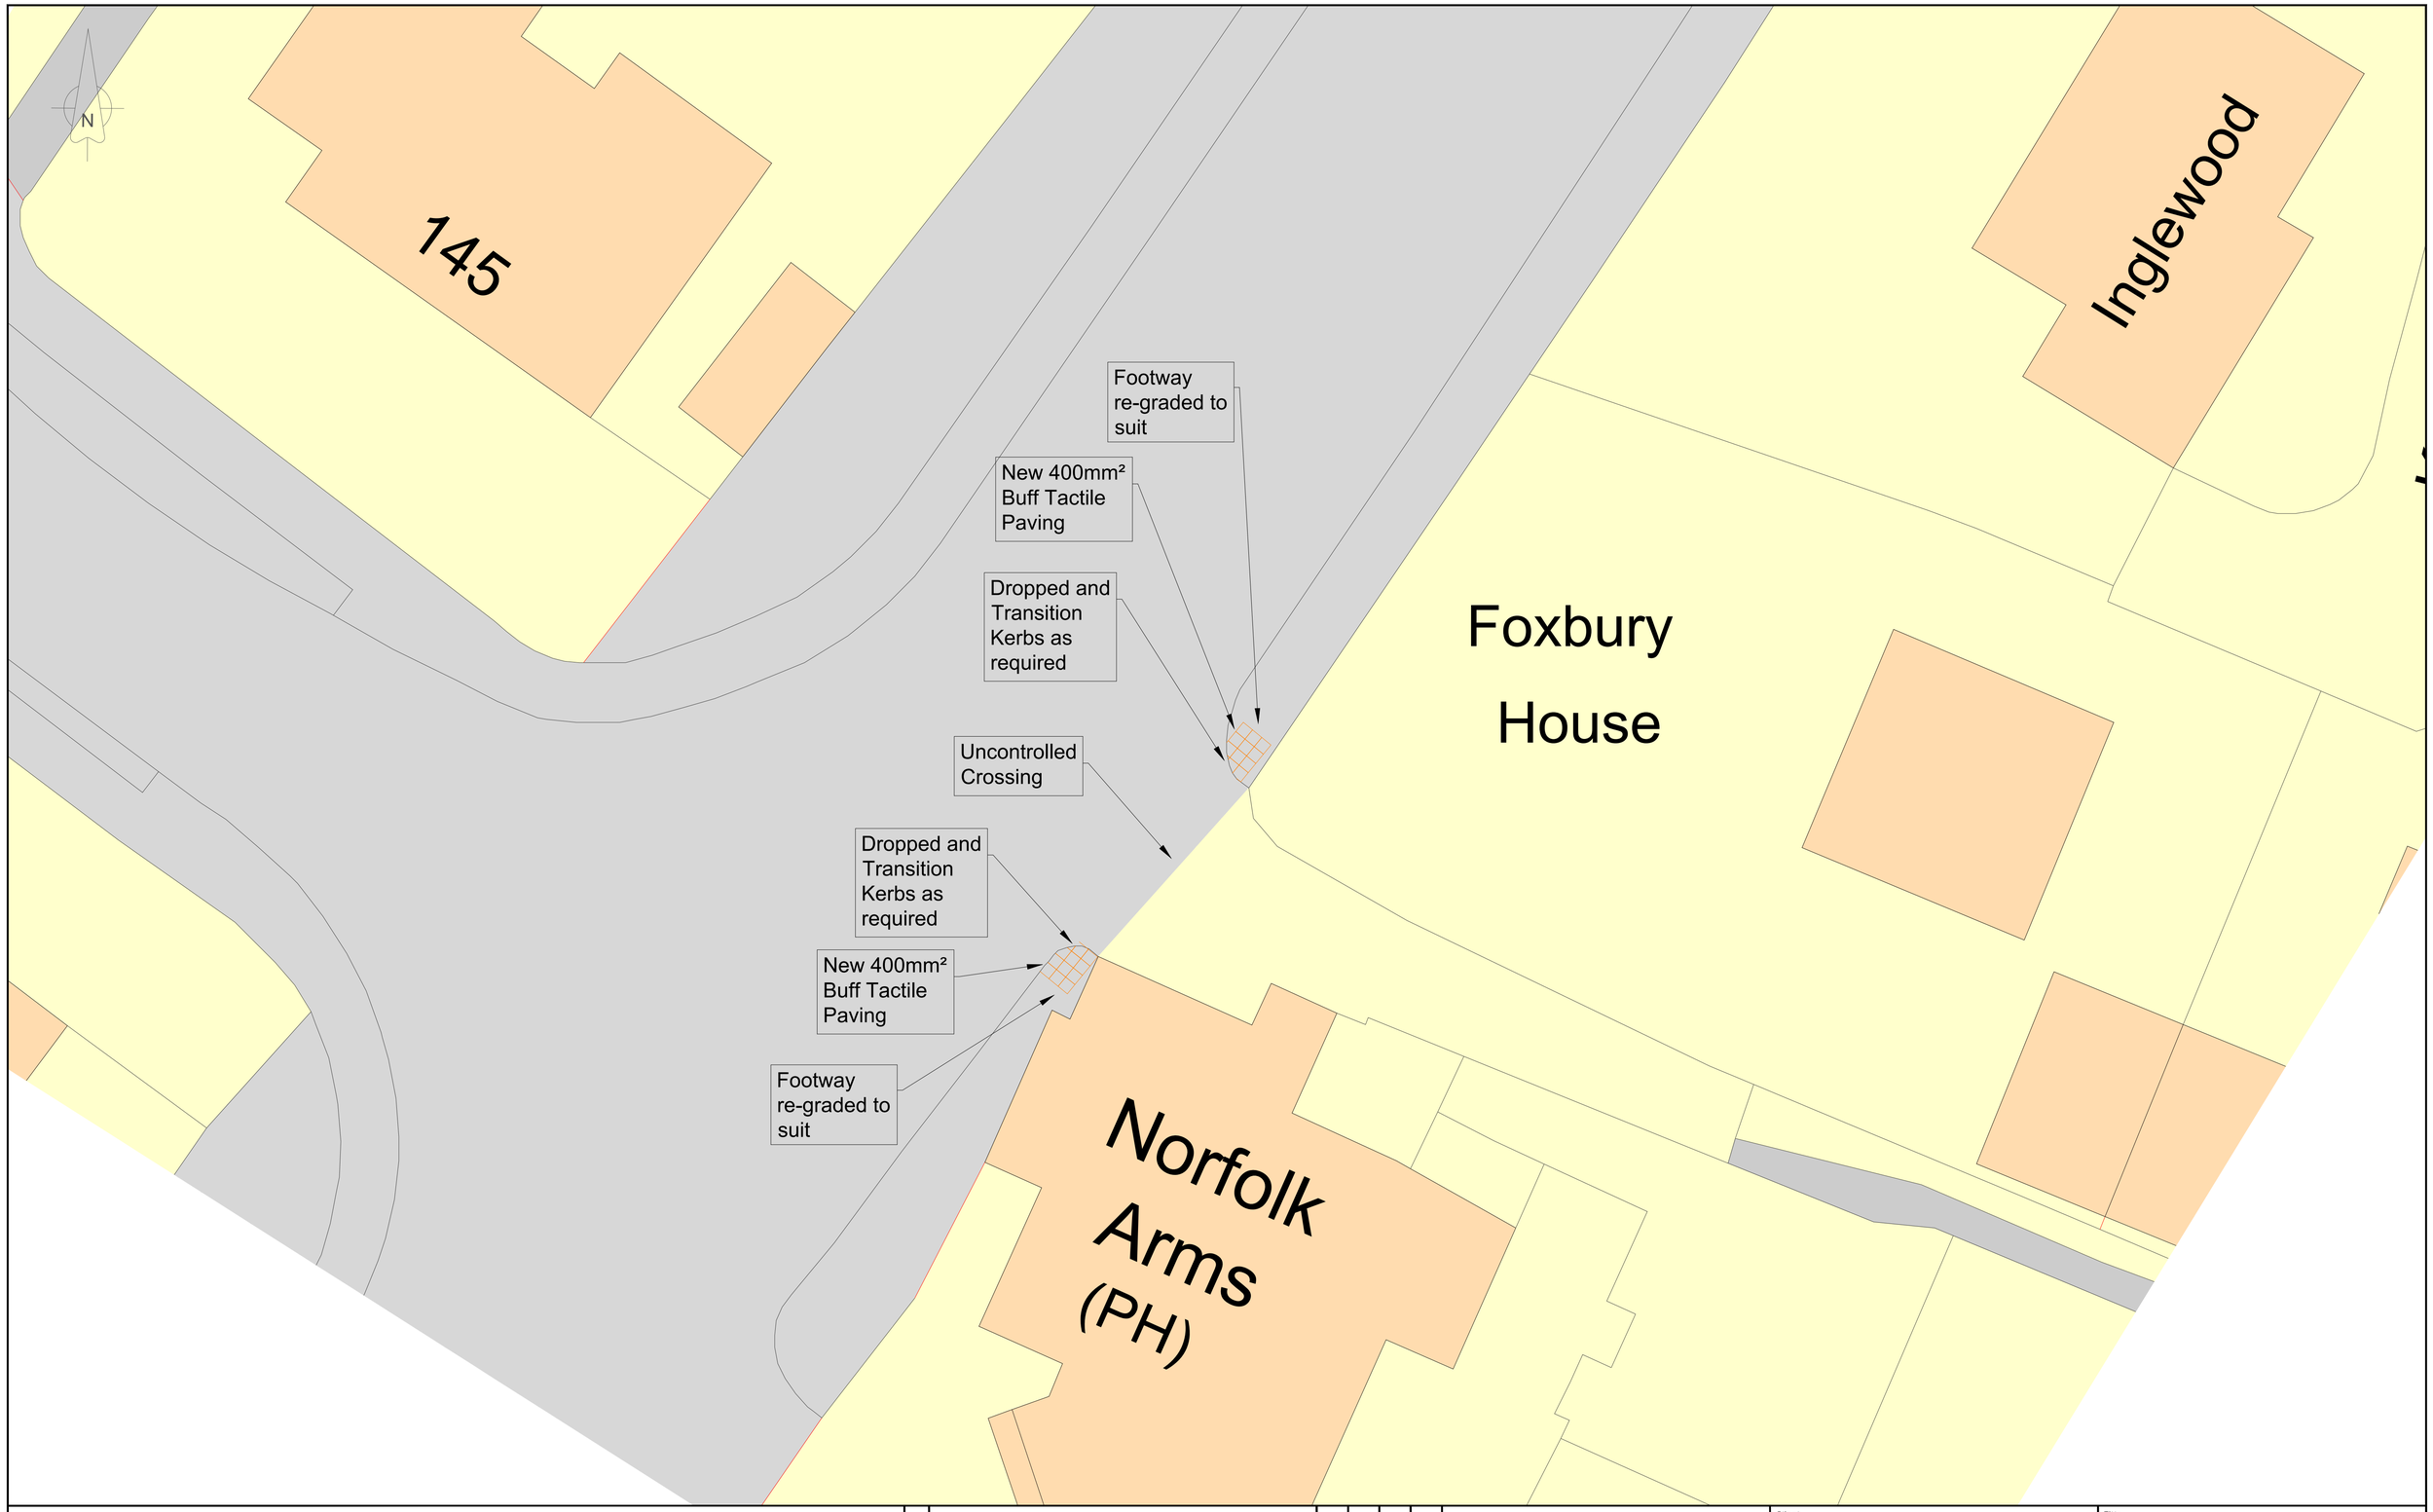

0 10 Millimetres 100

Rev	Description	By	Date	Chk'd	Auth

TRANSPORT, PLANNING & HIGHWAYS

Client: SHC CLEMSFORD LTD

Project: KINGSMEAD CARE CENTRE

Title: Proposed Uncontrolled Crossing nr Norfolk Arms PH

File Name:

Original Scale	Page Size	Drawn	Checked	Authorised	Status
1:100	A1	AT 11/24	Date	Date	

Drawing Number: FIGURE_3

Rev: -

File path\FILE_REF