Elevations

Scale 1:100

Scale Bar 1:100

5.00 m

Existing

LHS



Front



Rear



RHS

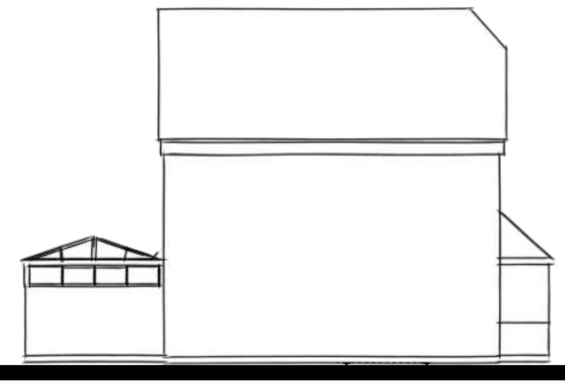

Proposed

LHS



Front



Rear



RHS

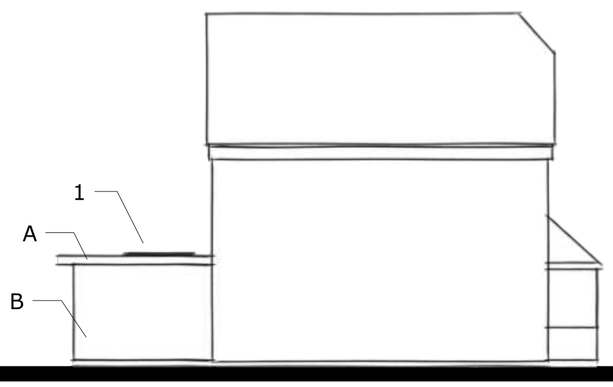

Roof Plans

Scale 1:100

Existing

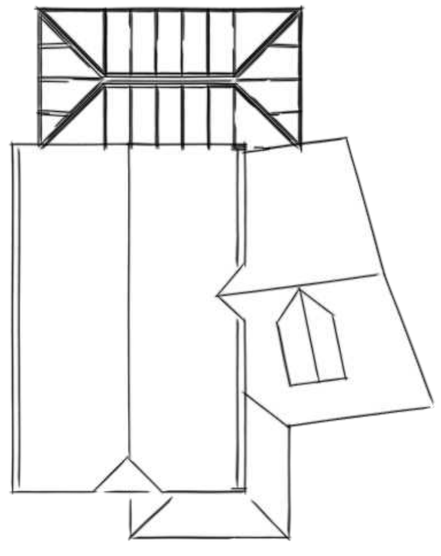

Proposed

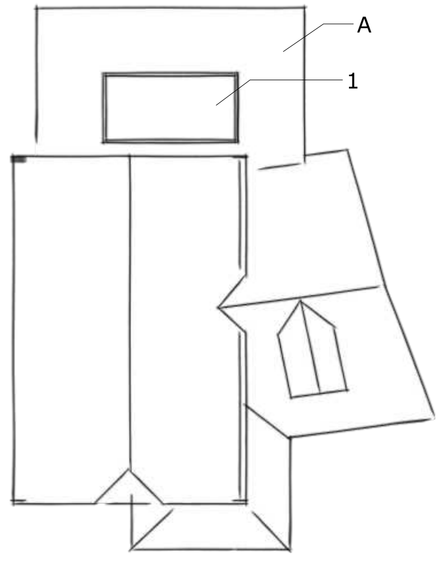

NOTES
DRAWINGS FOR PLANNING PURPOSES ONLY.
ALL DIMENSIONS TO BE TAKEN ON SITE,
PRIOR TO CONSTRUCTION.
NOTES

1. ROOF WINDOW
2. BIFOLD DOORS

MATERIALS
A. 3 LAYER FELT
B. BRICKWORK

The fenestration, external materials and detailed design of the architectural elements of the proposed extension are sympathetic to the existing dwelling and does not unduly affect the amenities of the adjoining neighbours.

The extension does not adversely affect the outlook from windows in neighbouring dwellings.

Materials to be similar in appearance to the existing house.

READ IN CONJUNCTION WITH ALL OTHER PROJECT DOCUMENTS-REFER ALL DESCREPENCES AND ERRORS TO THE ARCHITECT/AUTHER.SCALING THIS DRAWING IS PERMITTED EXCEPT FOR CONSTRUCTION PURPOSES-WORK ONLY TO FIGERED DIMENSIONS DURING CONSTRUCTION.NOT AUTHORISED FOR CONSTRUCTION UNLESS SPECIFICALLY STATED.ALL COPYRIGHTS IN THIS DRAWING AND DESIGNS SHOWN THEREIN IS RETAINED-DO NOT REPRODICE WITHOUT CONSENT.

Liston House Faygate Lane, Faygate
Horsham RH124SJ
01293 851913 01403 243410
e:info@abmbuilding.co.uk

ABM BUILD Unlocking Potential

PROJECT TITLE : Rear Ground Floor Extension

PAGE DESCRIPTION: Floor Plans and Elevations

PAGE STAGE: Planning

CLIENT: Mr Scott and Mrs De Beer

ADDRESS: 71 Oak Tree Way, Little Haven, Horsham, RH13 6BF

DATE: 12/11/2025

DRAWN BY CRG

Scale= As shown A1