


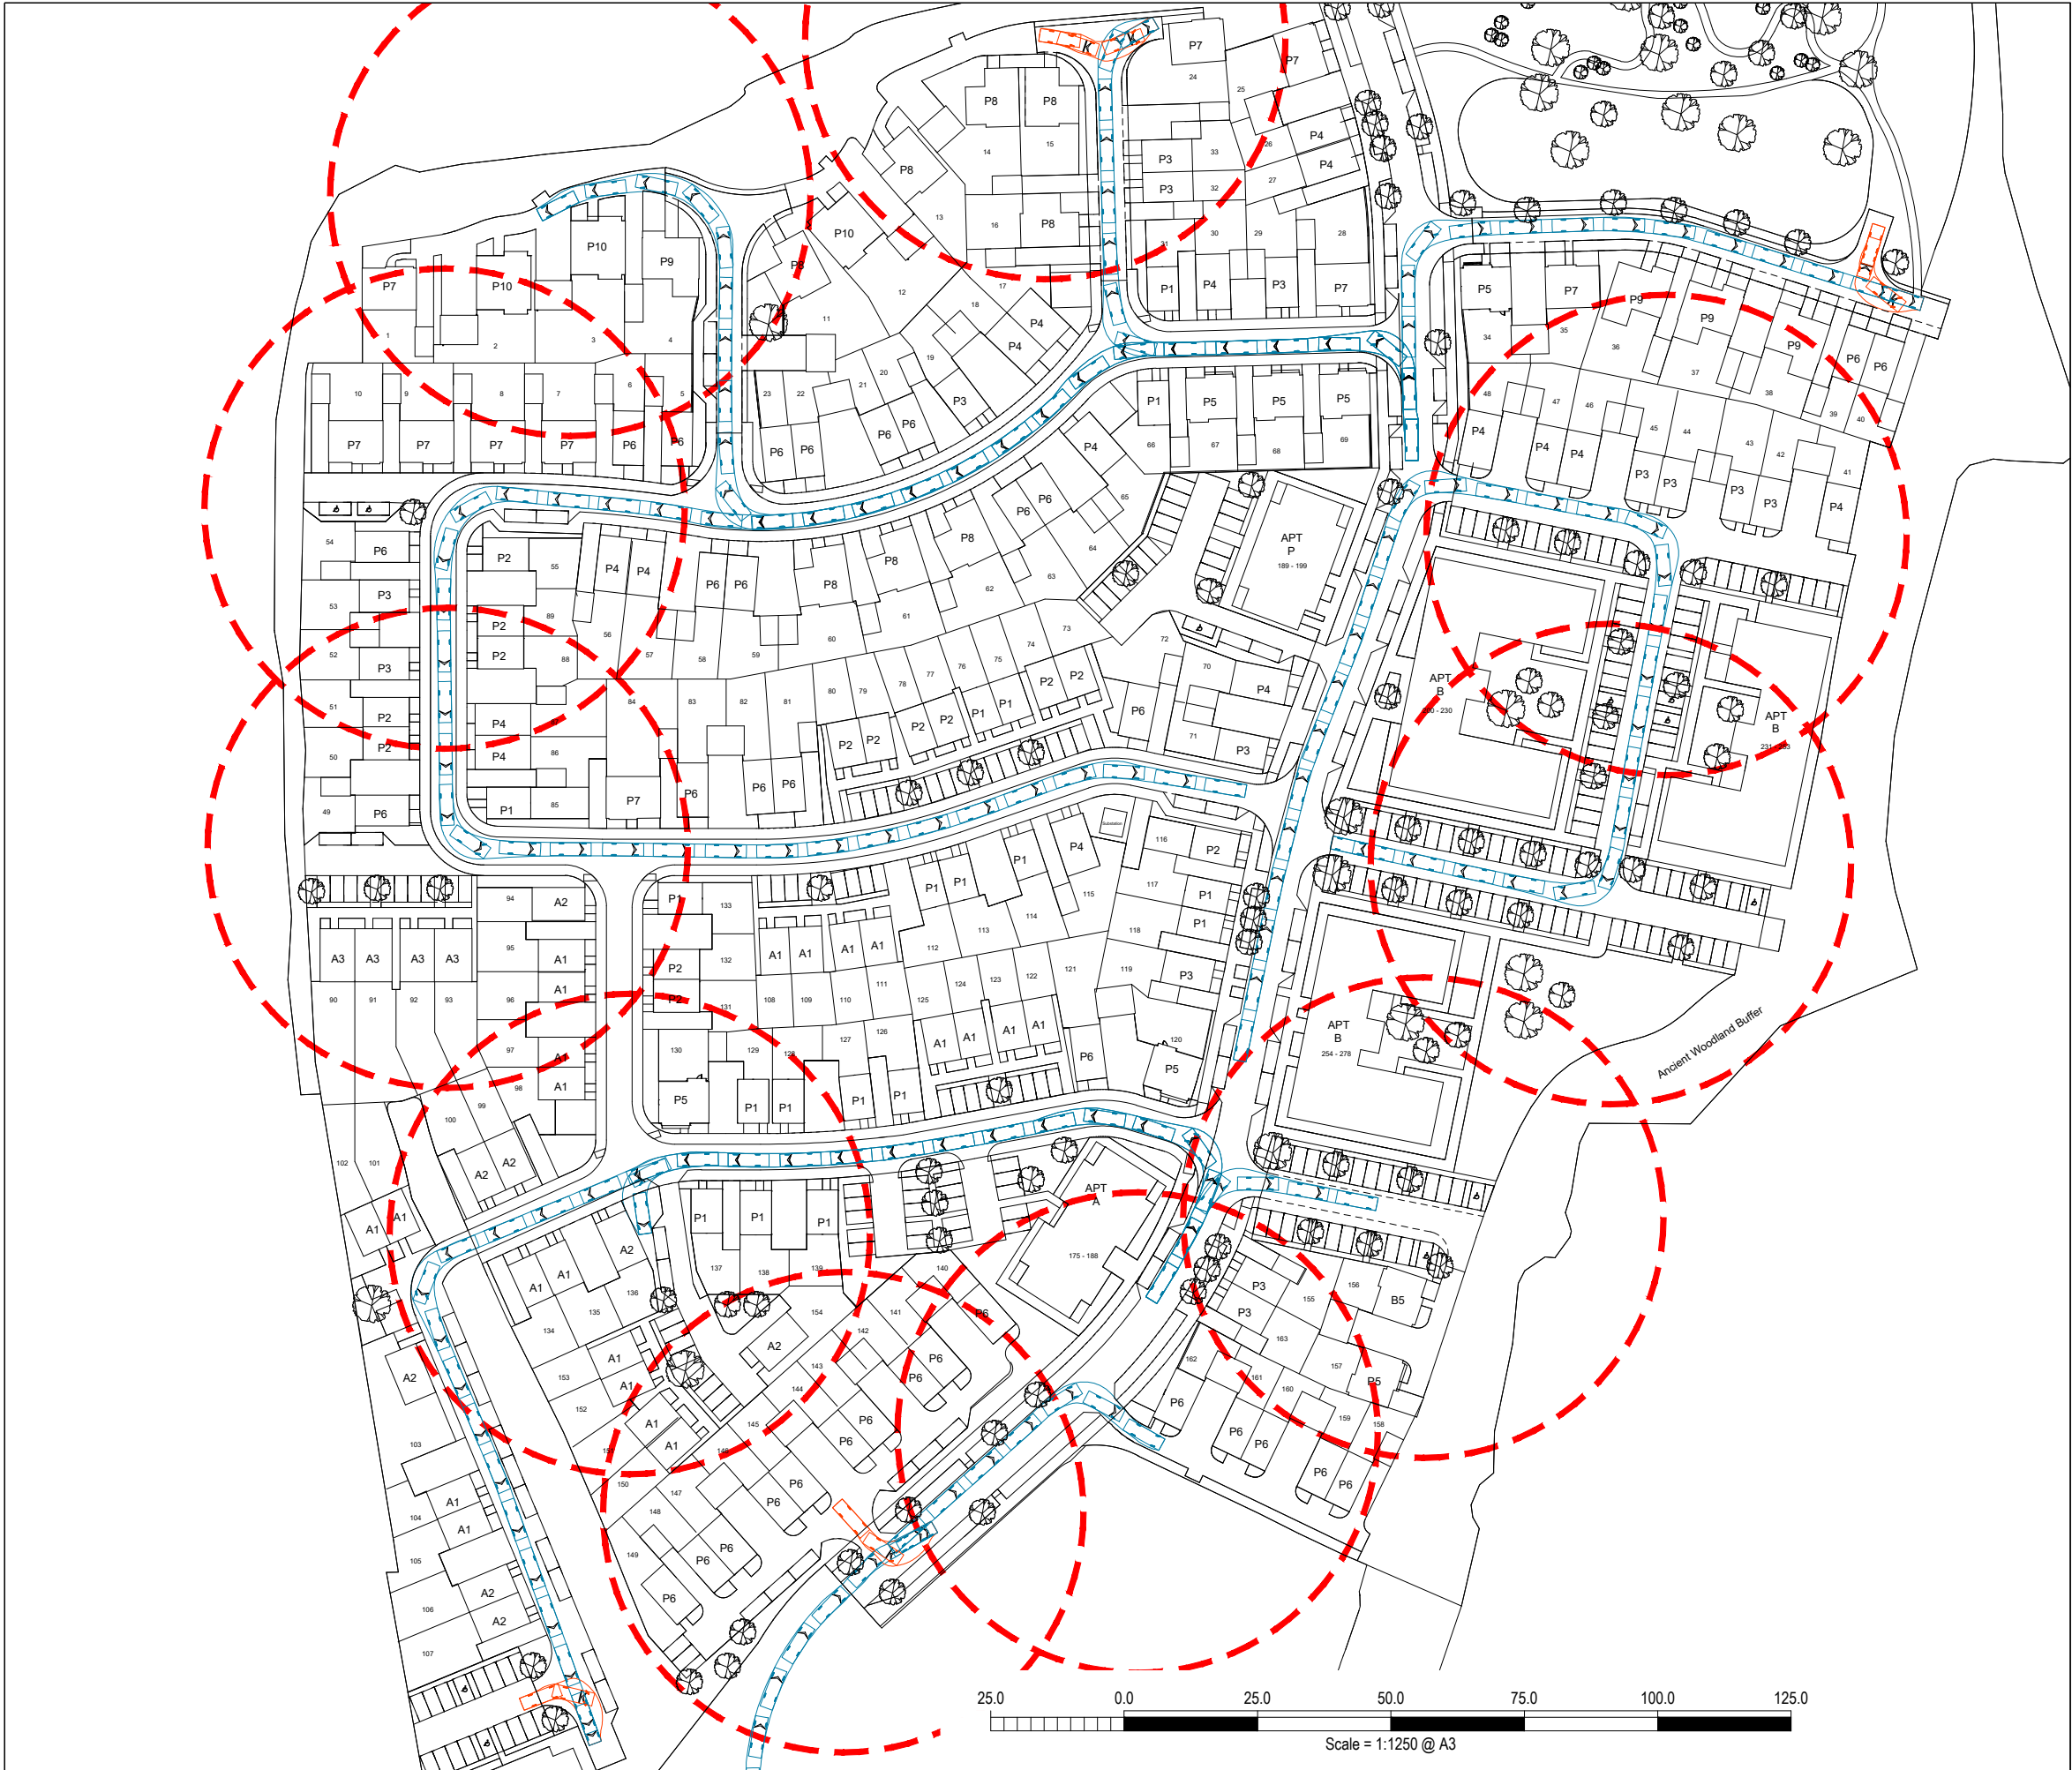

NOTES

1. This drawing is to be read in conjunction with all relevant documents and specifications.

2. Dimensions are not to be scaled.

Source: Broadway Malvan drawing 34854-BM-12-ZZ-DR-A-01100

© Crown copyright and database rights 2026 OS 100018363.

KEY


Fire tender - forward gear


Fire tender - reverse gear

 45m catchment from fire tender



B	Architect's layout updated.	17/06/26	TH	AD
A	Architect's layout updated.	22/05/26	TH	AD
Rev.	Description	Date	By	Chkd



Survey > Plan > Engineer

 Civil Engineering

 Structural Engineering

 Transport Planning

 Highways Engineering

 Building Surveying

 Geomatics

 Hertfordshire

 Oxfordshire

 Cambridgeshire

 Bristol

Client : Legal & General (Strategic Land North Horsham) Limited	
Project : Phase 2 North Horsham	
Title : RM 12 Swept Path Analysis Fire Tender	
Engineer : T. Hart	Date : April 2026
Director : J. Birch	Scale : 1:1250 @ A3
Status : PLANNING	
Drawing No. MOW-PH2-P12-6202	Rev B