




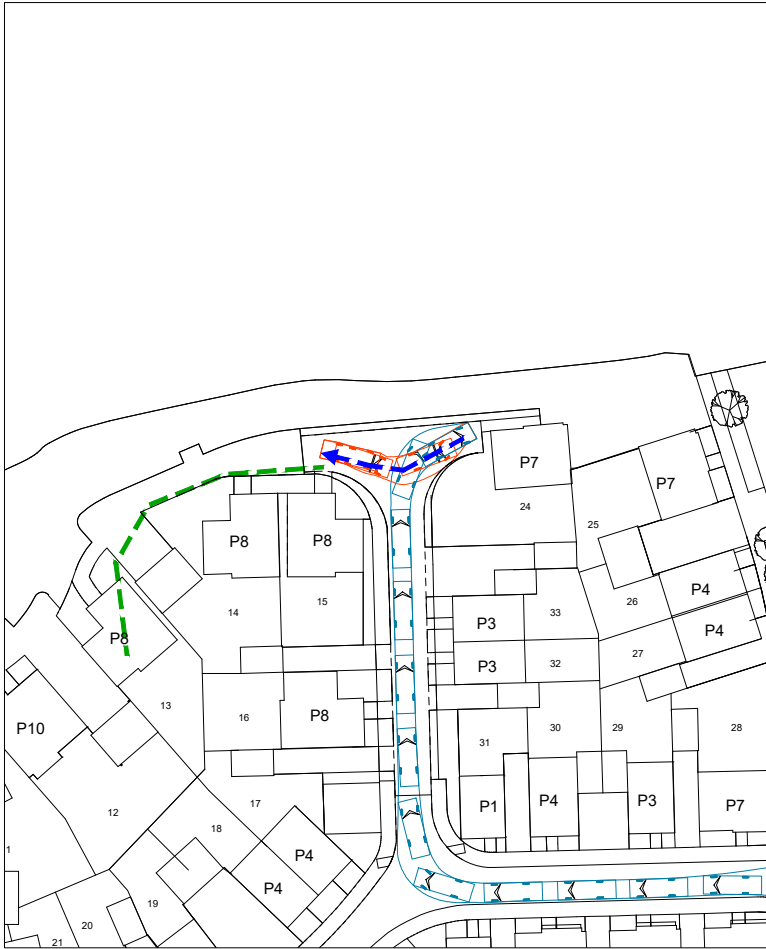


TURNING EXAMPLE 6 - ENTRY

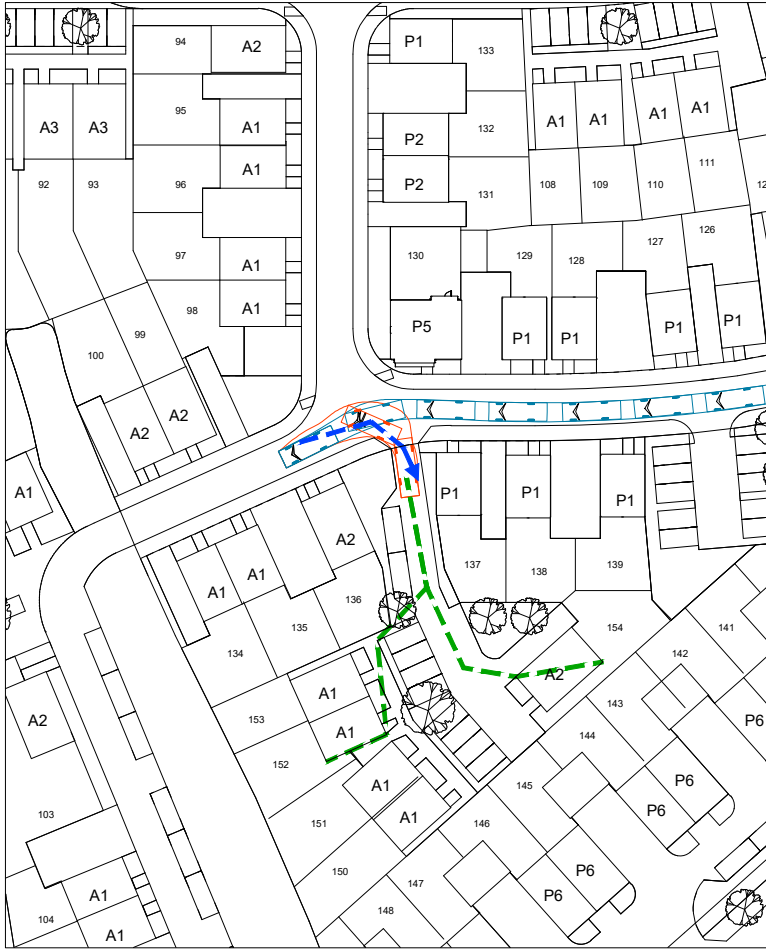

TURNING EXAMPLE 7 - ENTRY

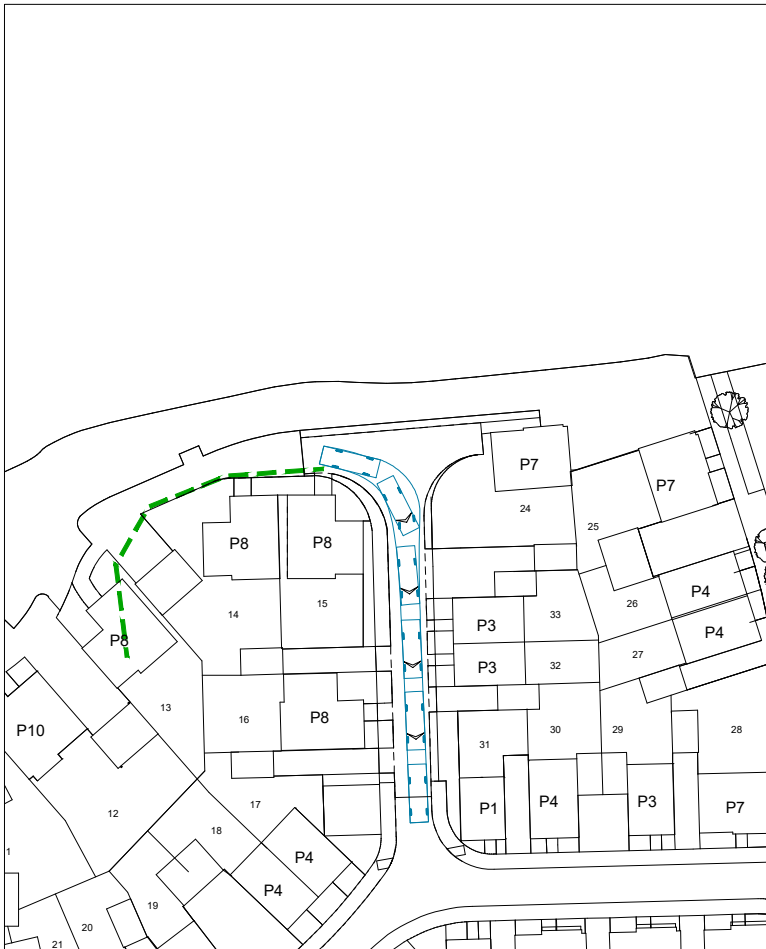

TURNING EXAMPLE 6 - EXIT

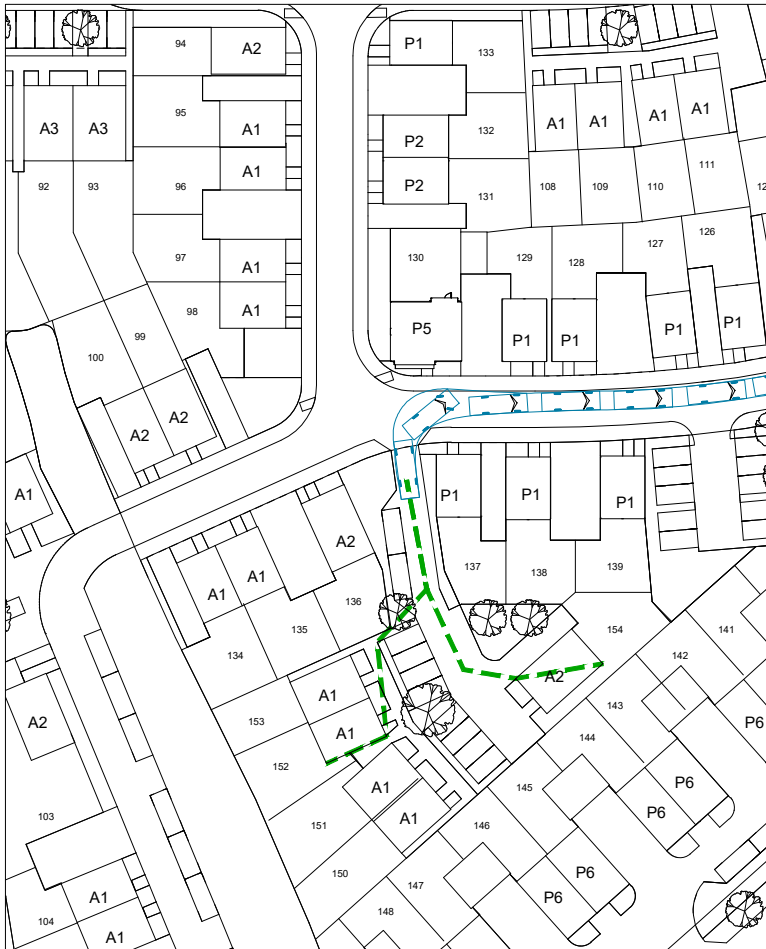

TURNING EXAMPLE 7 - EXIT

NOTES

1. This drawing is to be read in conjunction with all relevant documents and specifications.
2. Dimensions are not to be scaled.

Source: Broadway Malyan drawing 34854-BM-12-ZZ-DR-A-01100

© Crown copyright and database rights 2026 OS 100018363.

KEY



Fire tender - forward gear



Fire tender - reverse gear

--- Hose length <45m

--- Reverse length <20m



B	Architect's layout updated.	17/06/26	TH	AD
A	Architect's layout updated.	22/05/26	TH	AD
Rev.	Description	Date	By	Chkd



Client :	Legal & General (Strategic Land North Horsham) Limited
Project :	Phase 2 North Horsham
Title :	RM 12 Swept Path Analysis Fire Tender
Engineer : T. Hart	Date : April 2026
Director : J. Birch	Scale : 1:1000 @ A3
Status :	PLANNING
Drawing No.	MOW-PH2-P12-6205
Rev	B