



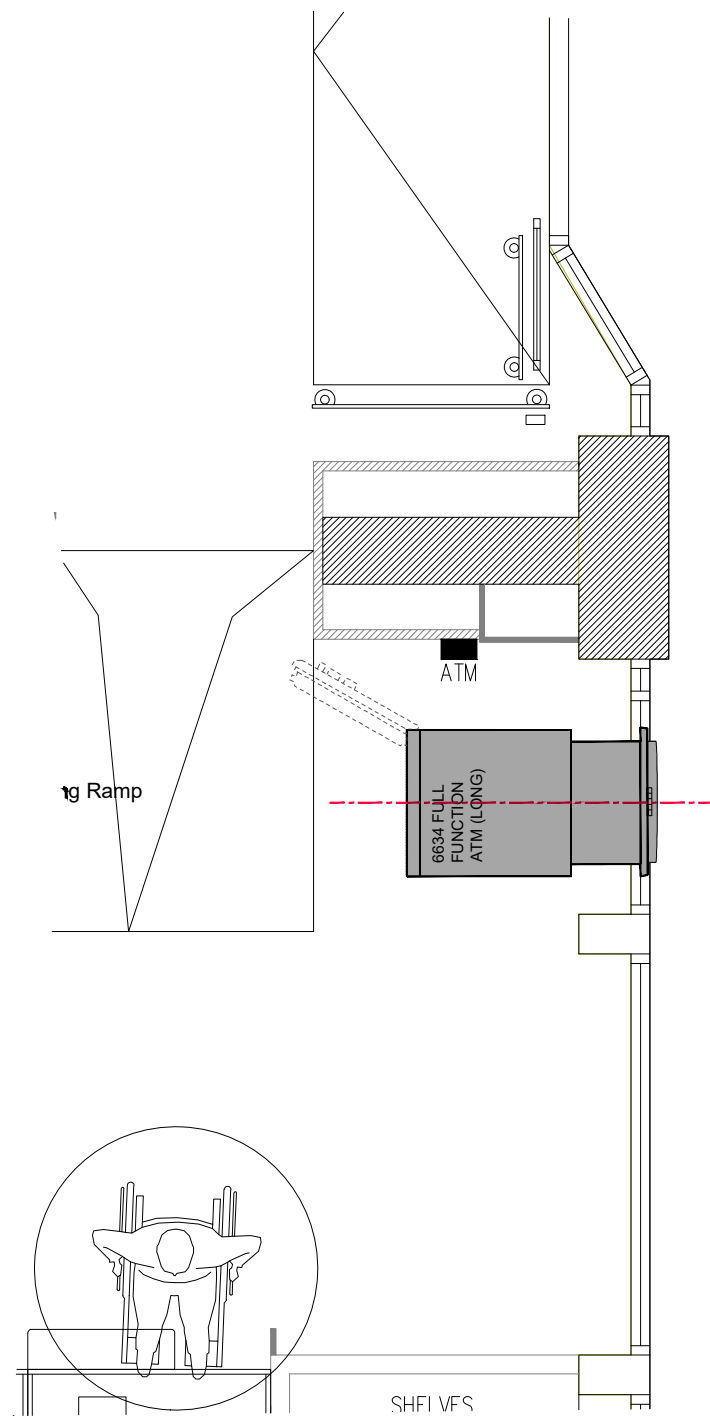

Existing 6634 ATM
(Standard)

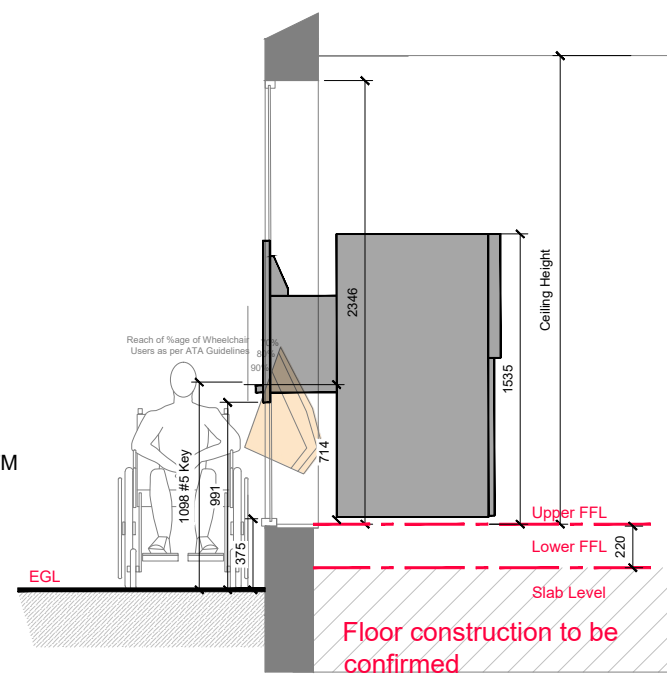

Existing 6634 ATM(Standard #5 Key 1085mm AEGL)

0 1:20 1000mm