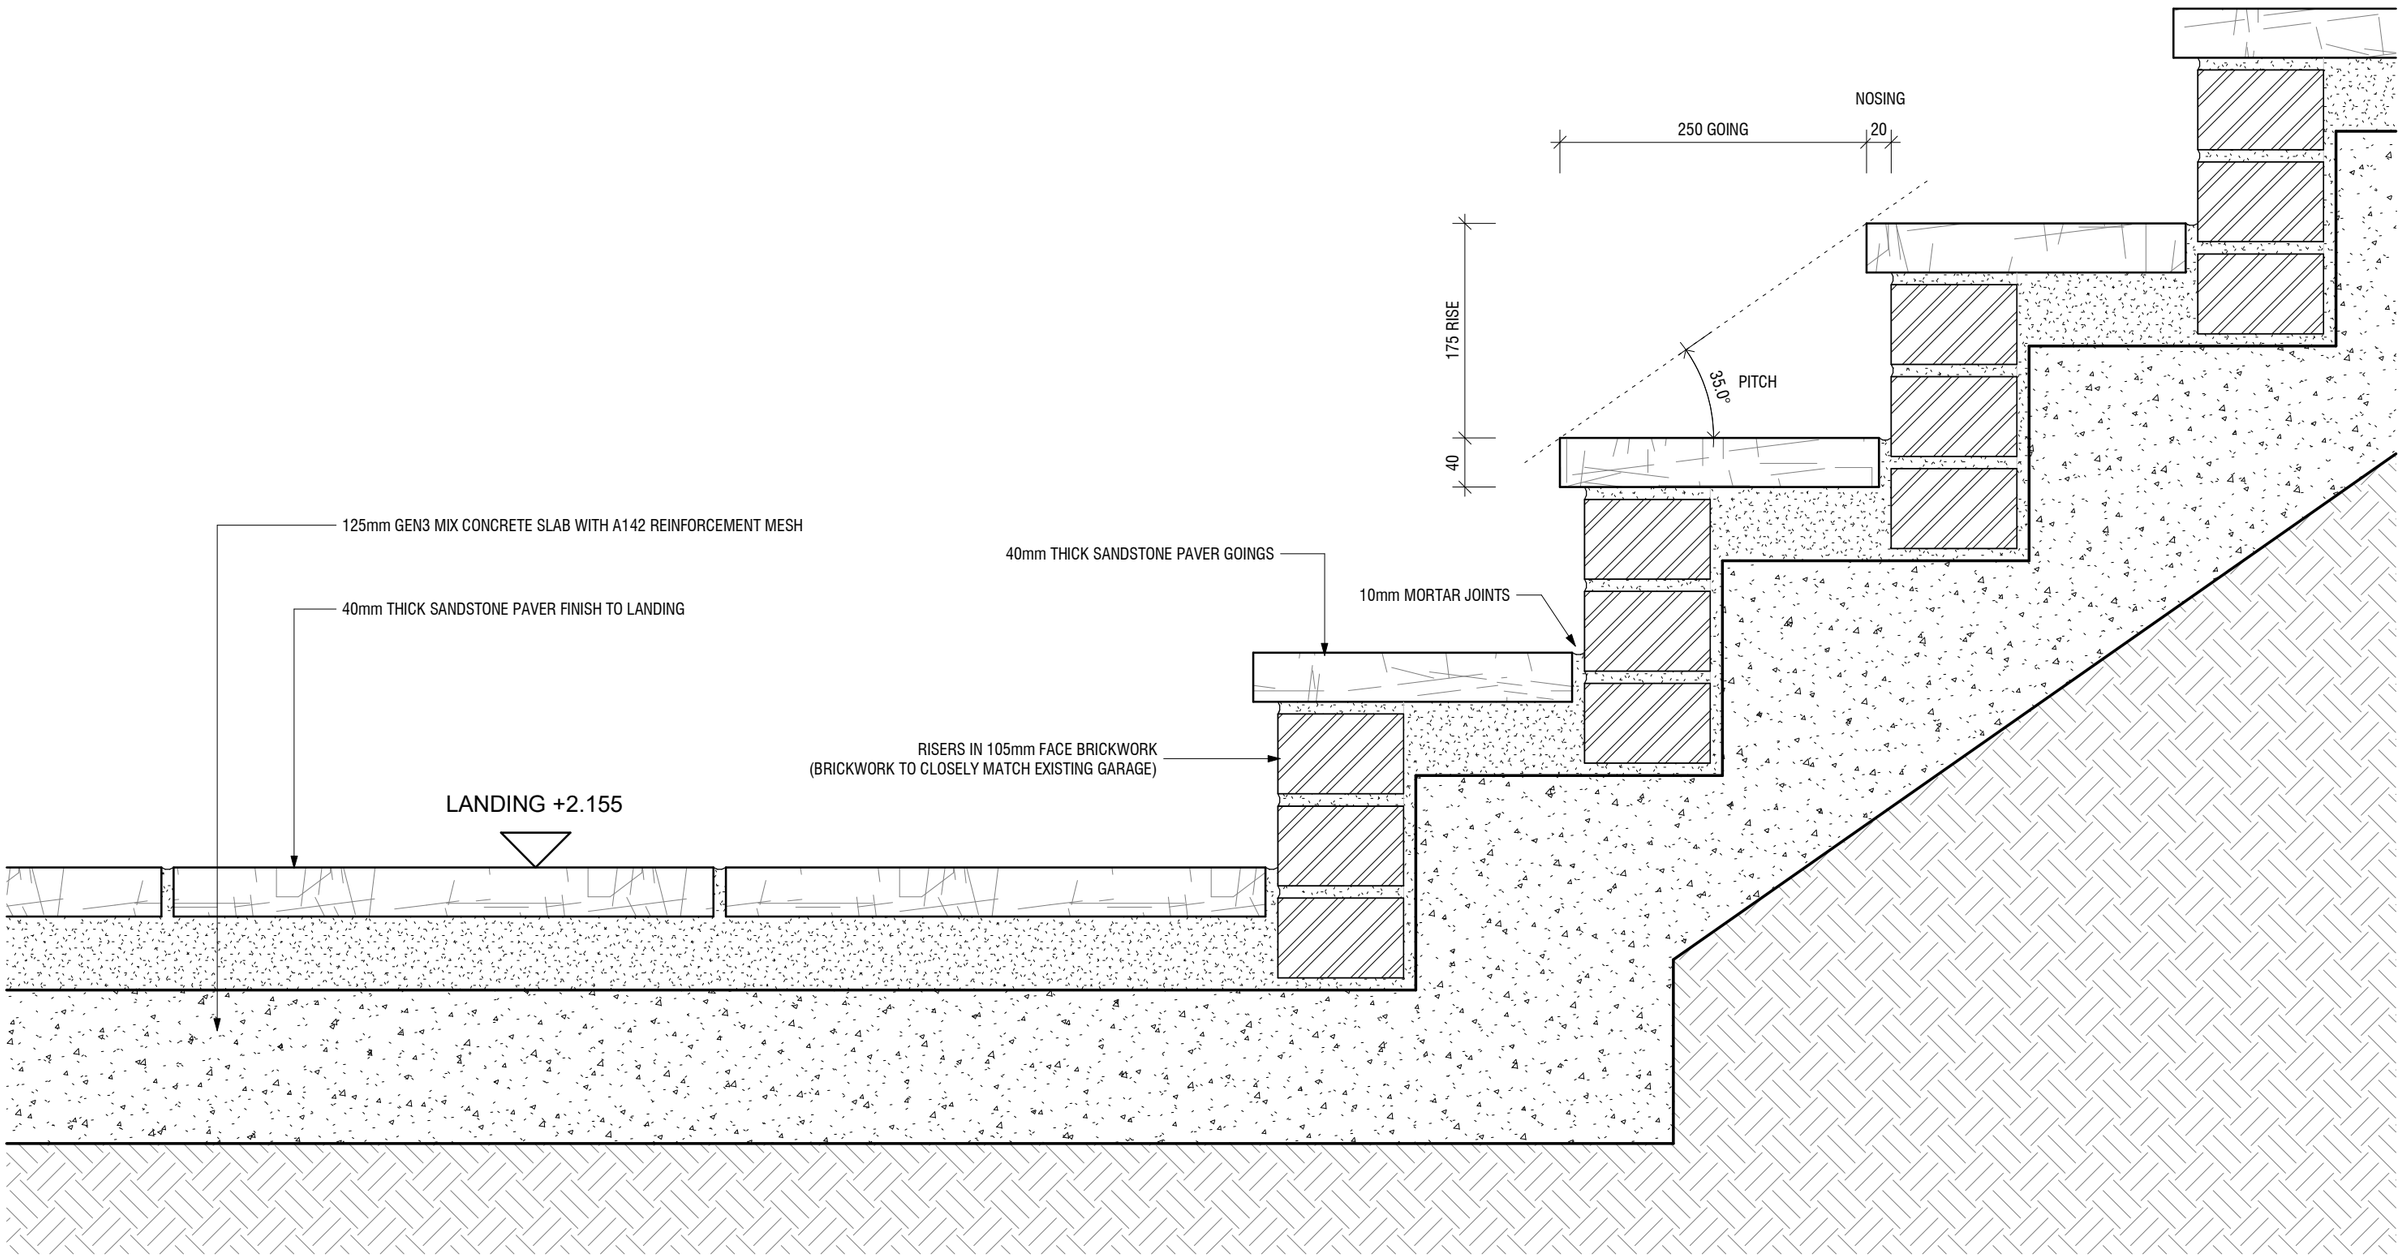

REVISIONS DATE DESCRIPTION

JOB NUMBER	949-25	JOB TITLE	Holland Cottage, Church St, West Chiltington
CLIENT	Jackie Purcell		
DRAWING TITLE	CONSTRUCTION DETAILS OF PROPOSED STEPS		
SCALE	1 : 5	DRAWN	NJ
DATE		DRAWING NO.	A500
		REV.	

JONES ARCHITECTS .co.uk
(01903) 814614
info@jonesarchitects.co.uk