


Location Plan: Harwoods, West End Lane, BN5 9RF

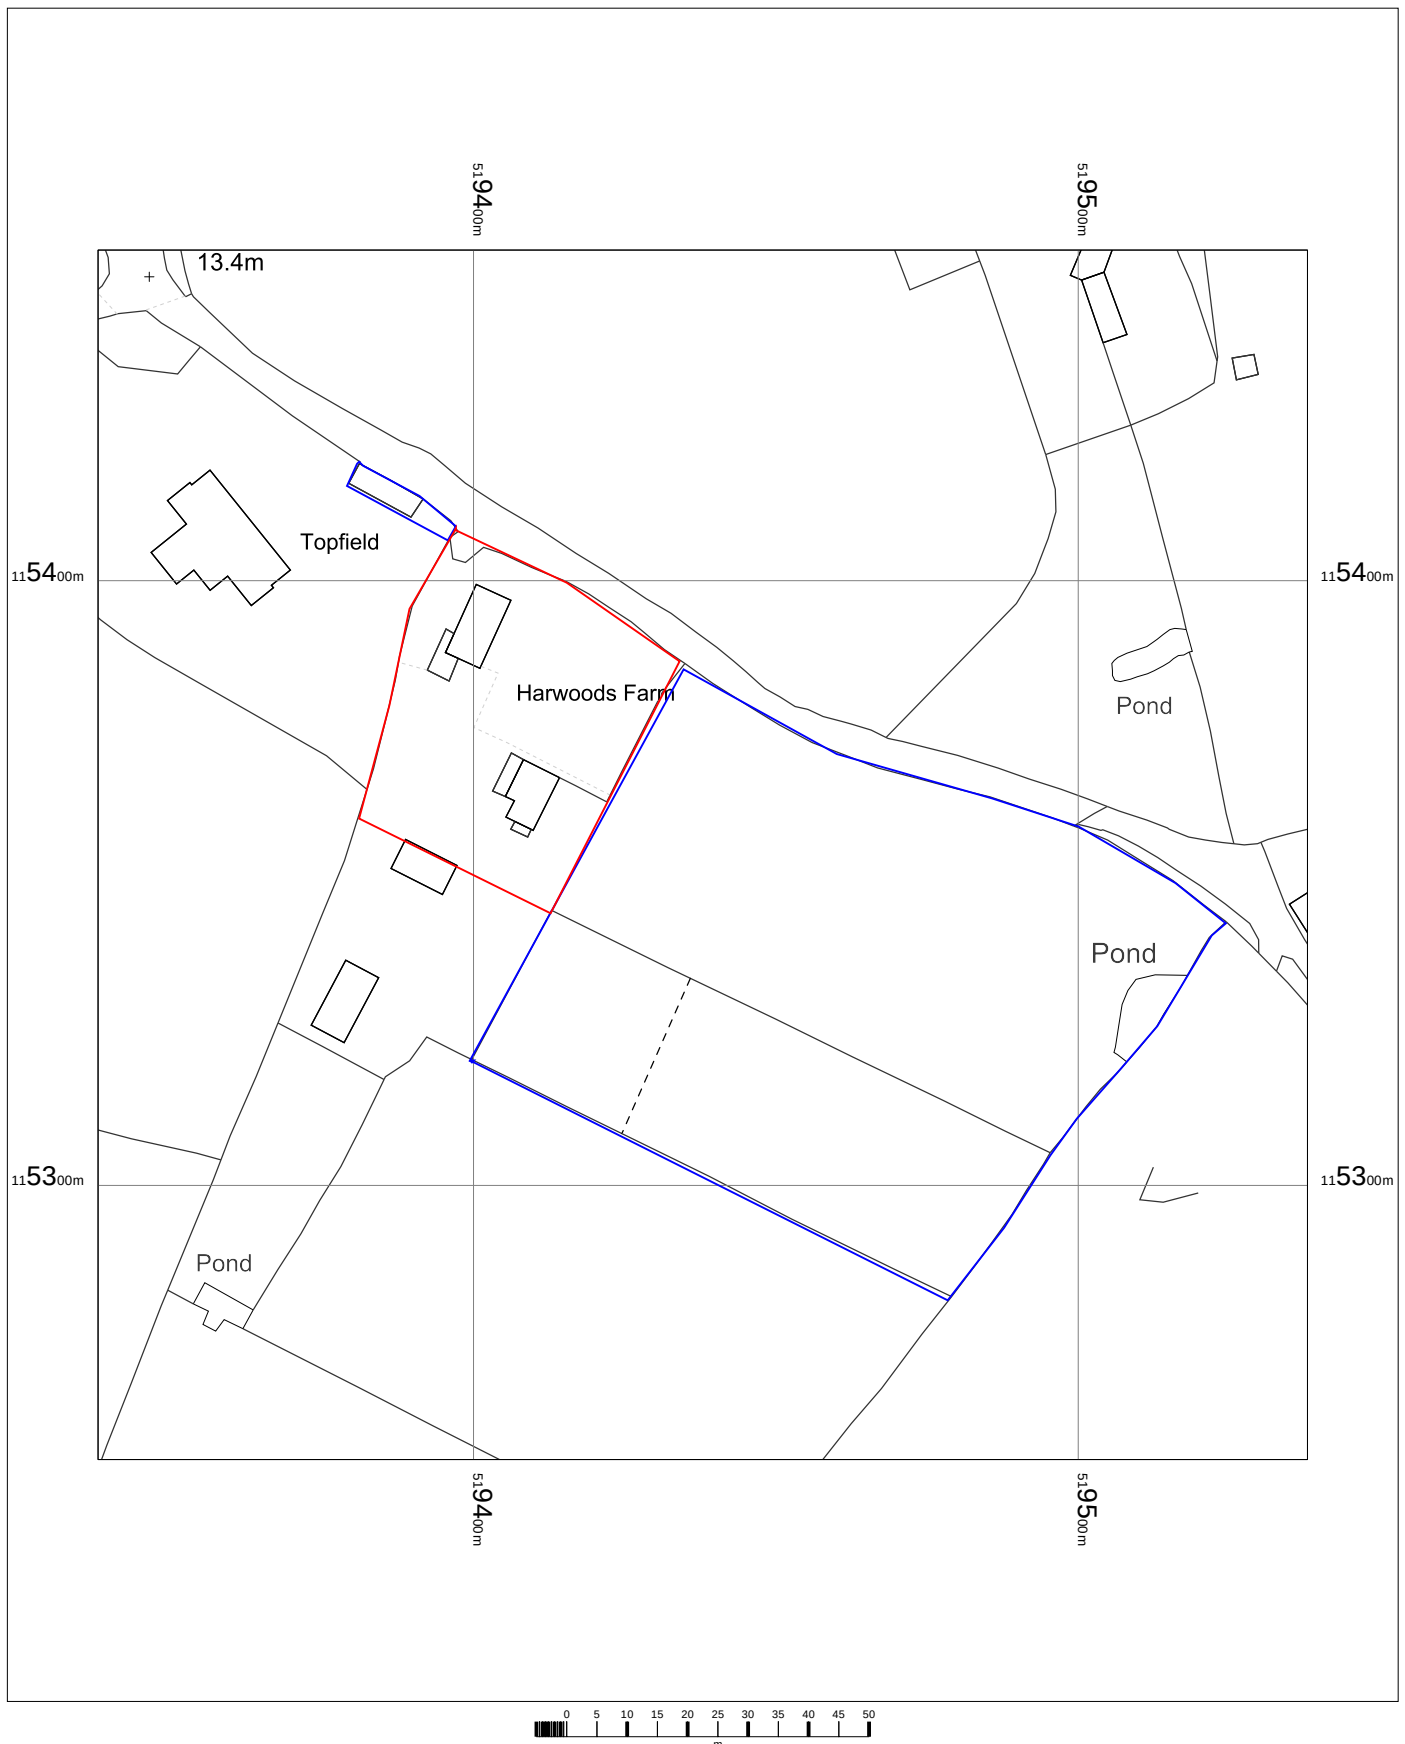


Location Plan:
Harwoods
West End Lane,
Henfield,
West Sussex
BN5 9RF

OS MasterMap 1250/2500/10000 scale
Thursday, July 10, 2025, ID: MPMUP-01231848
www.themapshop.co.uk

1:1250 scale print at A4, Centre: 519438 E, 115355 N

©Crown Copyright Ordnance Survey. Licence no.
100019311

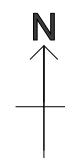

The Map Shop
Upton upon Severn
www.themapshop.co.uk

TEL: 01684 593146
FAX: 01684 594559
themapshop@btinternet.com