
wps planning
planning - design

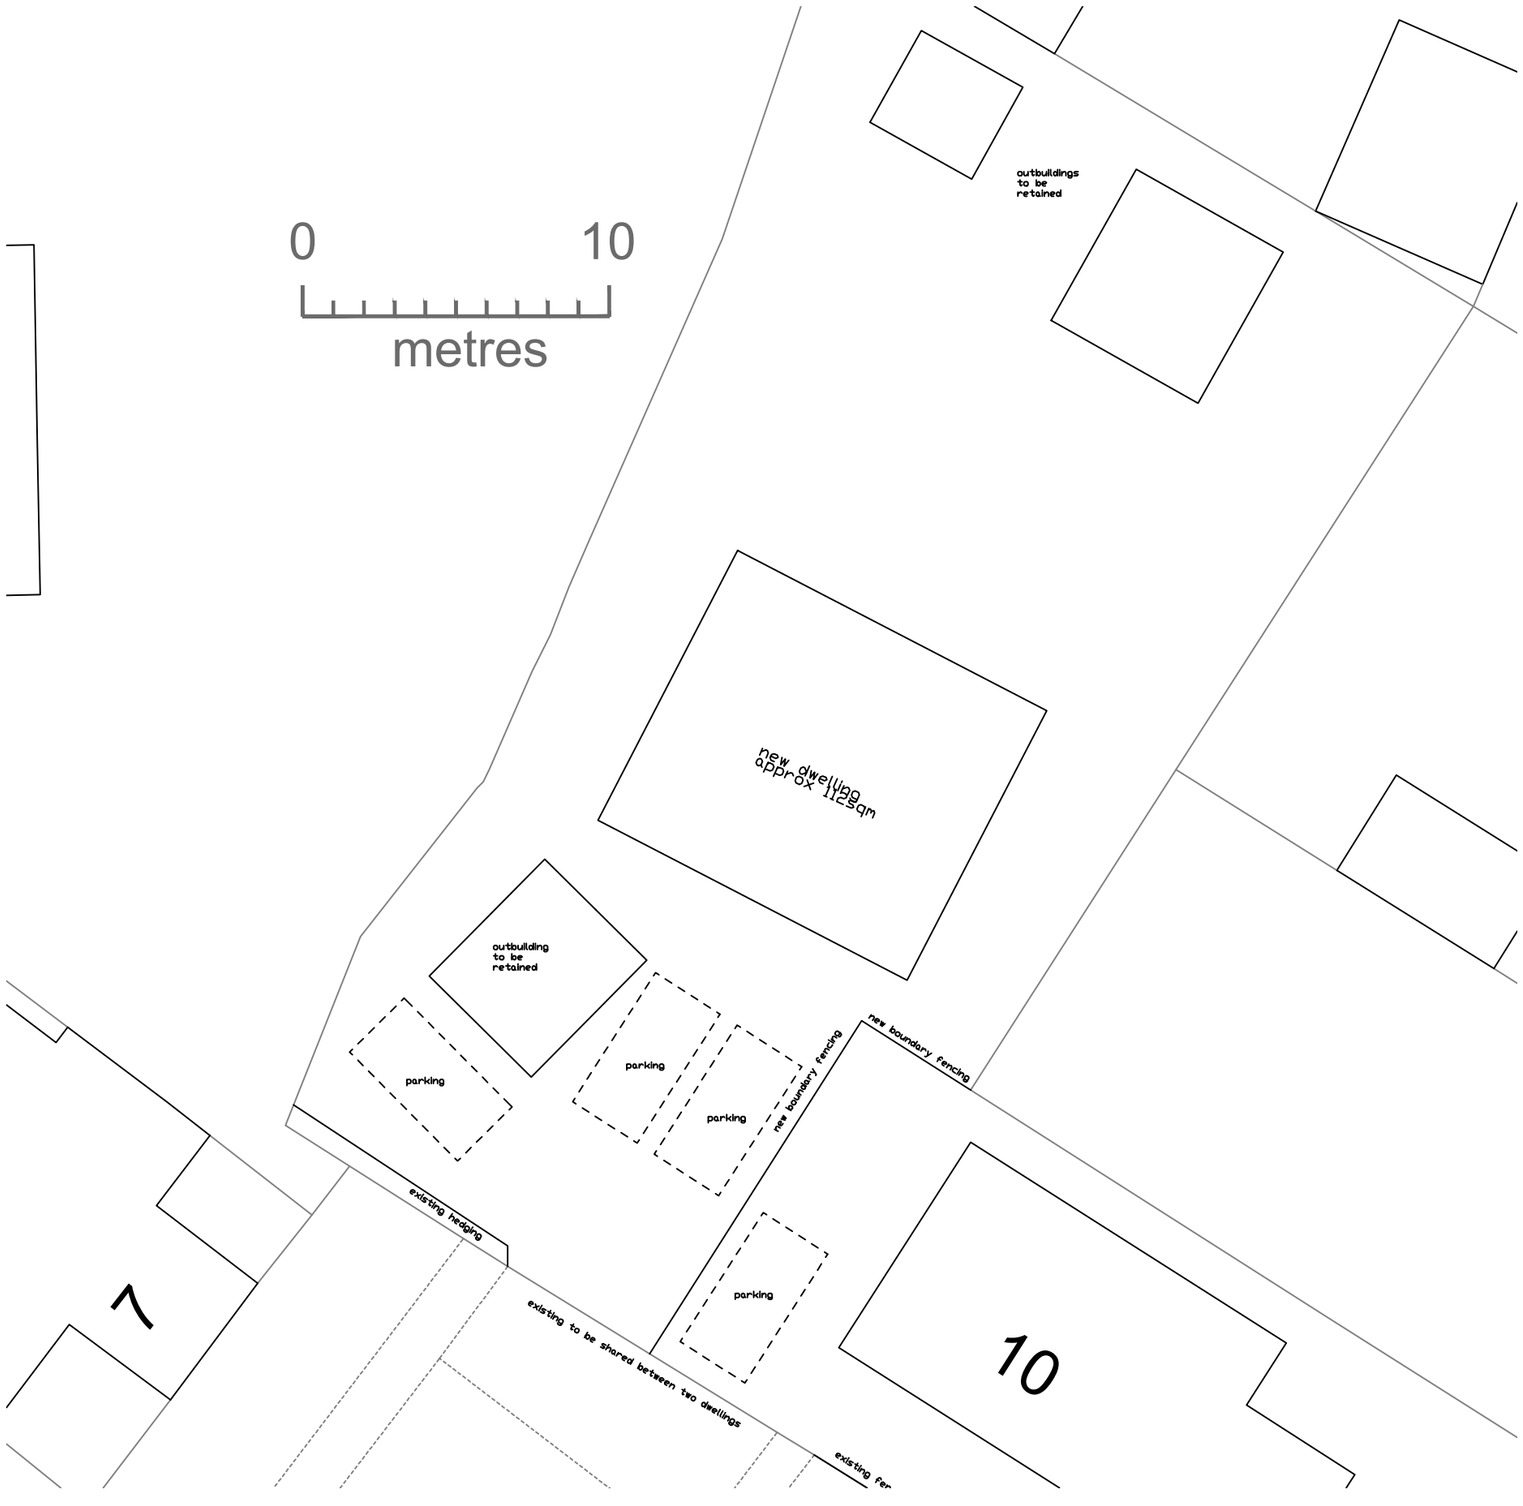

proposed new dwelling - 10 mallard close, horsham - proposed site plan - drawing no.108/2024/2rb - scale 1:200 @a3