




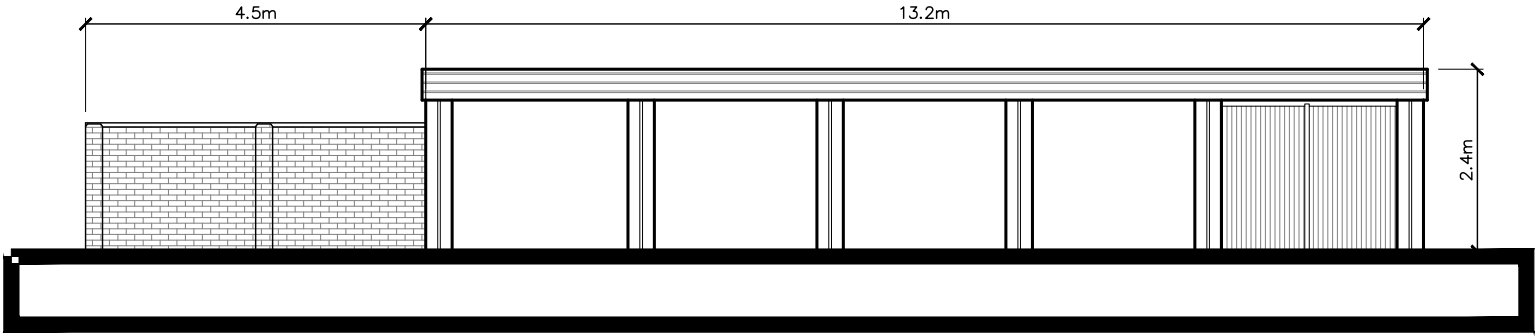


North Elevation 1:100

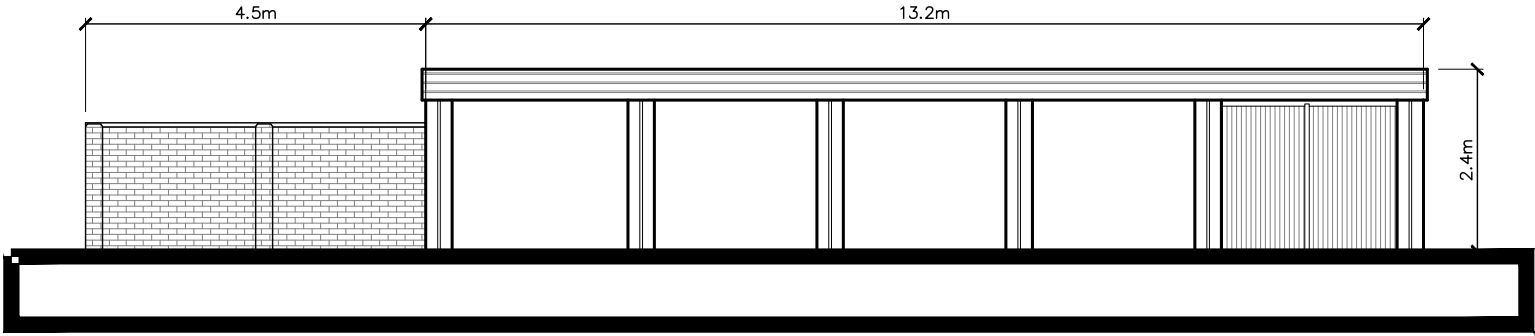


South Elevation 1:100

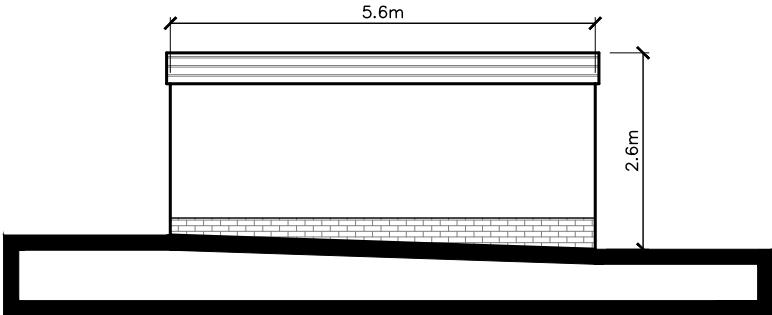

West Elevation 1:100

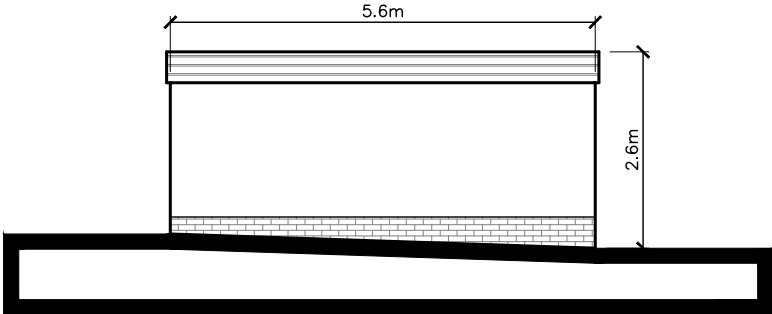

East Elevation 1:100

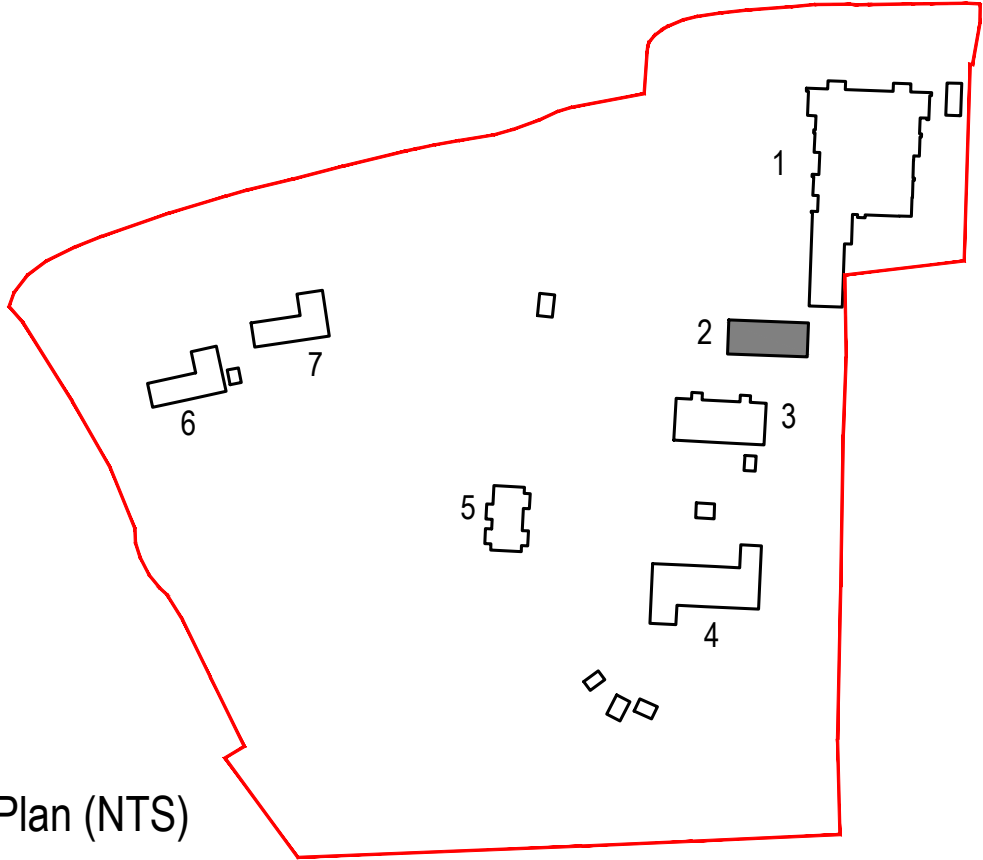

Key Plan (NTS)