




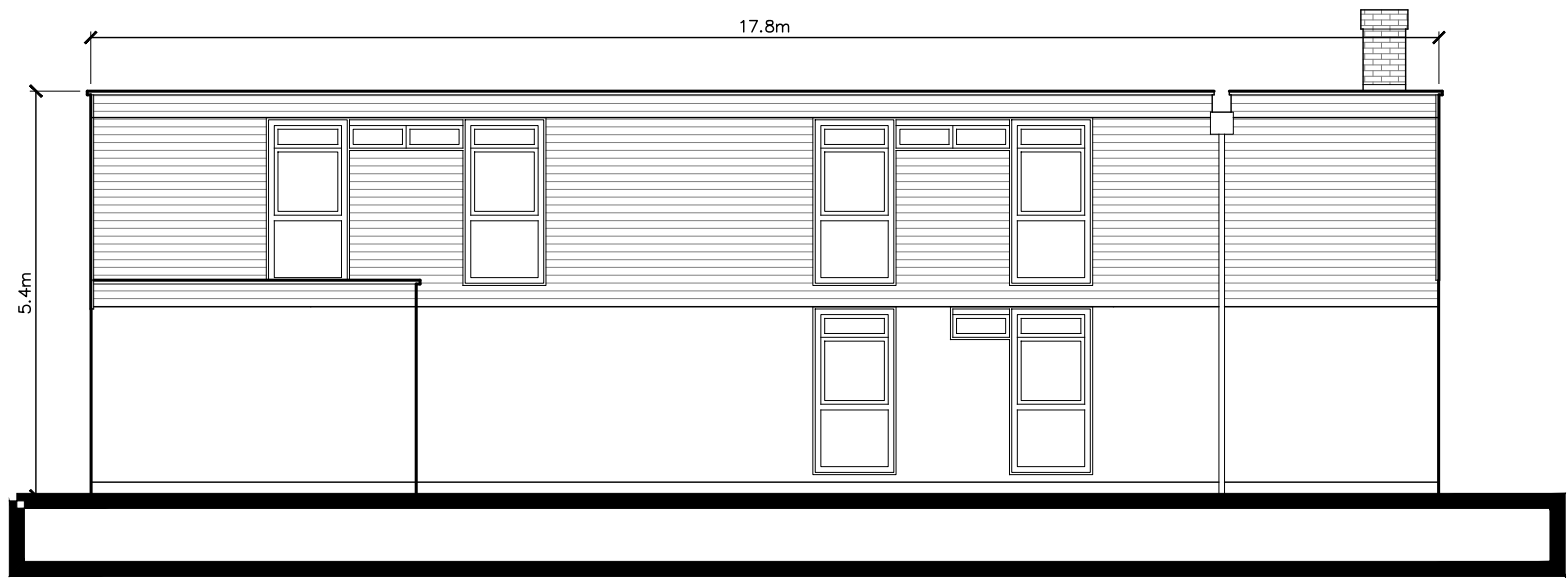


South Elevation 1:100

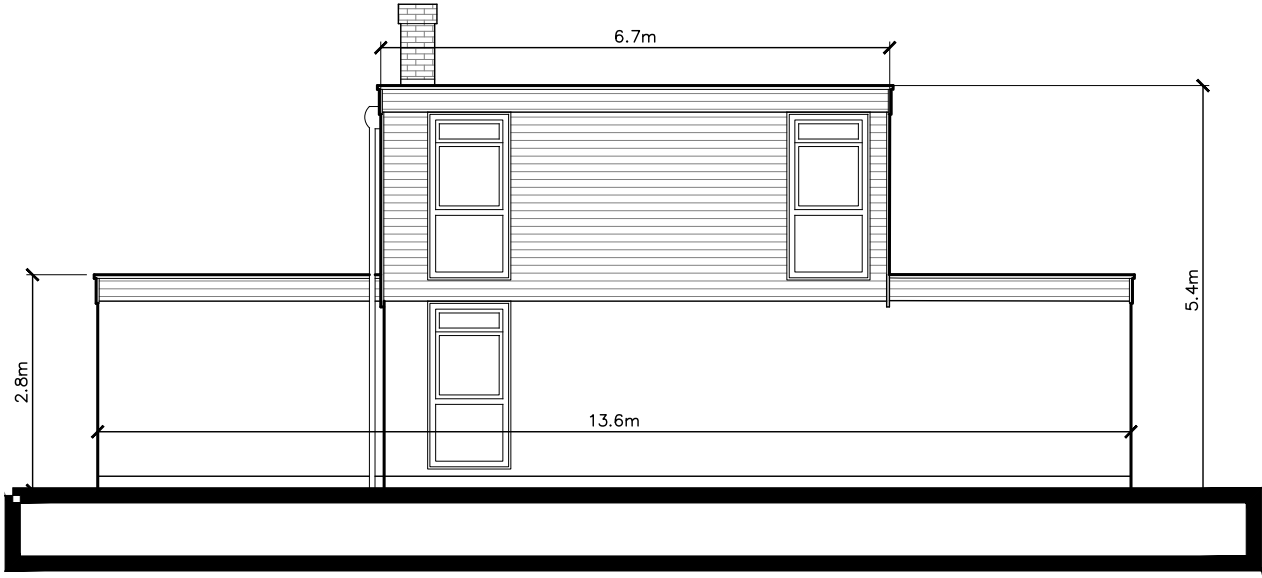


West Elevation 1:100

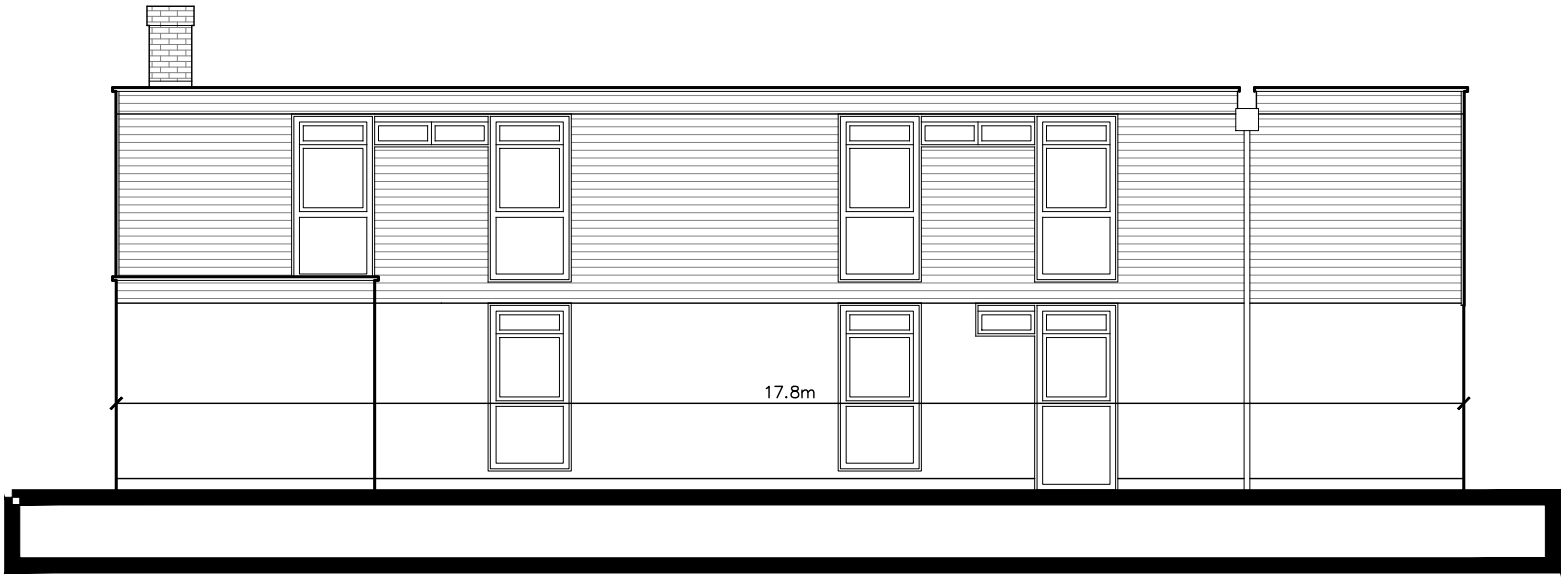

North Elevation 1:100

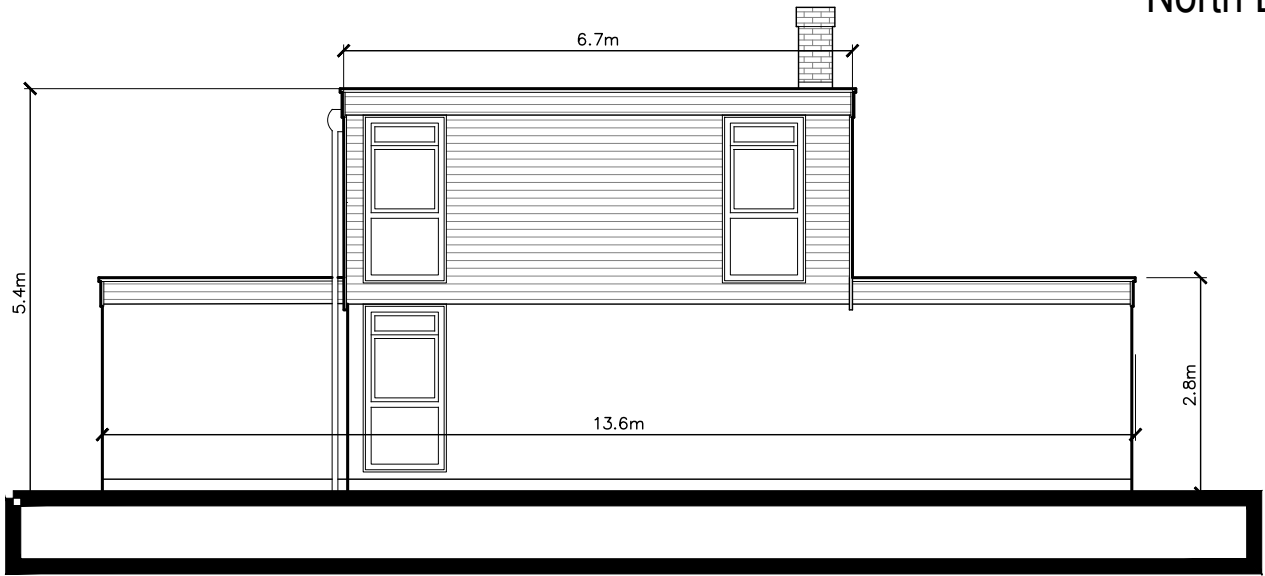

East Elevation 1:100

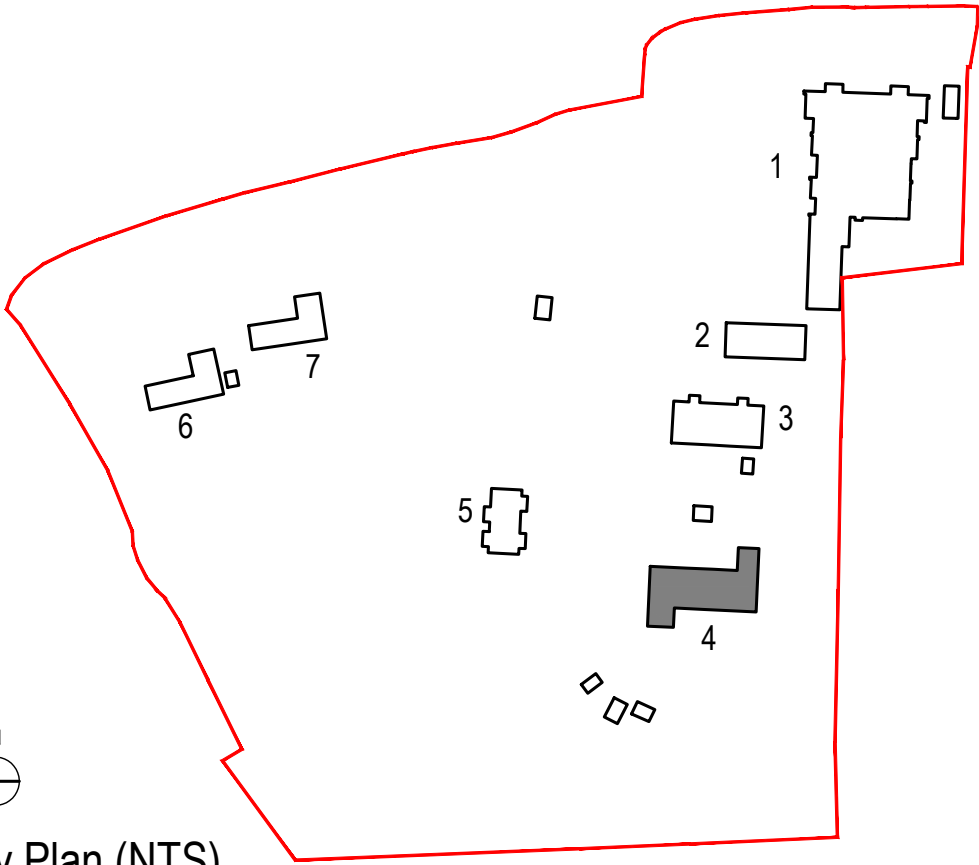

Key Plan (NTS)