




Proposed Site Section A-A

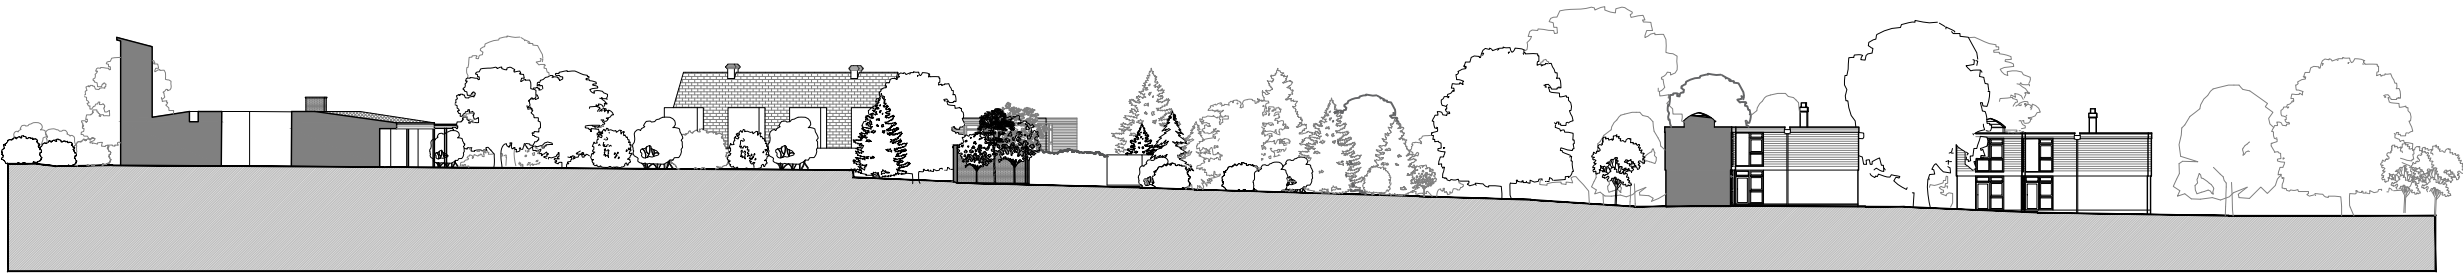



Existing Site Section A-A

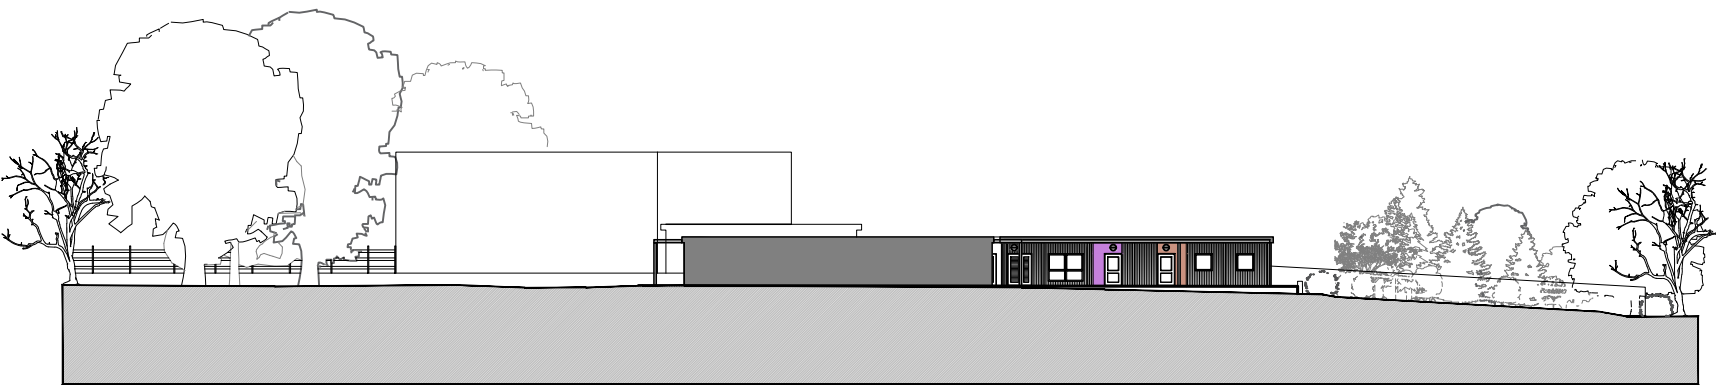

Proposed Site Section B-B

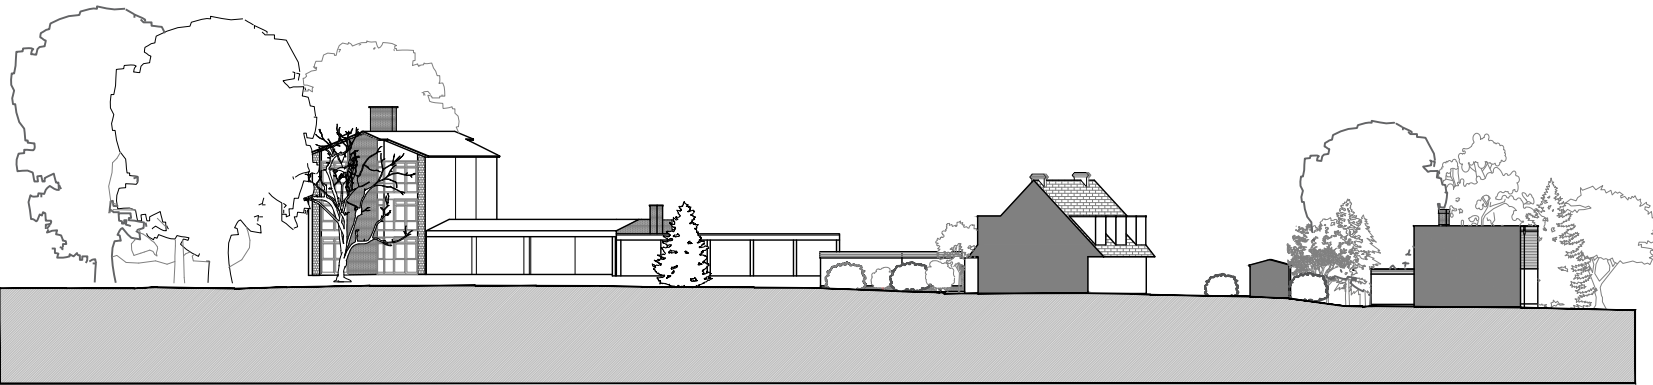

Existing Site Section B-B

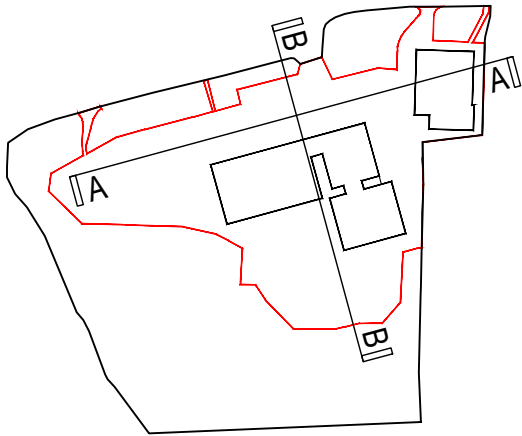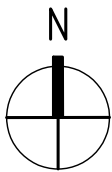

Key Plan 1:2500