

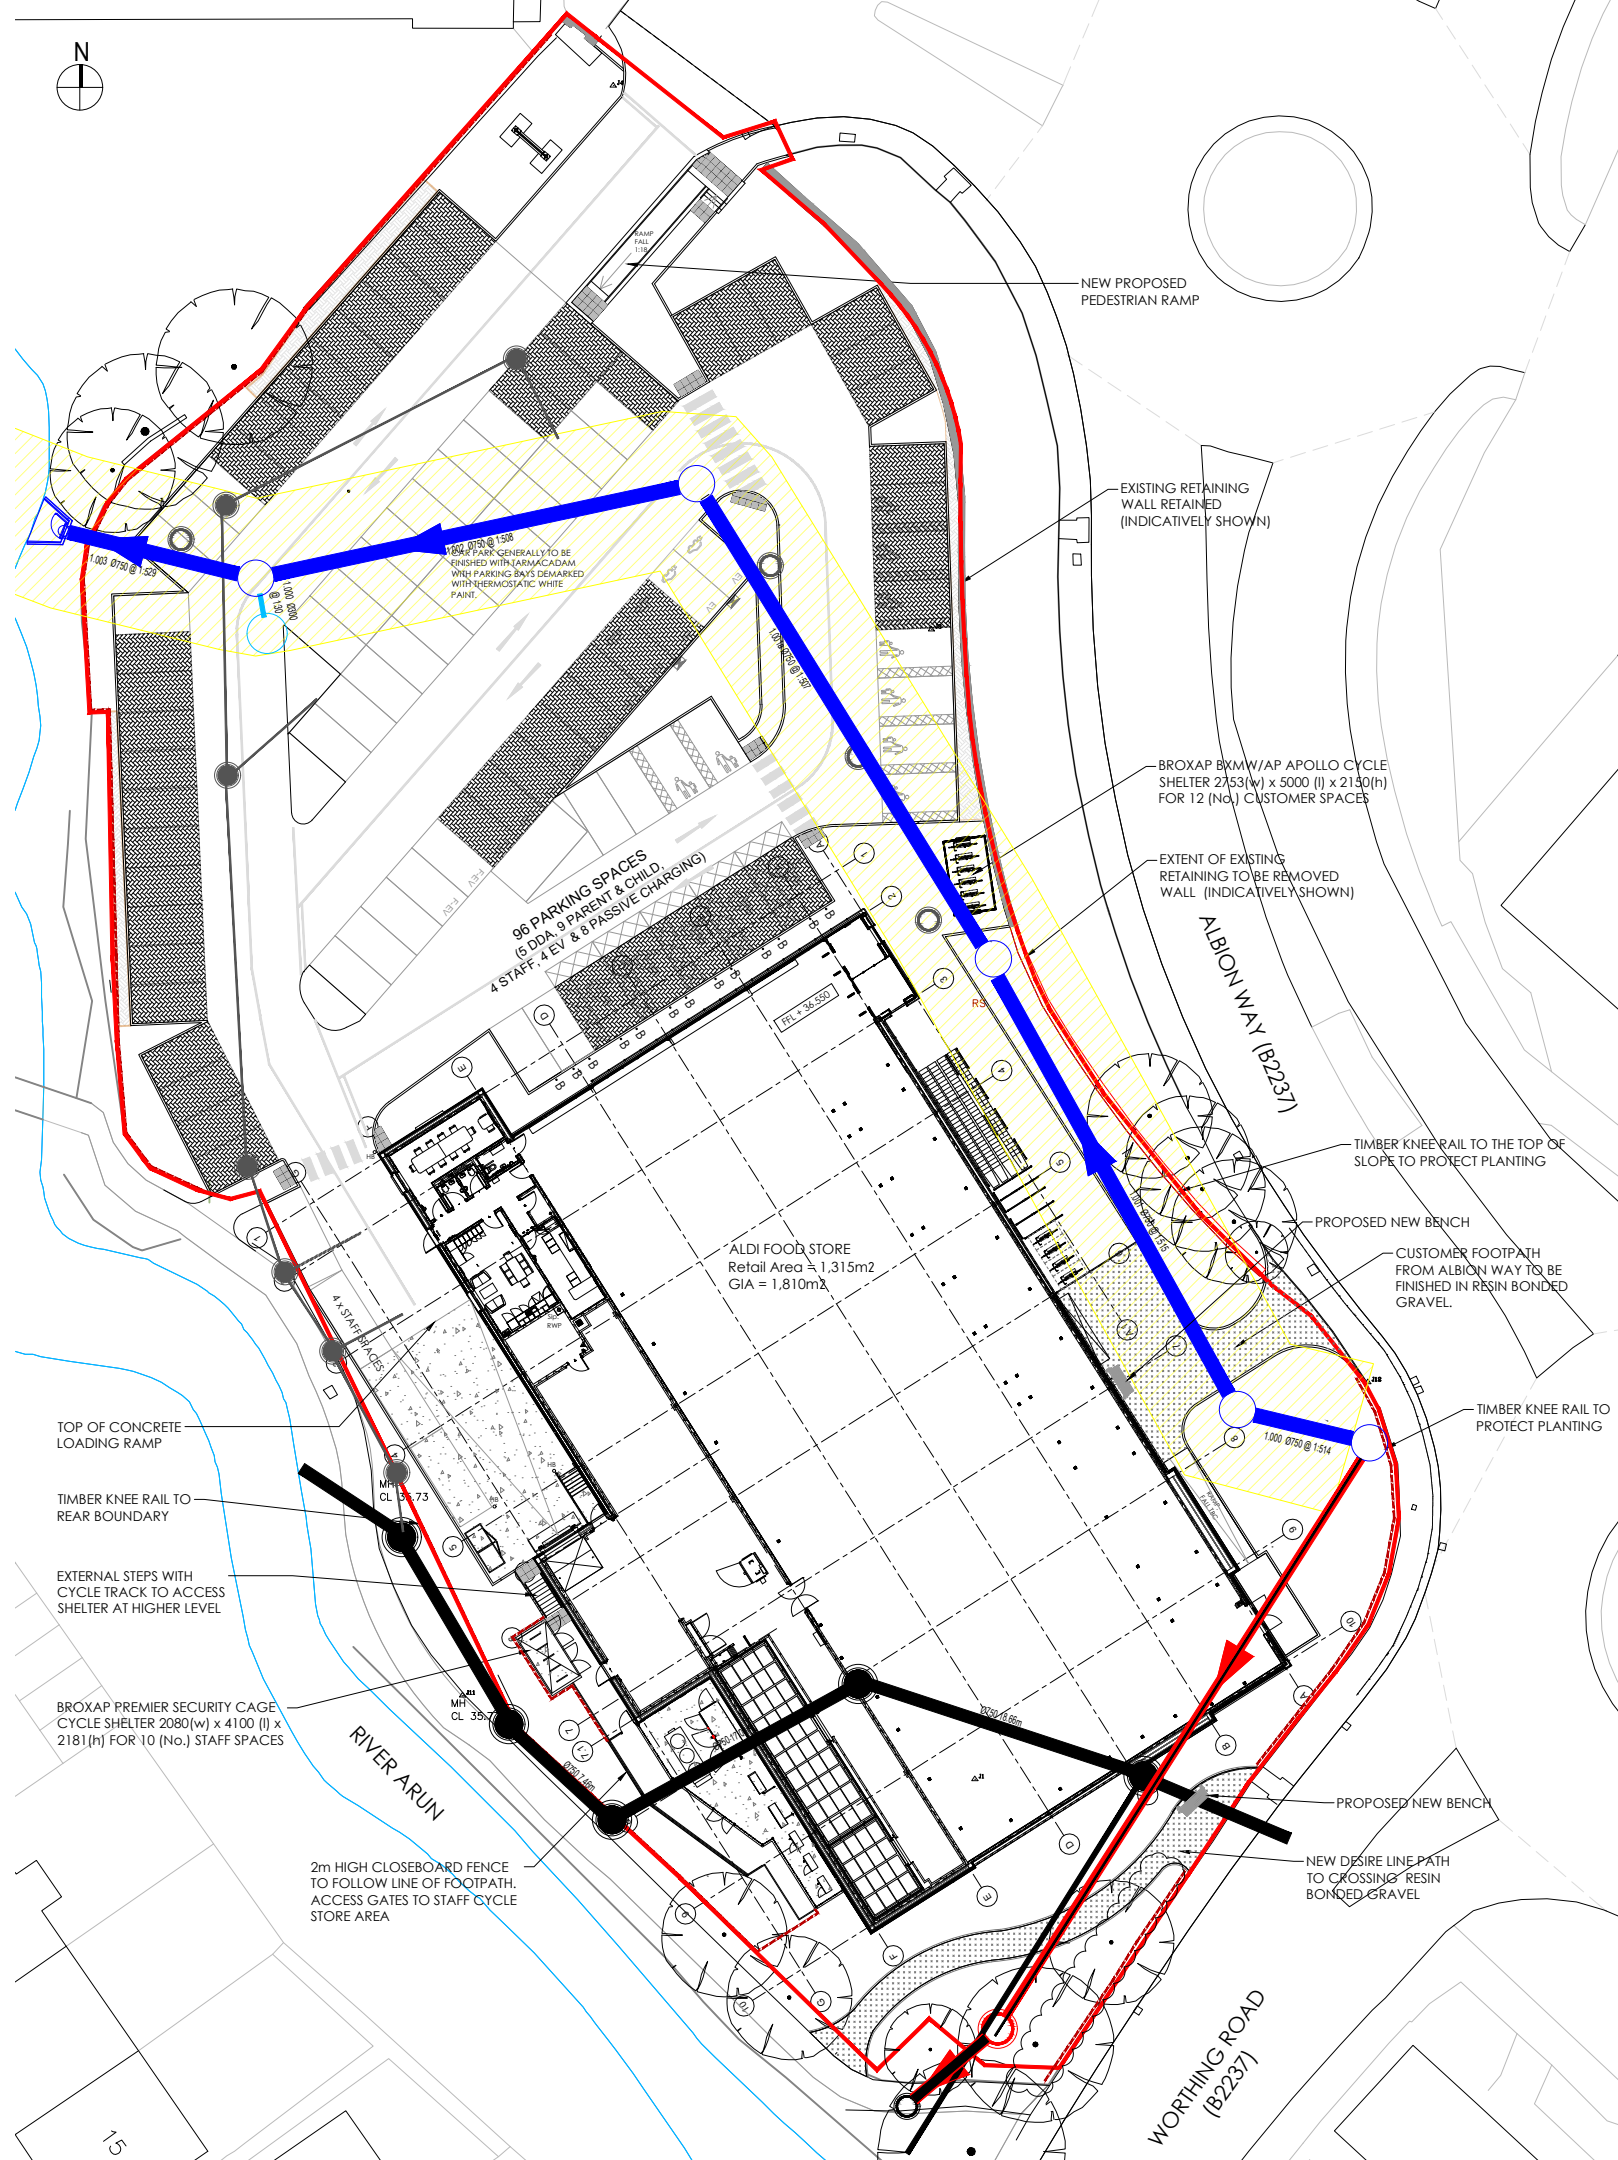
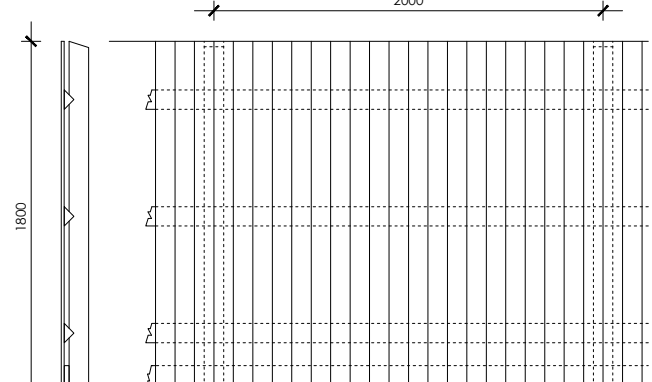
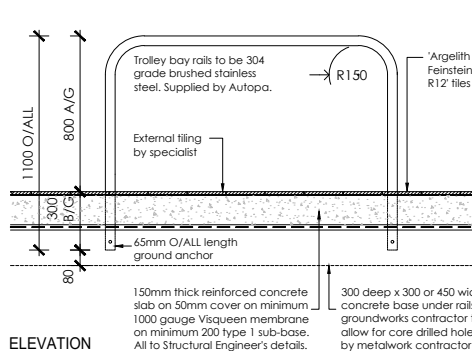
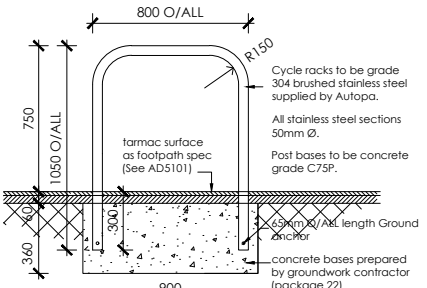
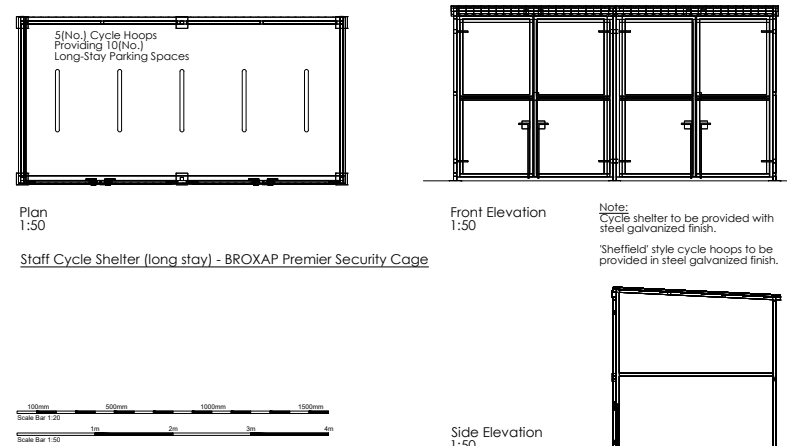
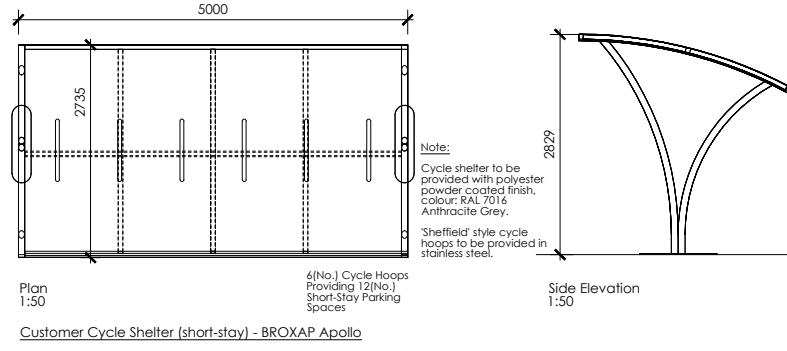
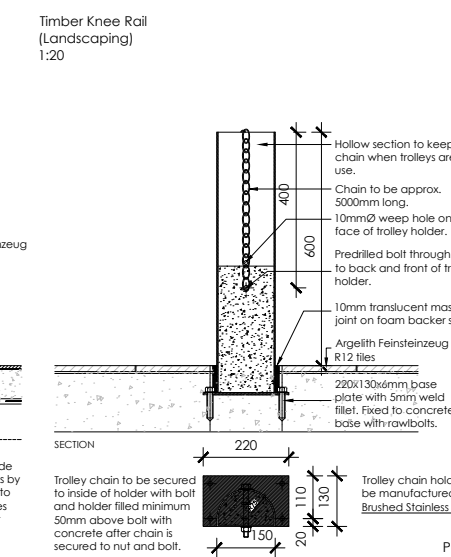
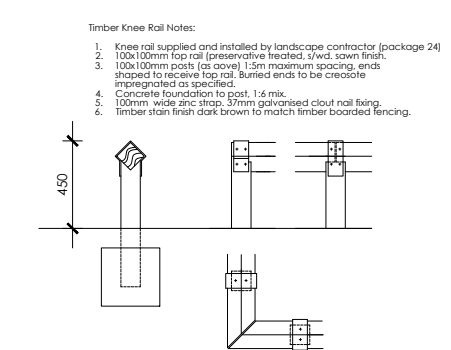


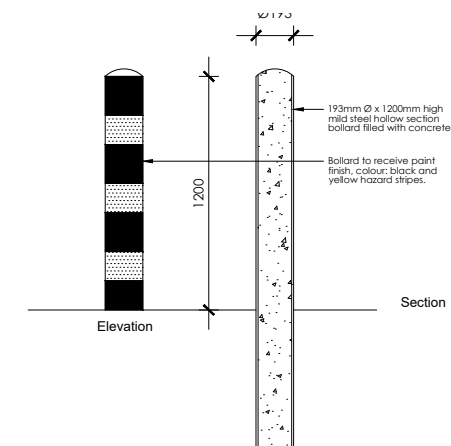

- EXTERNAL WORKS KEY:**
- PERMEABLE BLOCK PAVING: MARSHALLS DRIVELINE PRIORA (COLOUR: BRINDLE)
 - RESIN BONDED GRAVEL PAVING: ADDAGRIP TERRABASE CLASSIC (COLOUR: ADDASET PECAN).
 - FOOTPATH PAVING: MARSHALLS TEXTURED UTILITY CONCRETE PAVING
 - CONCRETE HARD STANDING (BRUSHED FINISH)
 - BARK MULCH
 - SS BOLLARDS TO SHOPFRONT
 - HEAVY DUTY CONCRETE BOLLARD
 - KNEE RAIL FENCING
 - TACTILE PAVING (COLOUR: BUFF)

LANDSCAPING:
REFER TO VECTOR DESIGN CONCEPTS' DRAWING 2810-VL-L01 (Rev. I) FOR DETAILS OF ALL PROPOSED SOFT LANDSCAPING.

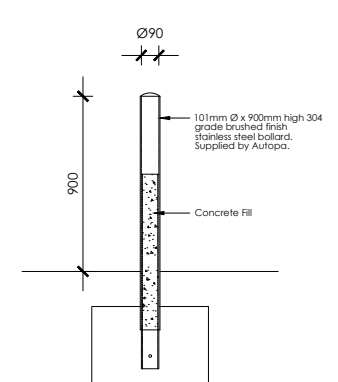

		2 St. John's North, Wakefield, W13 3QA t. 01924 291800		GR PAW ROD	HWG ROD
Project Title		PROPOSED ALDI FOODSTORE		Client	ALDI STORES LIMITED - CHELMSFORD
Drawing Title		HARD LANDSCAPING & EXTERNAL WORKS		Status	PLANNING
Job-Dwg No		2810-SHP-152		Scale	1:200, 1:50, 1:20
Drawing Size		A1		Date	16/12/2022
Drawn By		PAW		Checked	ROD