



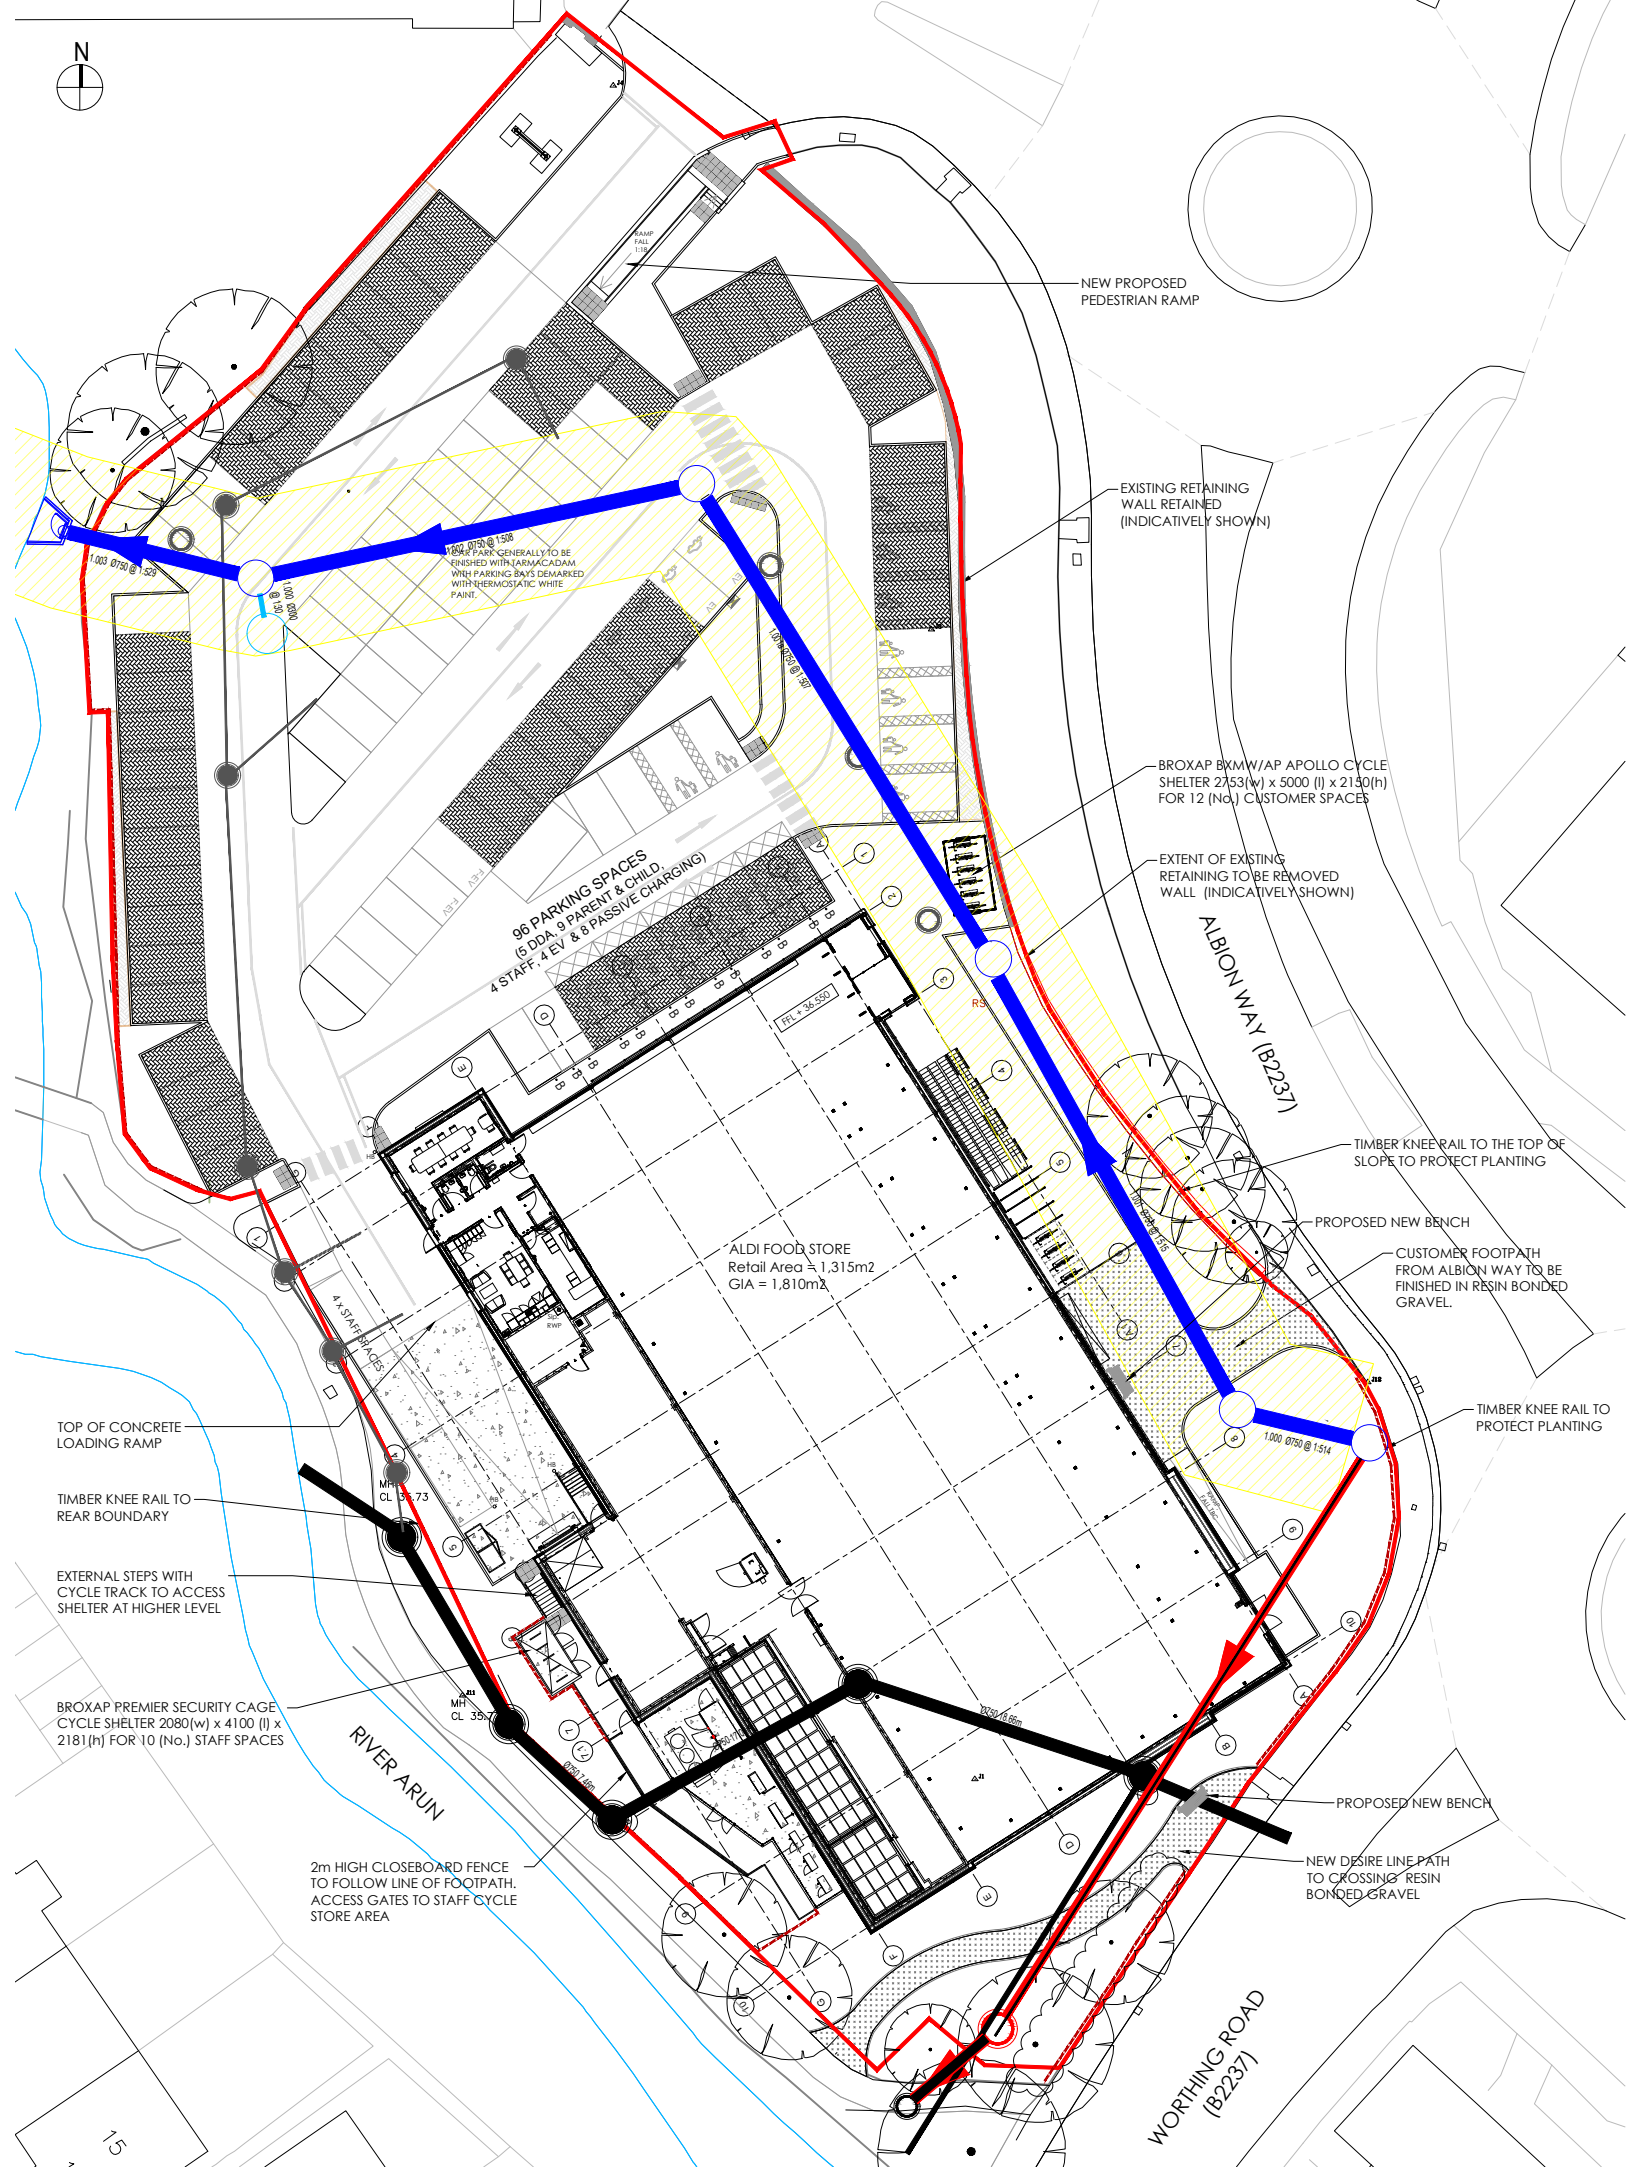


- EXTERNAL WORKS KEY:**
- PERMEABLE BLOCK PAVING: MARSHALLS DRIVELINE PRIORA (COLOUR: BRINDLE)
 - RESIN BONDED GRAVEL PAVING: ADDAGRIP TERRABASE CLASSIC (COLOUR: ADDASET PECAN).
 - FOOTPATH PAVING: MARSHALLS TEXTURED UTILITY CONCRETE PAVING
 - CONCRETE HARD STANDING (BRUSHED FINISH)
 - BARK MULCH
 - SS BOLLARDS TO SHOPFRONT
 - HEAVY DUTY CONCRETE BOLLARD
 - KNEE RAIL FENCING
 - TACTILE PAVING (COLOUR: BUFF)

LANDSCAPING:
REFER TO VECTOR DESIGN CONCEPTS' DRAWING 2810-VL-L01 (Rev. I) FOR DETAILS OF ALL PROPOSED SOFT LANDSCAPING.

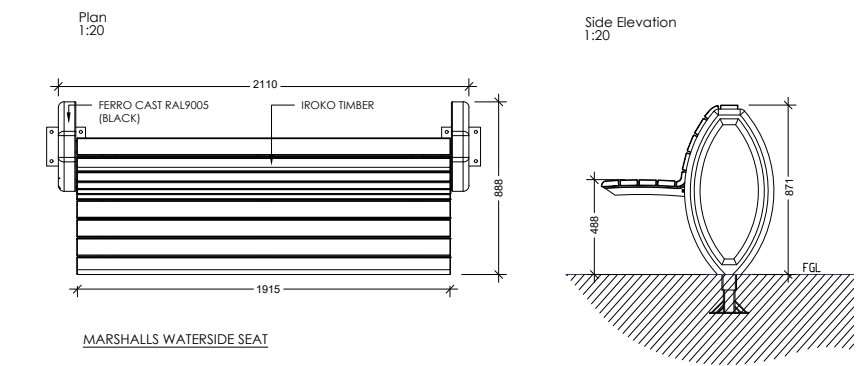

NOTES
MARSHALLS WATERSIDE SEAT
FERRO CAST RAL9005 (BLACK SIDES)
IROKO TIMBER SLATS

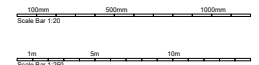

		Rev	Date	Description	Rev By	Chkd By
Project Title	PROPOSED ALDI FOODSTORE TANBRIDGE RETAIL PARK WORTHING ROAD HORSHAM RH12 1AJ	Drawing Title HARD LANDSCAPING & EXTERNAL WORKS 2				
Client	ALDI STORES LIMITED - CHELMSFORD	Job-Dwg No 2810-SHP-153				
Status	PLANNING	Rev -				
Scale	1:250, 1:20	Drawing Size A1				
Date	16/04/2026	Drawn By	GI	Checked	HWG	

☐ 2 St. Johns North, Wakefield, W11 3QA t. 01924 291800

☐ Carvers Warehouse, 77 Dale Street, Manchester, M1 2HG t. 0161 2388555

☒ The Old Rectory, 79 High Street, Newport Pagnell, MK16 8AB t. 01908 211577

☐ 101 London Road, Reading, RG1 5BT t. 0118 7507700

☐ 10 Gees Court, St Christophers Place, London, W1U 1JJ t. 0207 4091215

ARCHITECTS

www.harrispartnership.com