


1 - 50 (A3 PAPER)


5 M

10 M

EAST ELEVATION

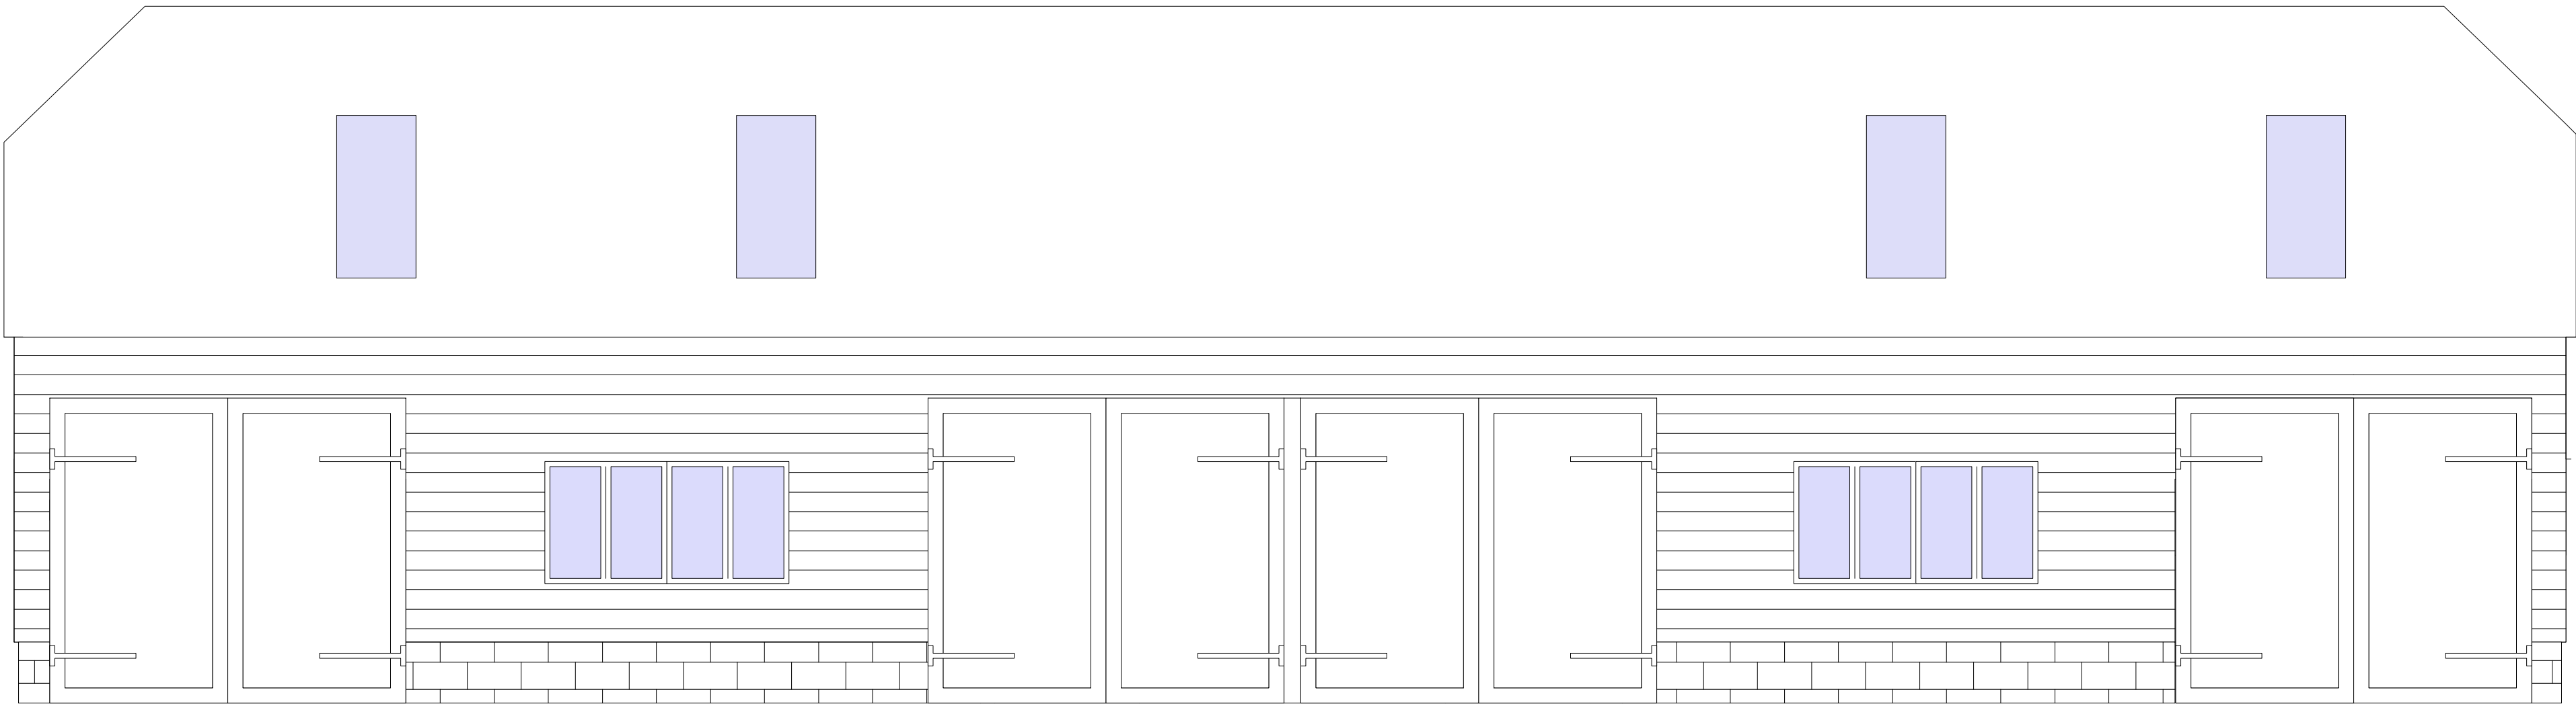

WEST ELEVATION

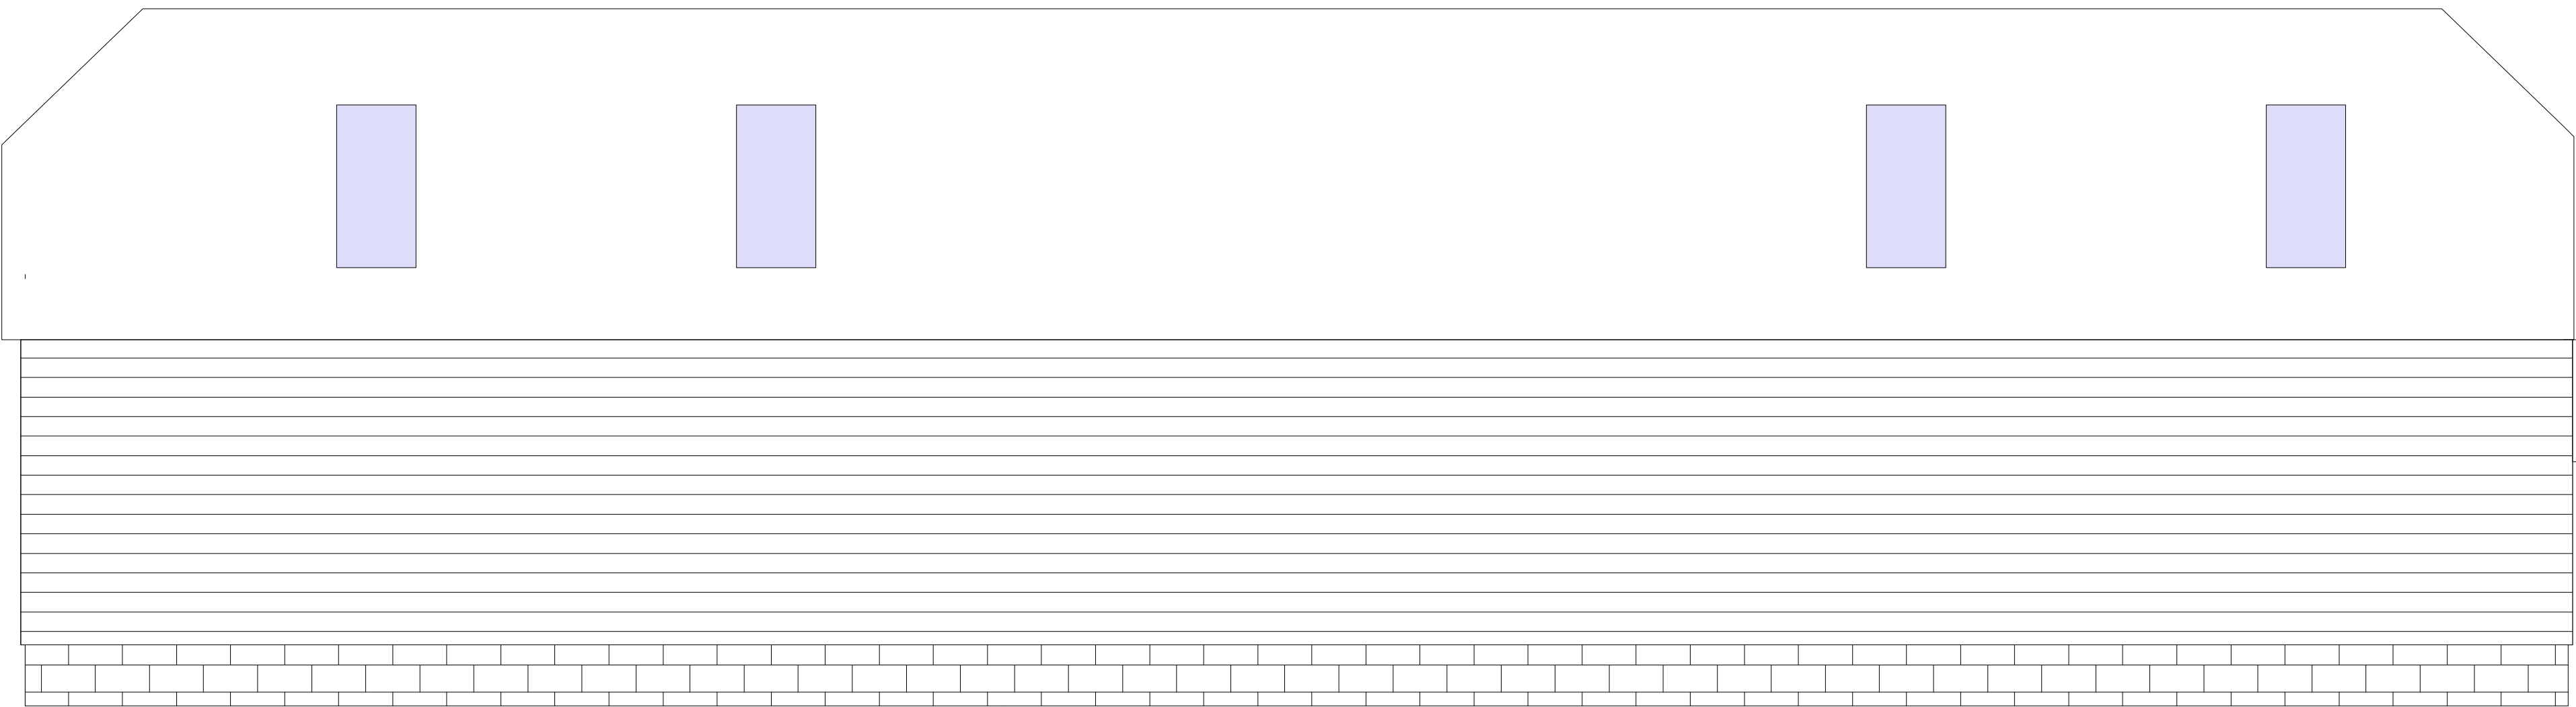

MULTI AWARD WINNING DESIGN

WWW.JACKDUNCKLEY.COM

Birchfield Nursery
Kidders Lane
Henfield
West Sussex
BN5 9AB

Scale 1-50
unless otherwise stated

Paper Size: A3

