

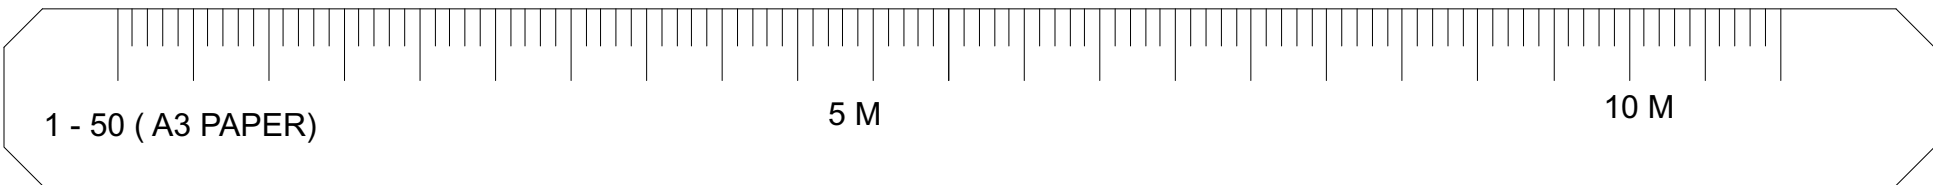


EXISTING BARN & OFFICE


2D PLAN

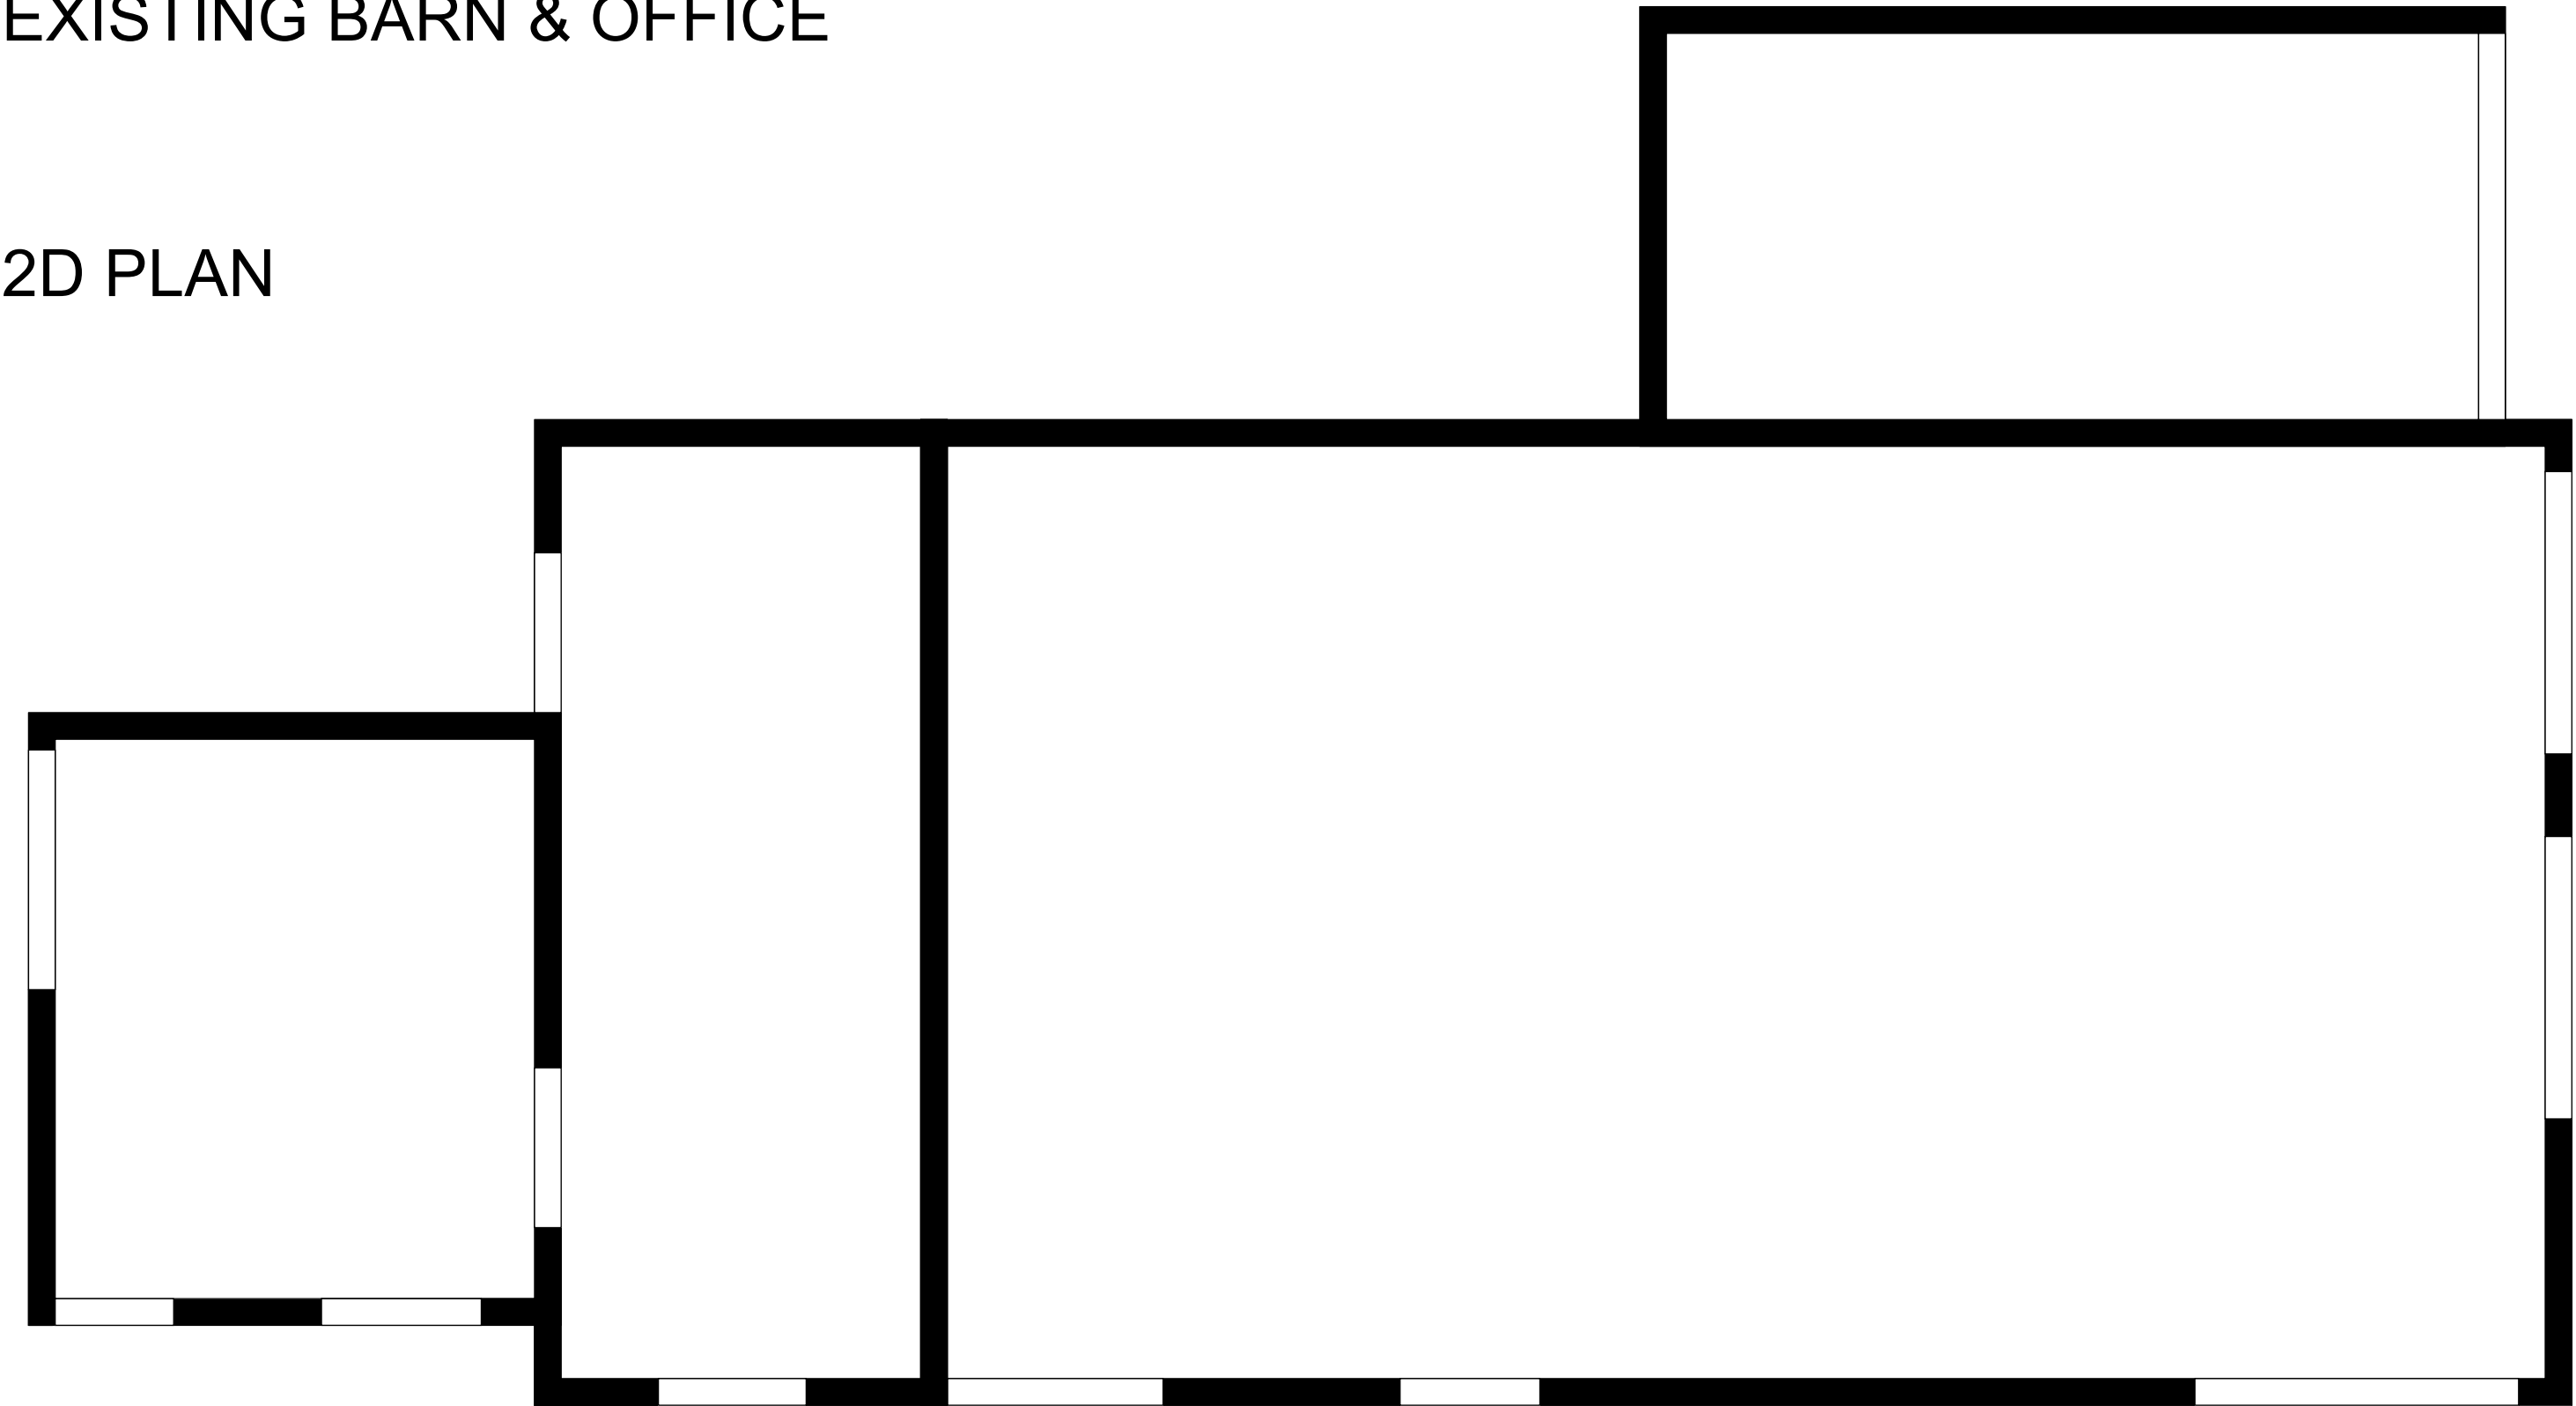


WEST ELEVATION

 


EAST ELEVATION

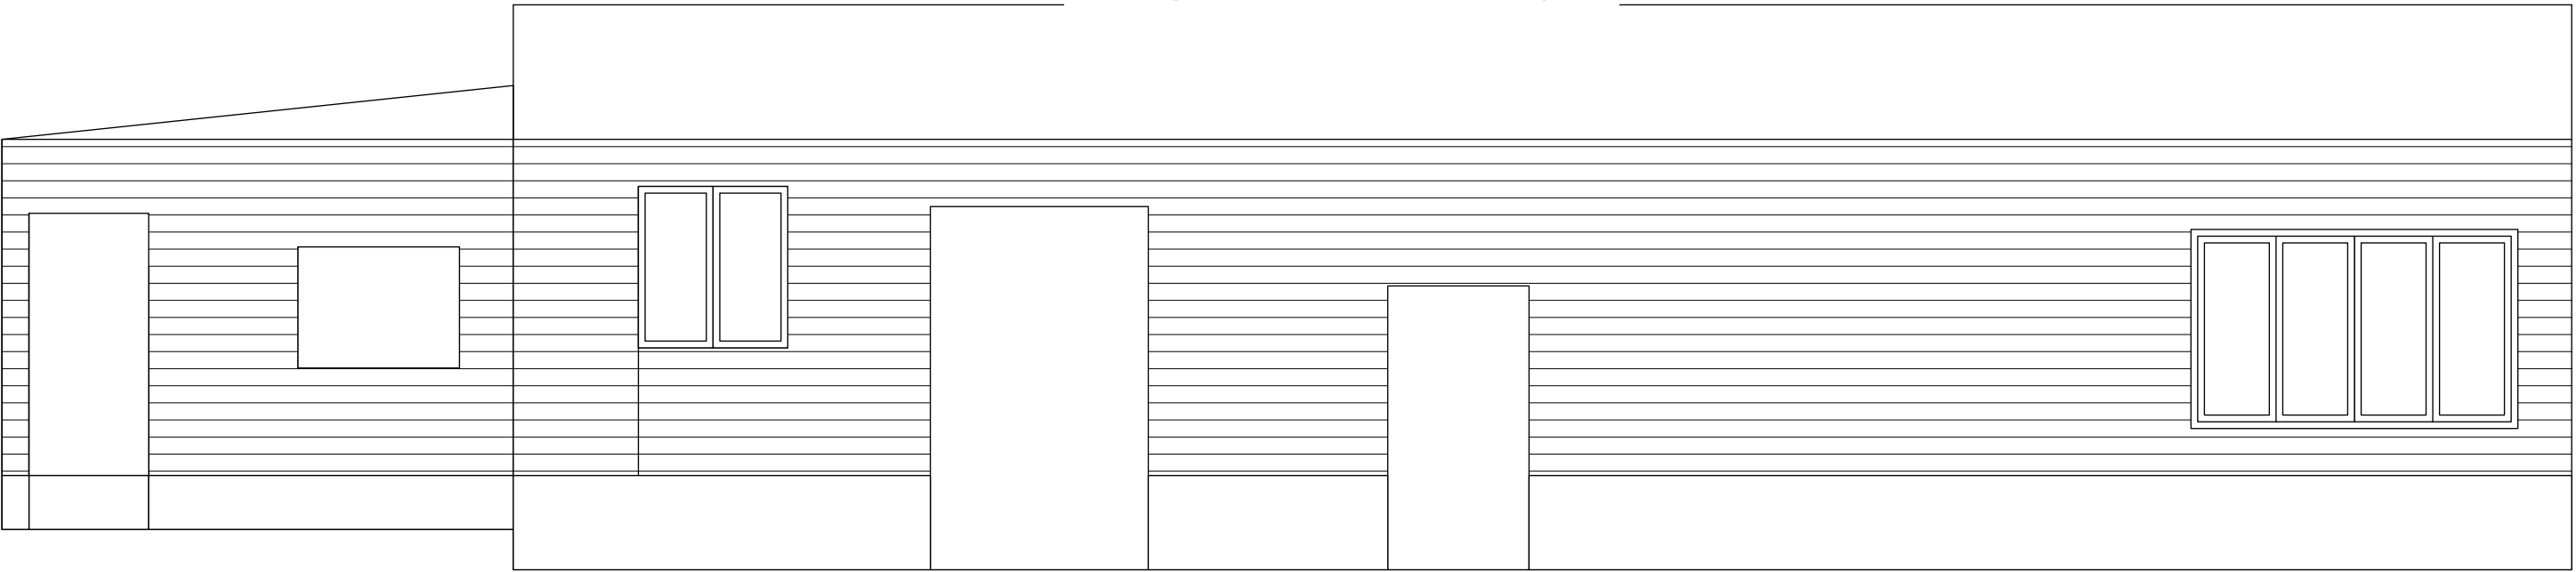

NORTH ELEVATION

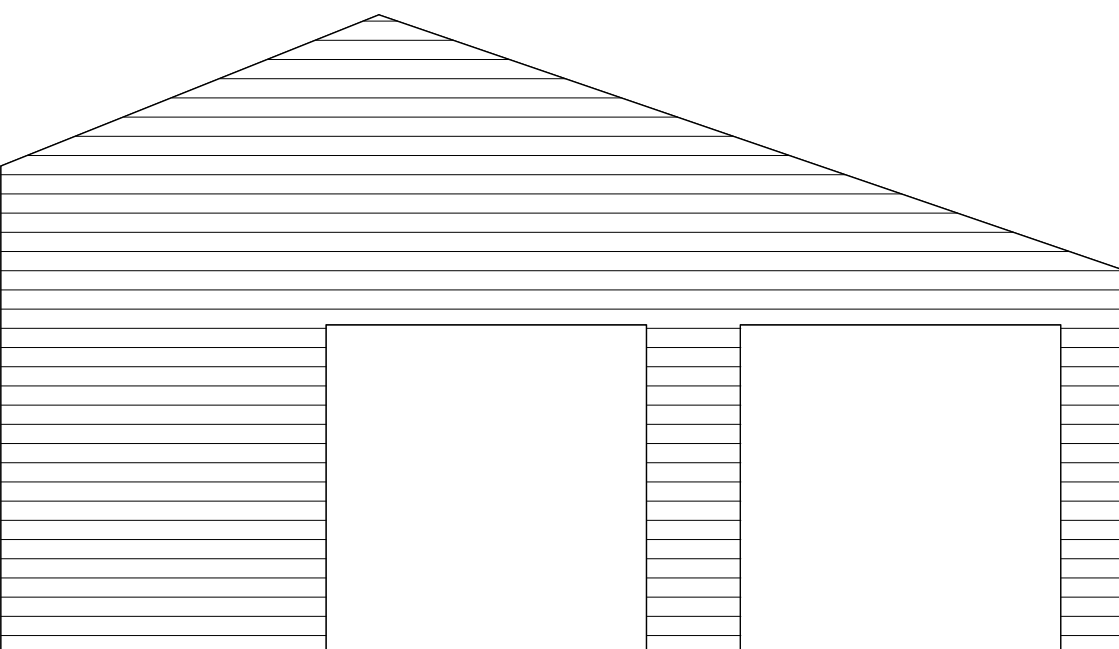

SOUTH ELEVATION

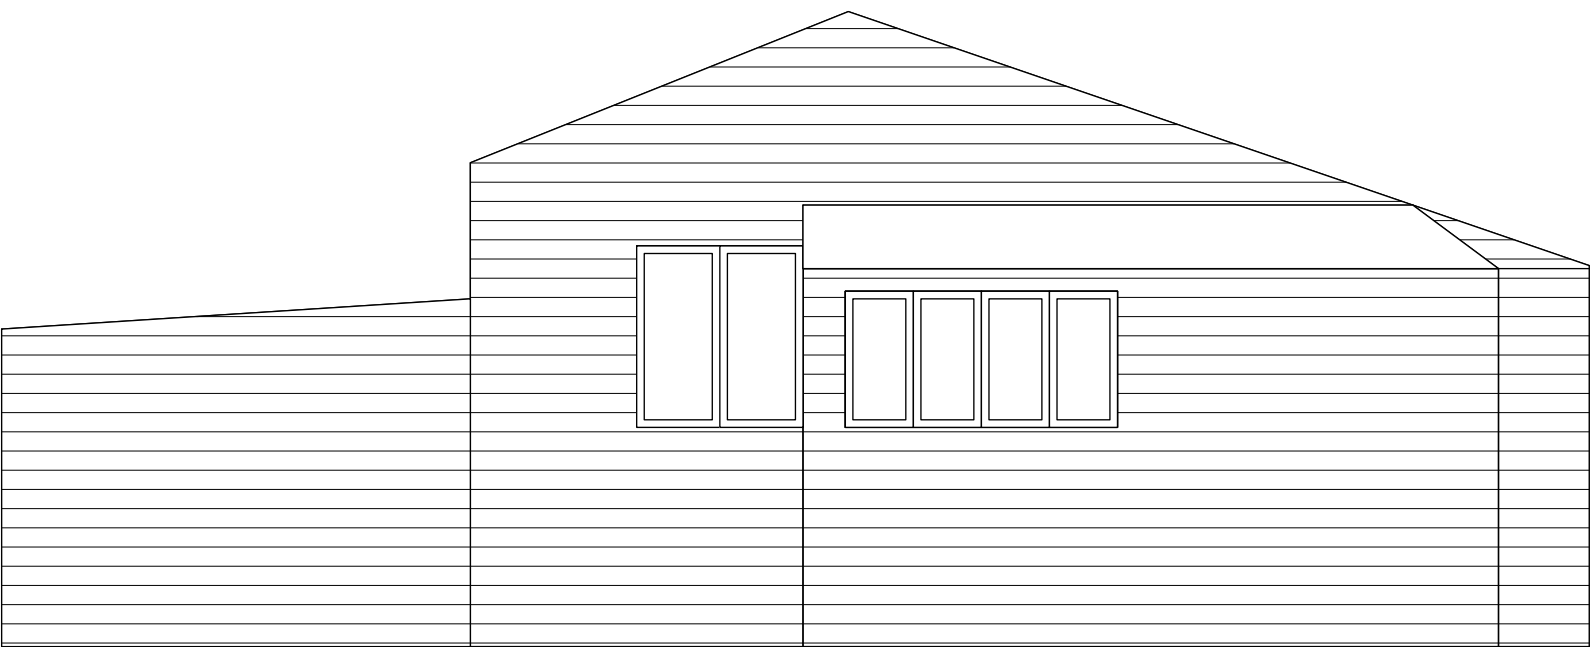

MULTI AWARD WINNING DESIGN

WWW.JACKDUNCLEY.COM

Birchfield Nursery
Kidders Lane
Henfield
West Sussex
BN5 9AB

Scale 1-50
unless otherwise stated

Paper Size: A3

