



WOODEN BUILDING


2D VIEW

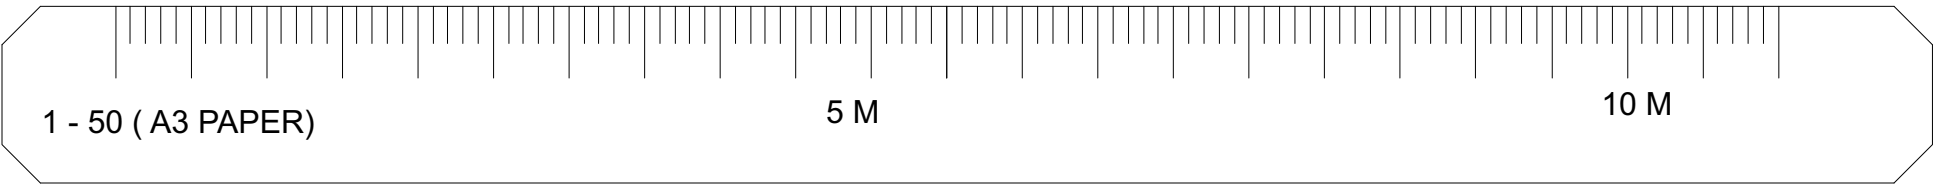


SOUTH ELEVATION

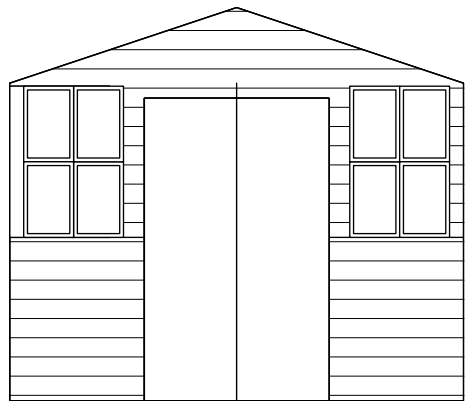


EAST ELEVATION

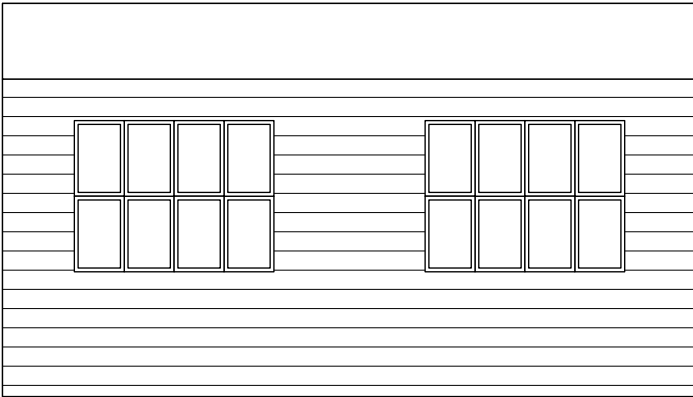

NORTH ELEVATION

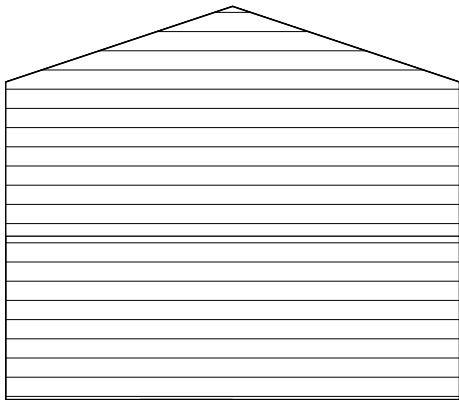

WEST ELEVATION

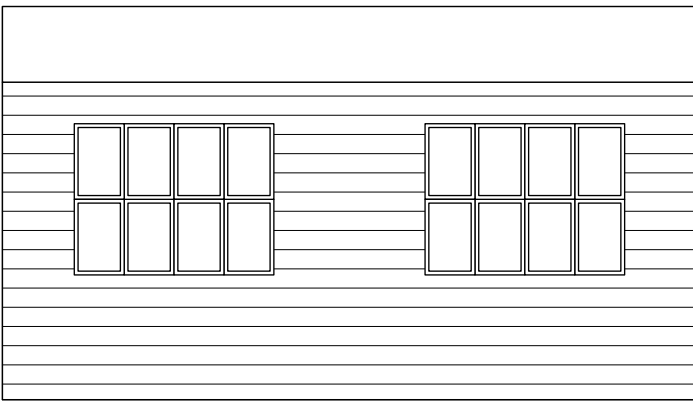

MULTI AWARD WINNING DESIGN

WWW.JACKDUNCLEY.COM

Birchfield Nursery
Kidders Lane
Henfield
West Sussex
BN5 9AB

Scale 1-50
unless otherwise stated

Paper Size: A3

