
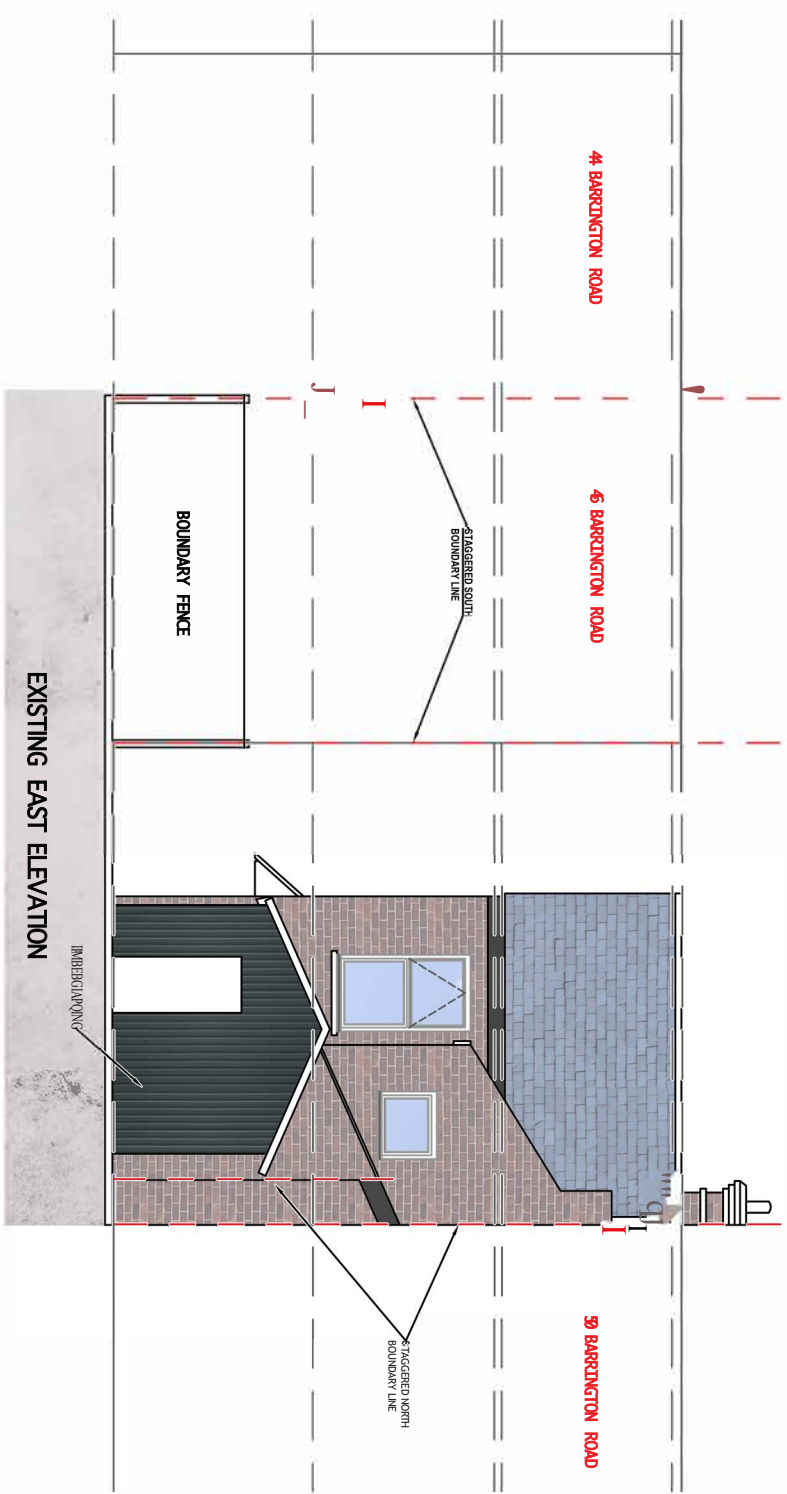


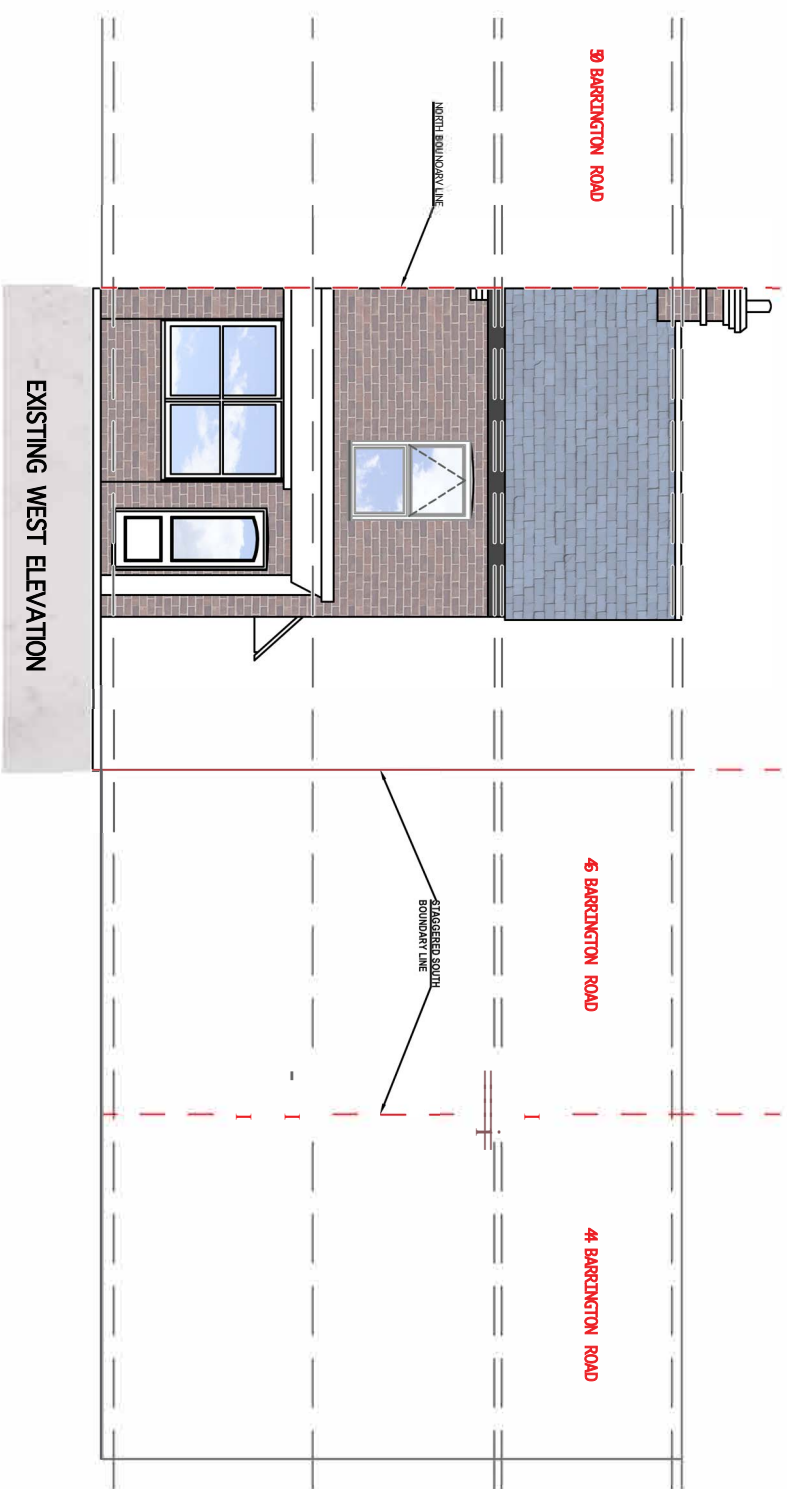

PROJECT
48 Barrington Road HORSHAM RH13 5SN
Title
Existing Elevation
Scale 1:100 @A3
Date: June 2023