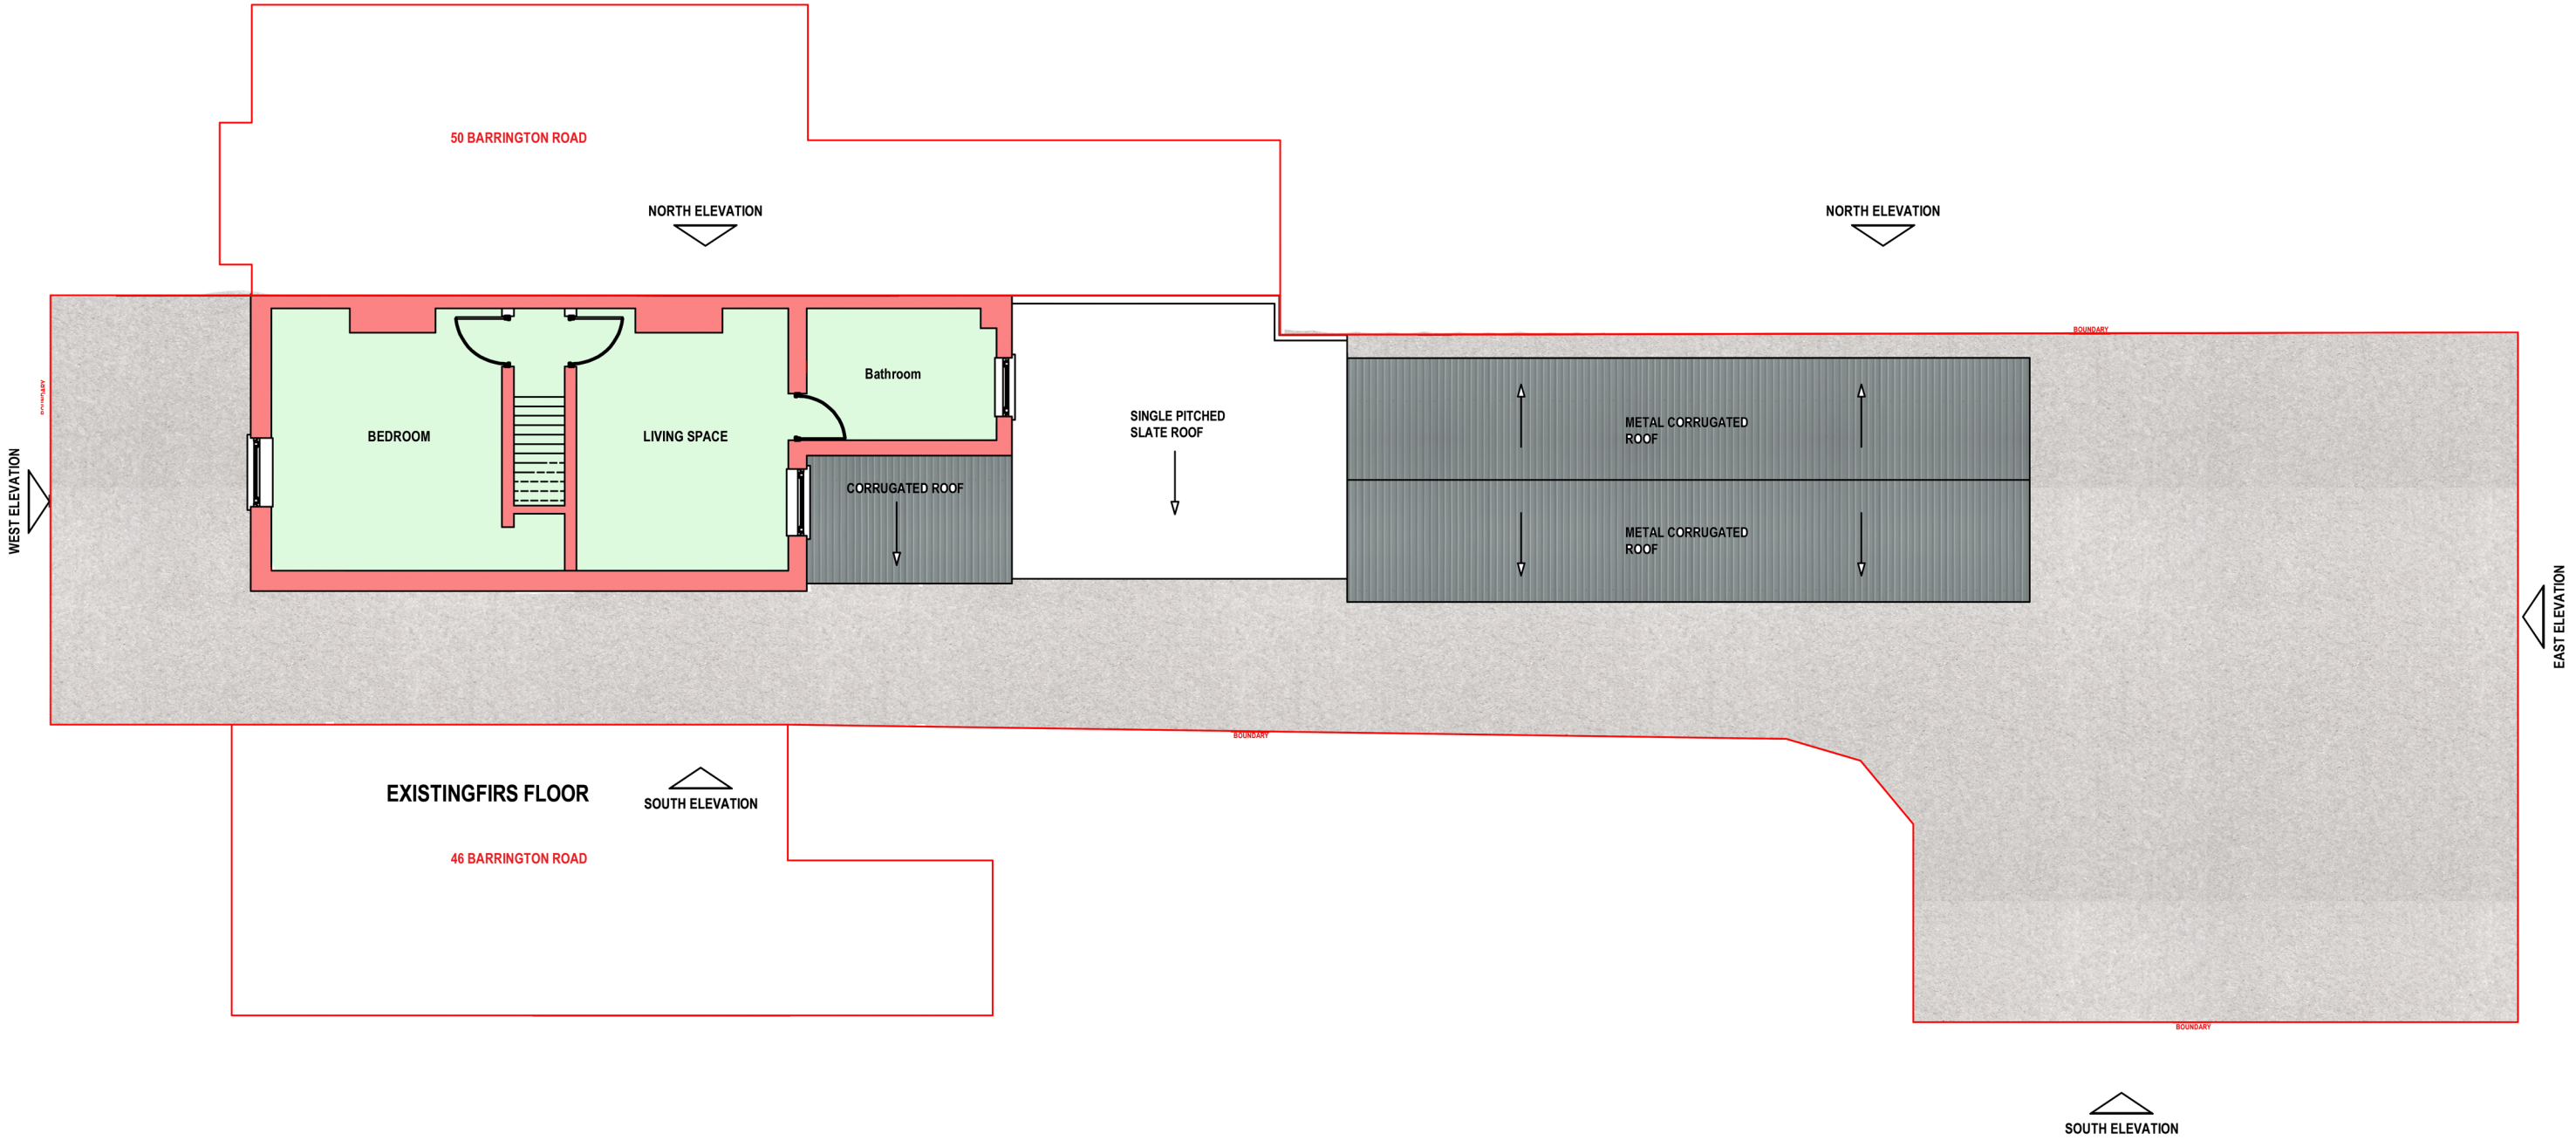


SCALE

0 1 2 3 4 5 6 7 8 9 10

COMMERCIAL UNIT
92.49M2

EXISTING APARTMENT
36.51M2

EXISTING WALLS

PROJECT

48 Barrington Road
HORSHAM
RH13 5SN

Title

Existing Plan

Scale 1:100 @ A3
Date: June 2023

Drawing No.

48BR-102

ARK DESIGN
AND PLANNING