




	COMMERCIAL UNIT 92.49M2
	EXISTING APARTMENT 36.51M2

EXISTING WALLS

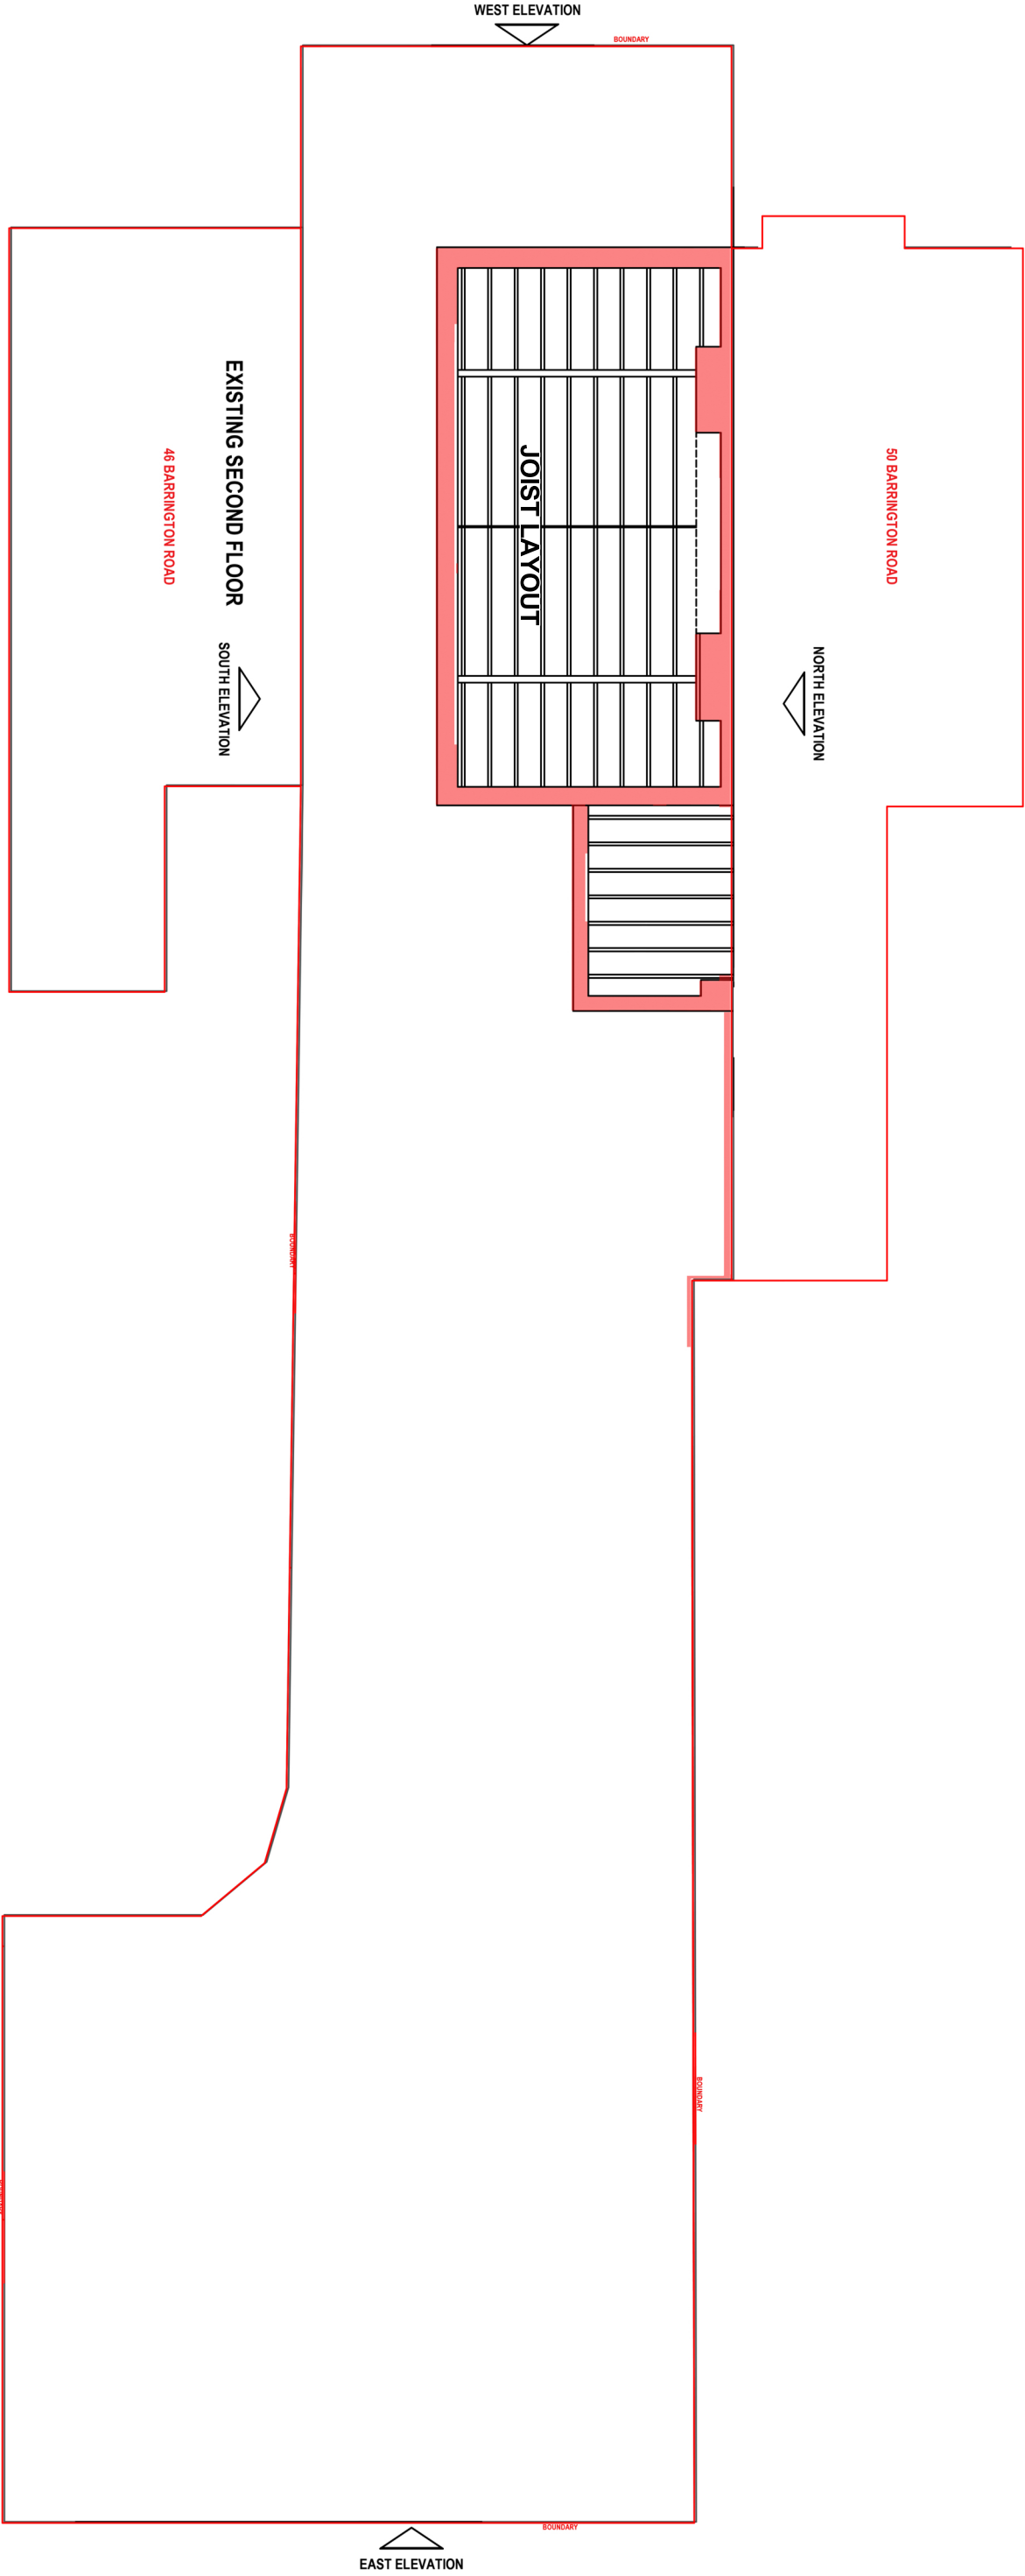

PROJECT 48 Barrington Road HORSHAM RH13 5SN
Title Existing Plan
Scale 1:100 @ A3 Date: June 2023
Drawing No. 48BR-103
ARK DESIGN AND PLANNING