


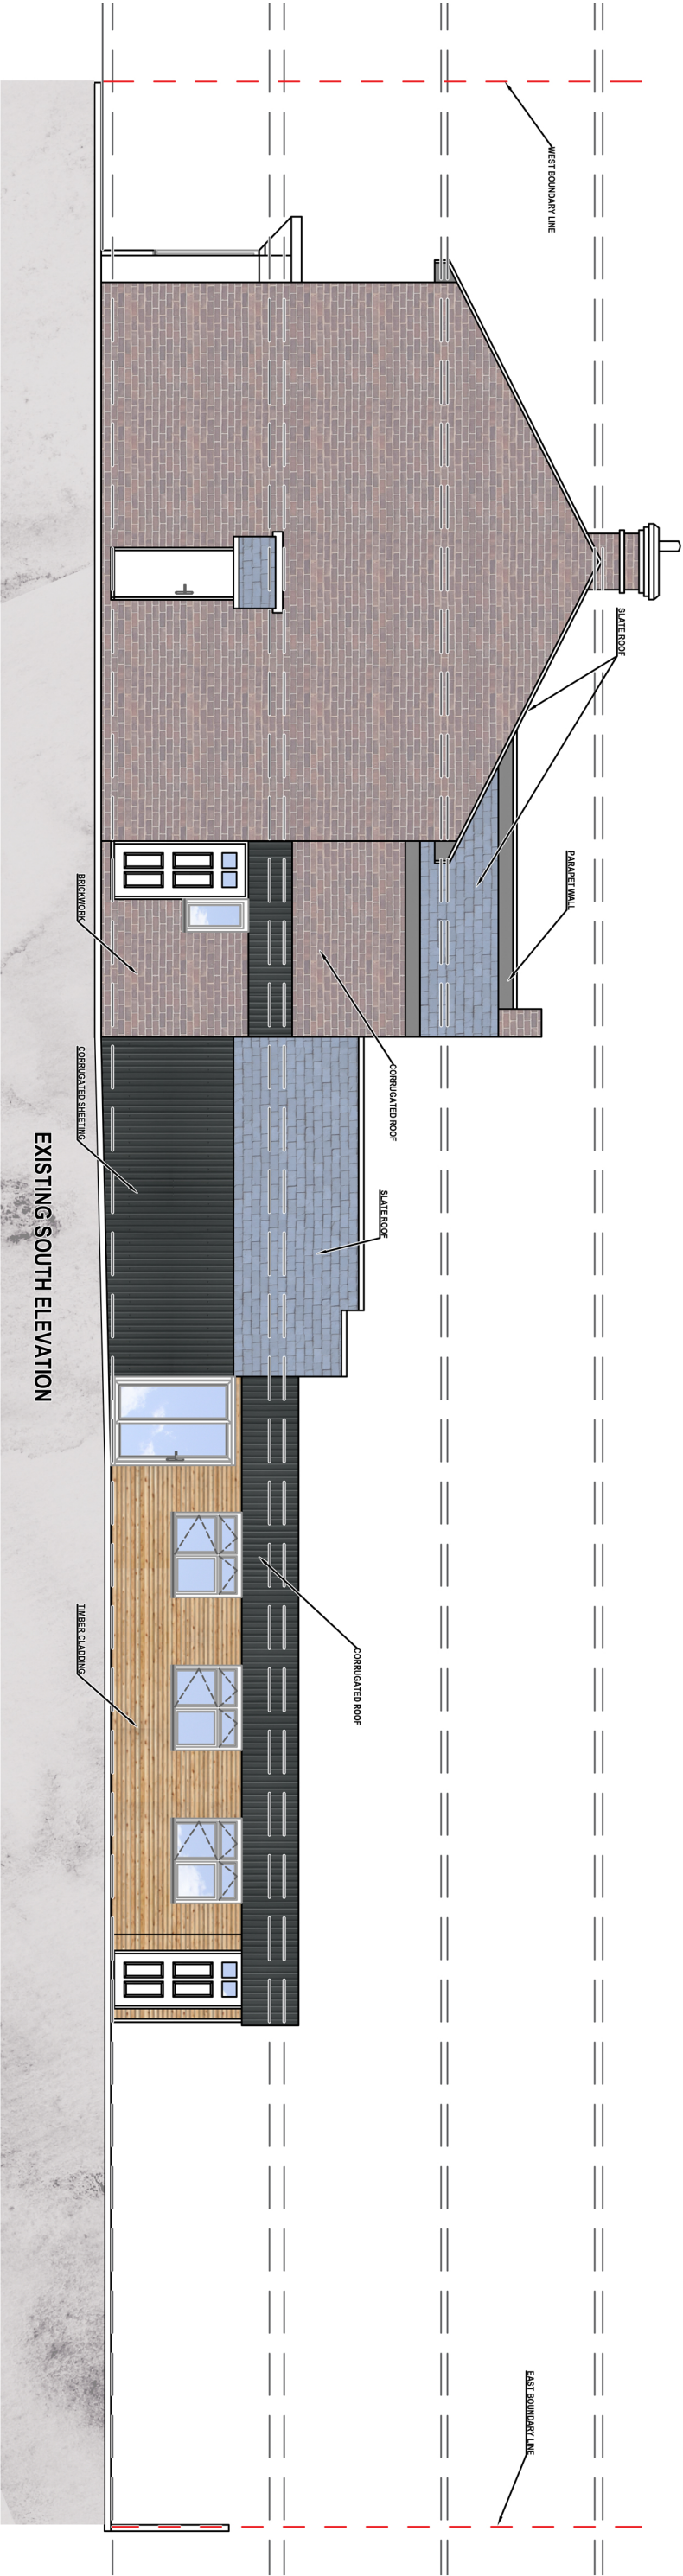

PROJECT 48 Barrington Road HORSHAM RH13 5SN
Title Existing Elevation
Scale 1:100 @ A3 Date: June 2023
Drawing No. 48BR-201

