

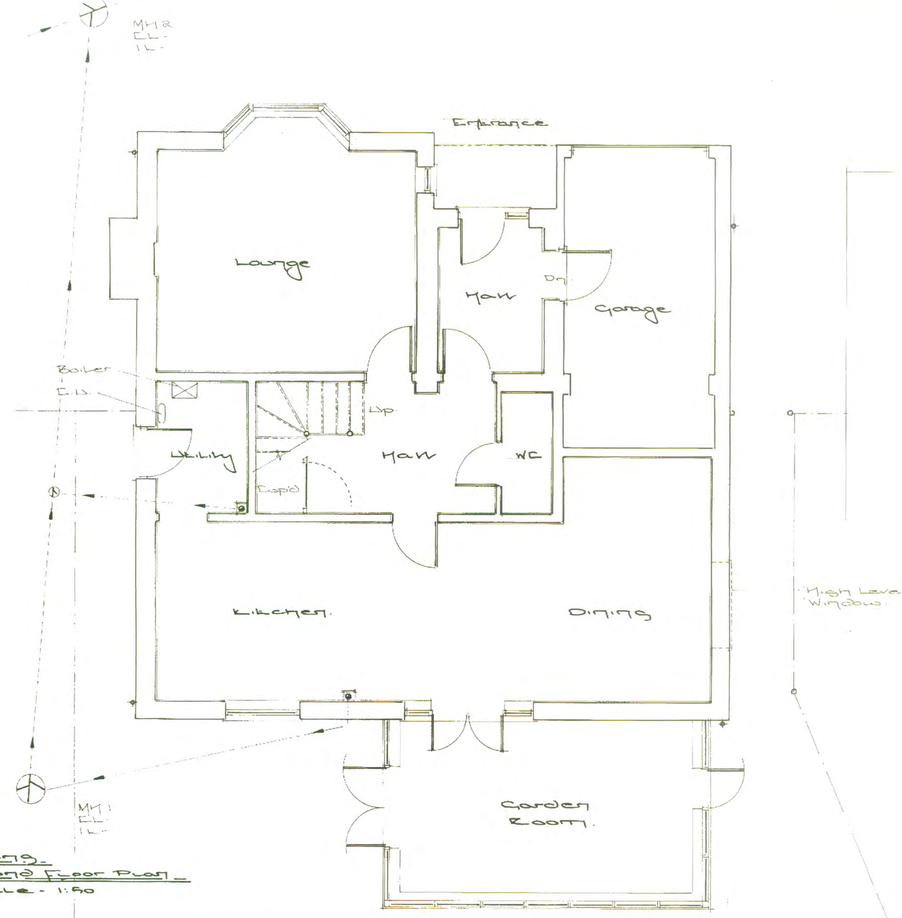


Existing Ground Floor Plan
Scale - 1:50

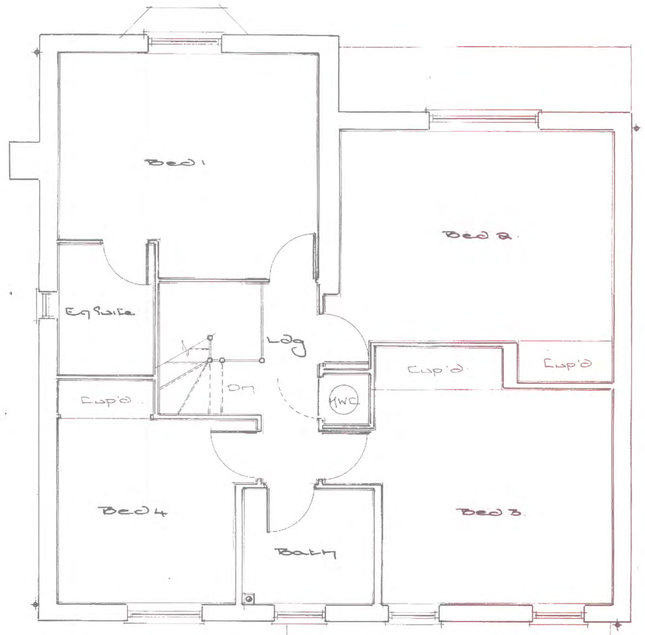

Existing First Floor Plan
Scale - 1:50

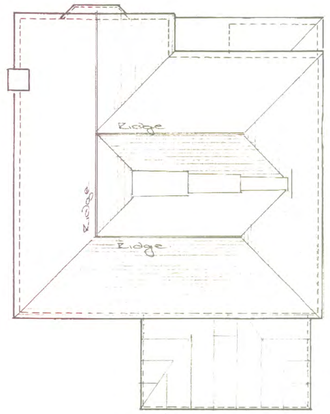

Existing Roof Plan
Scale - 1:100

Existing Materials – Dwelling.

Walls	Stock brickwork with contrasting detail dressings.
Roof –	Interlocking, concrete bold roll tiles and fittings.
Eaves/ verge -	Enclosed white painted timber.
Guttering –	Brown Upvc gutters and downpipes.
Joinery –	Windows - High-performance white Upvc sash and casement.
	Doors – High-performance composite and Upvc.
Garden Room-Roof	White Upvc frame, triple poly carbonate sheeting.
	Walls – brick dwarf wall with White Upvc frame and high-performance glazing.




Location Plan.
Scale - 1:1250



Block Plan
Scale 1:500



Existing North West Elevation.
Scale - 1:100

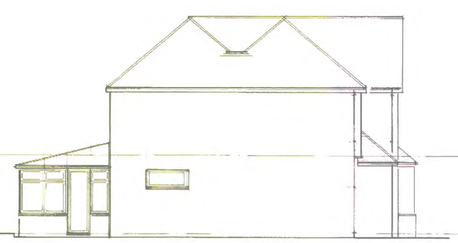

Existing North East Elevation.
Scale 1:100



Existing South East Elevation.
Scale - 1:100



Existing South West Elevation.
Scale - 1:100




Scale - 1:50



Scale - 1:100



Scale - 1:500

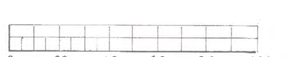

Scale - 1:1250

Proposed Single Storey Rear Extension and Internal Alterations at
36. Eversfield, Southwater, West Sussex. RH13 9GF

Title:	Floor, Roof, Location, Block Plans and Elevations.
Client:	Mr & Mrs Porter
Date:	August 2026
Drawn:	SFT @ A1
Scales:	1:50, 1: 100, 1: 500 & 1:1250
Drawing No:	2026/369/001