
51 Acorn Avenue

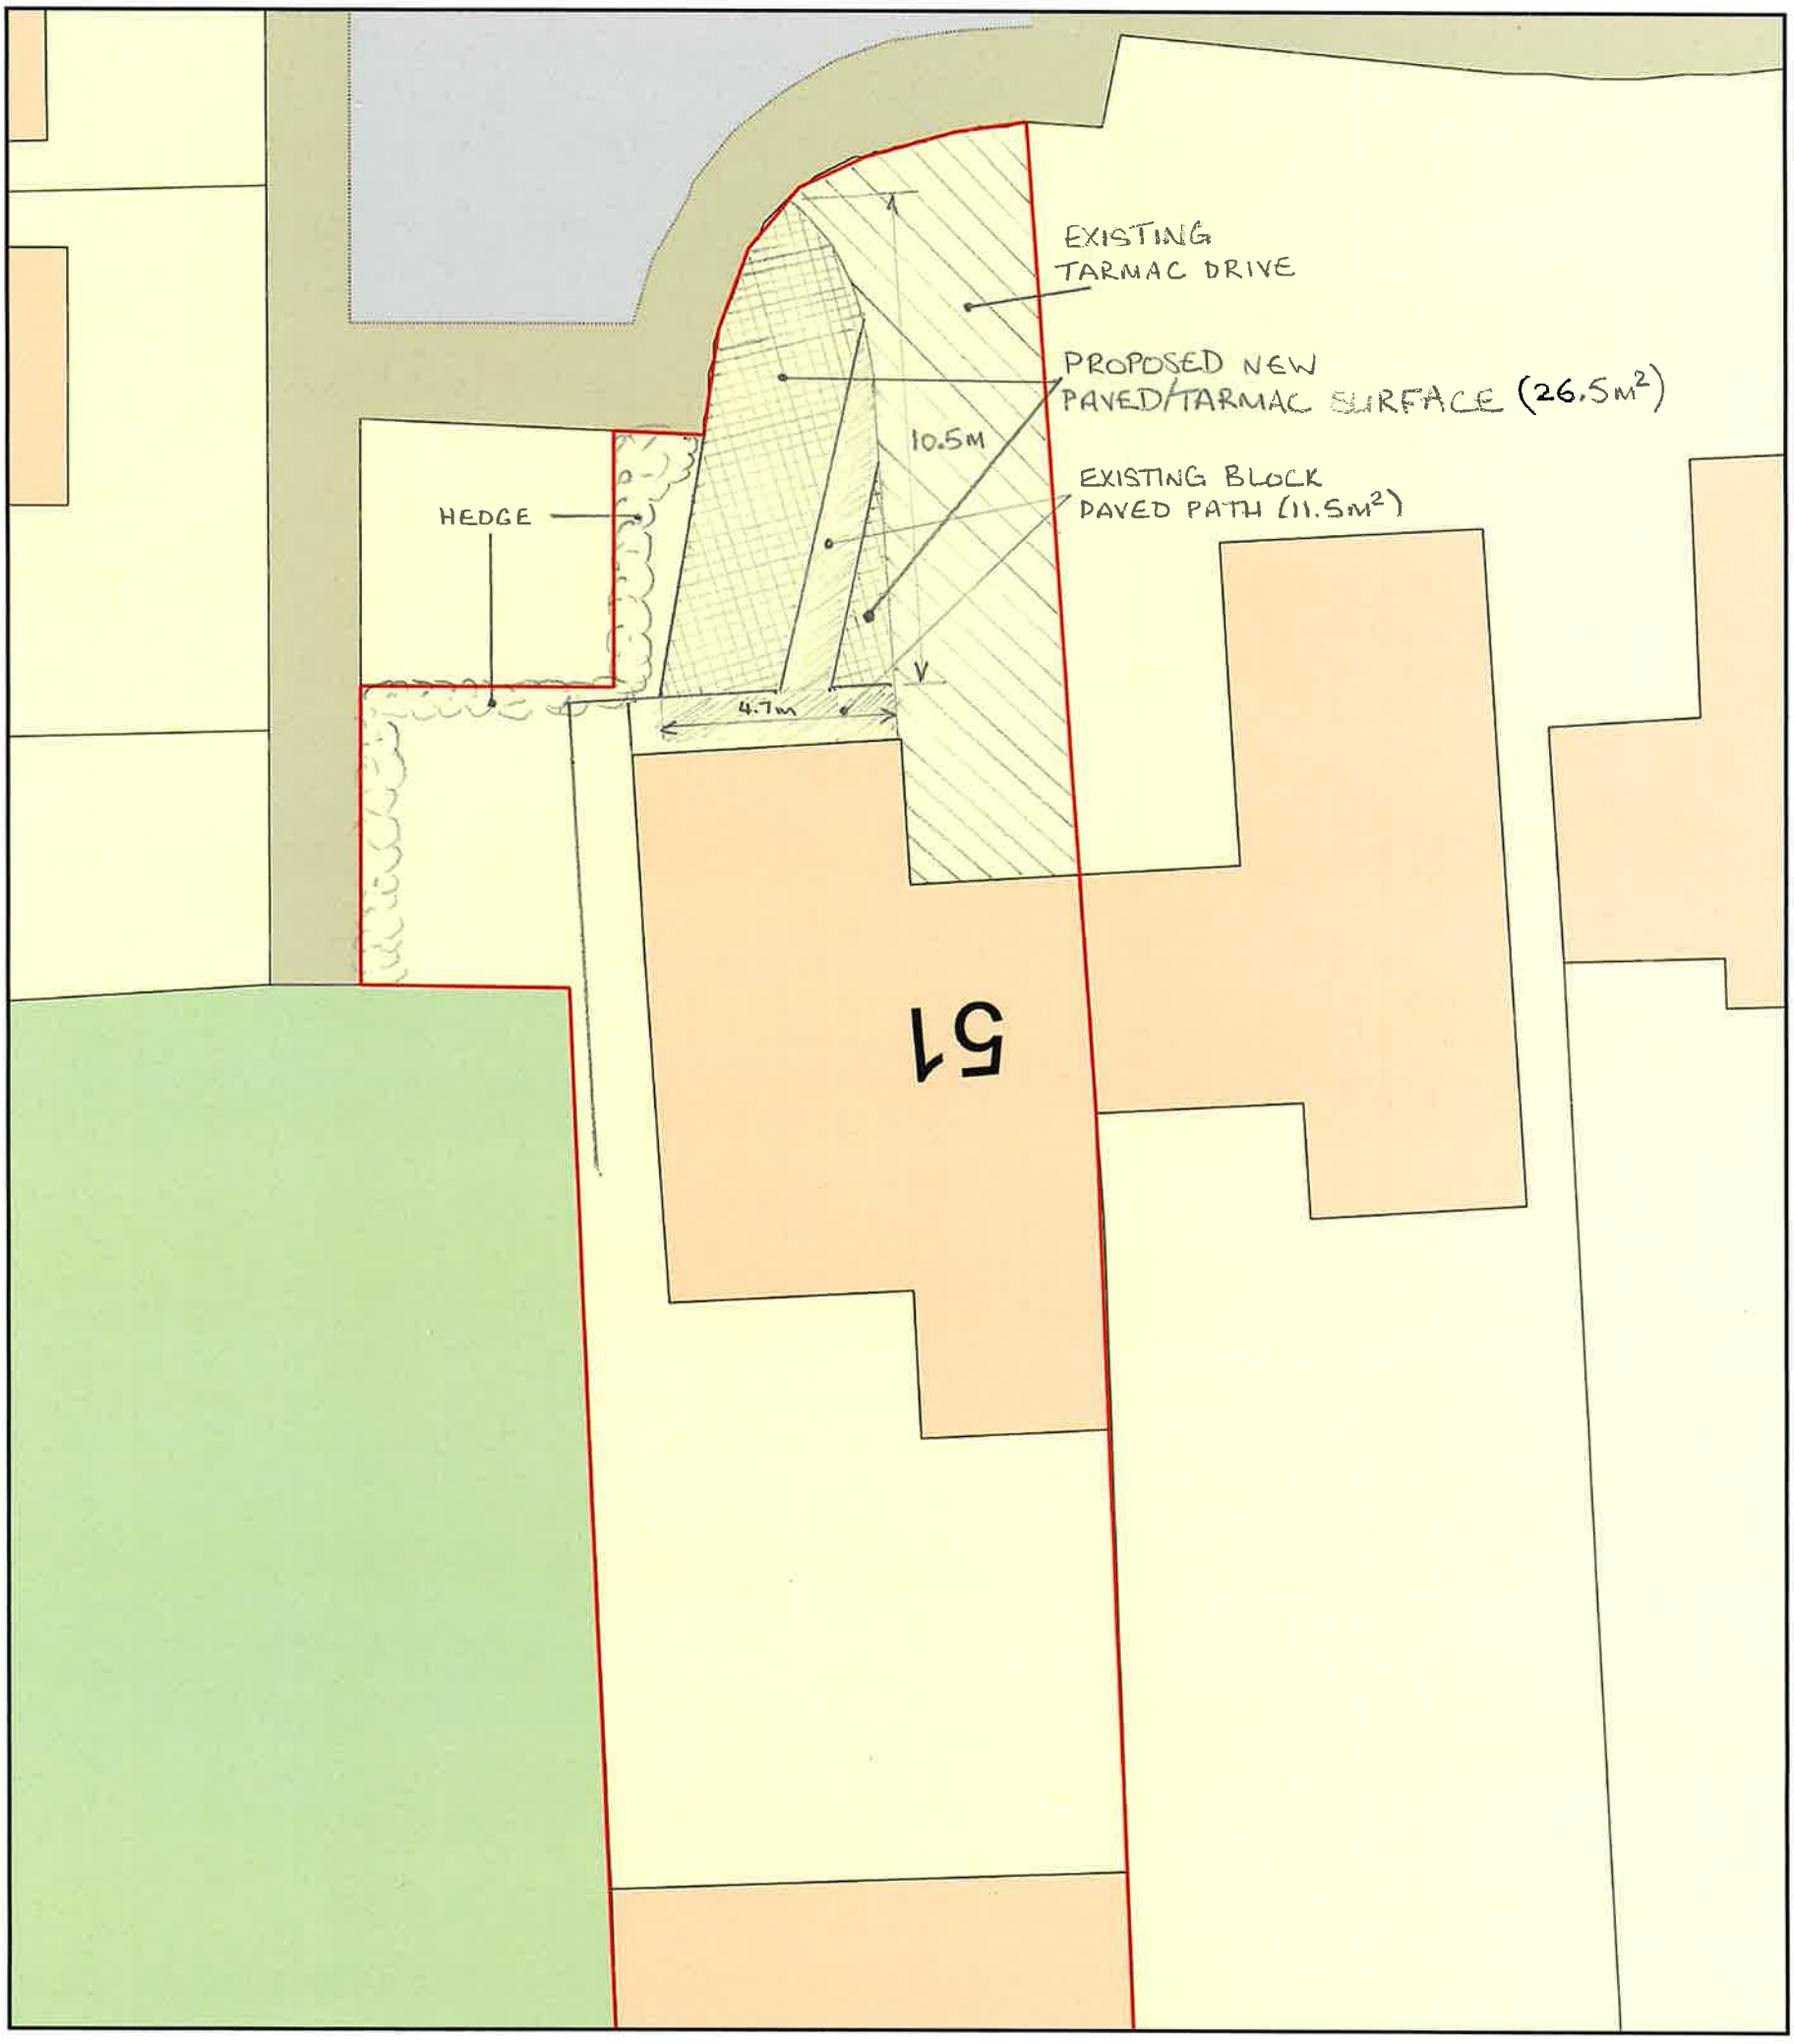

0 10
Metres

N

ReQuestaPlan

Plan Produced for: Mark Range

Date Produced: 22 Sep 2026

Plan Reference Number: TQRQM26265084409708

Scale: 1:200 @ A4

© Crown copyright and database rights 2025 OS 100042766