
# 51 Acorn Avenue

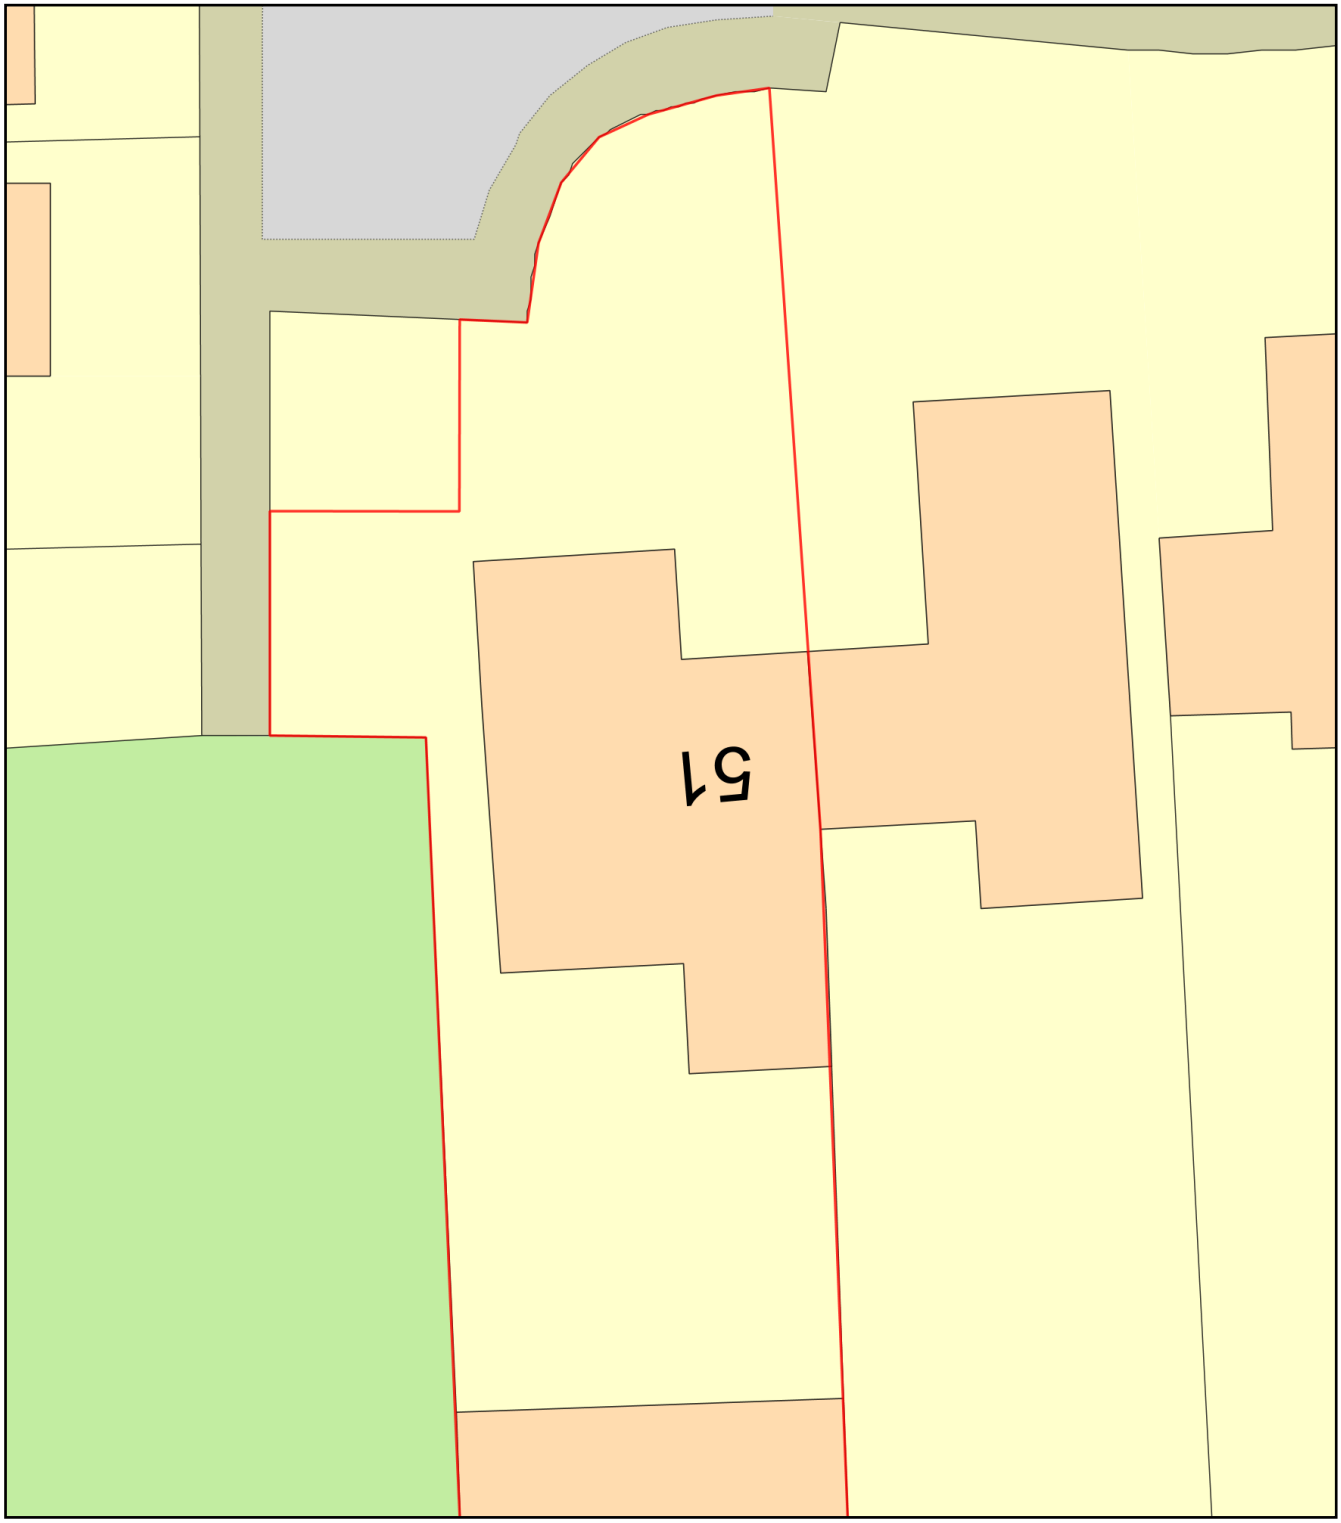


0 10

Metres

N

ReQuestaPlan

| | |
|---|---|
| Plan Produced for: | Mark Range |
| Date Produced: | 22 Sep 2026 |
| Plan Reference Number: | TQRQM26265084409708 |
| Scale: | 1:200 @ A4 |

© Crown copyright and database rights 2025 OS 100042766