
Planning Received
17 APR 2025
Name:
Ref: DC/25/0292

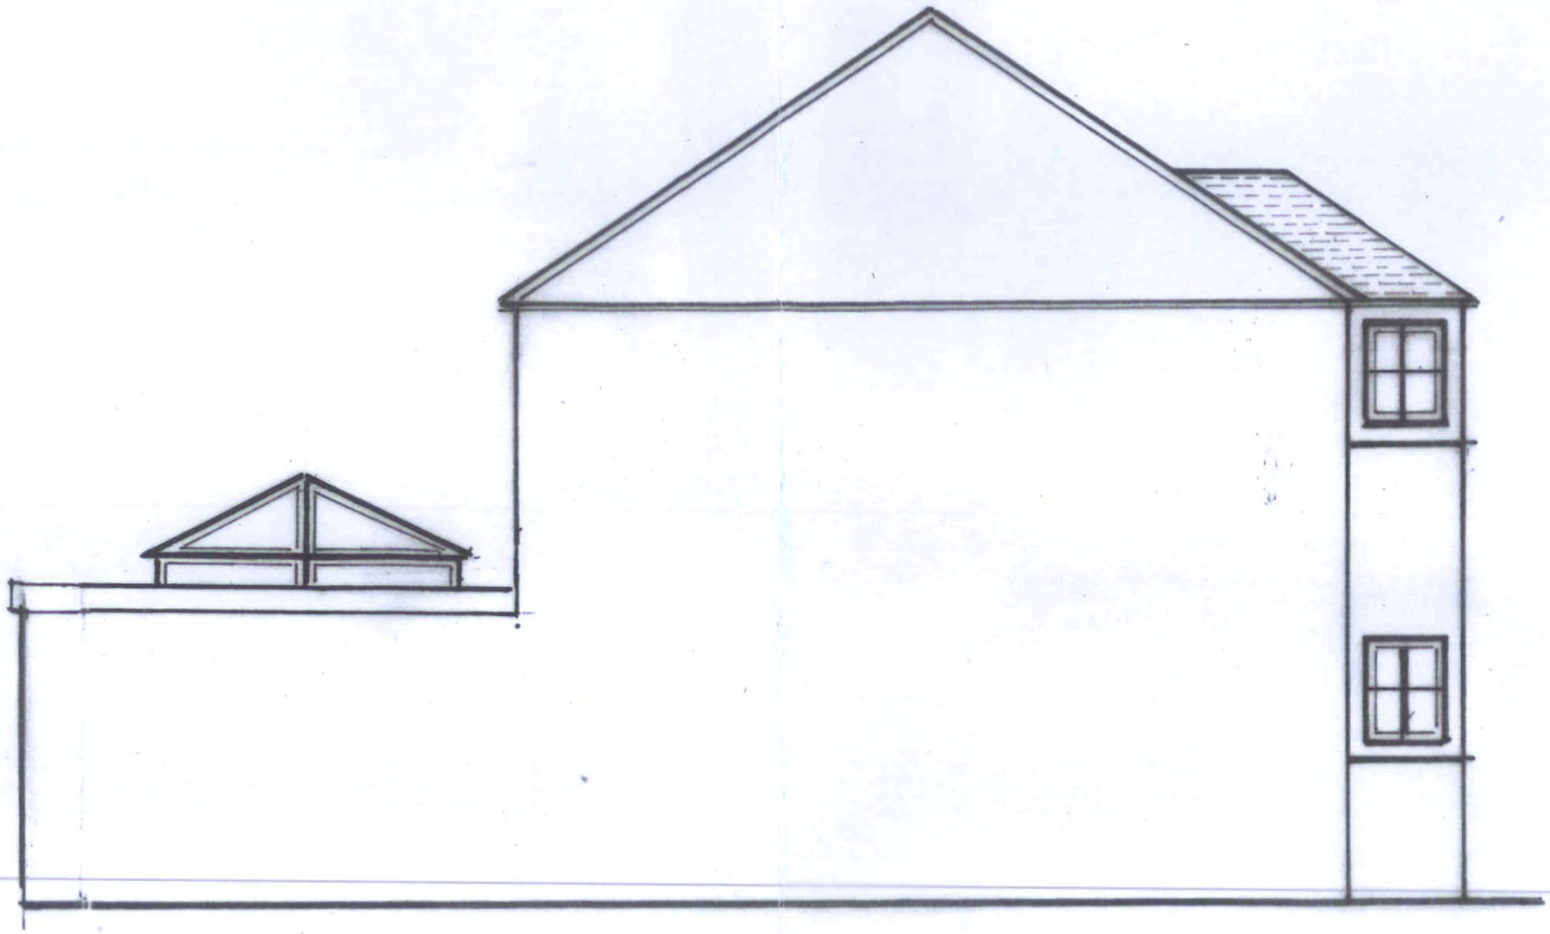

View B B (See Drg 100)

0 1 2 3 A3
m

Proposed Rear Extension To 5 Brickyard Way Kilnwood Vale Faygate Sussex RH12 0AE For Mr & Mrs Constable	Drg N° 106
	Scale 1:50
	Date 14 03 2023
	By R M B