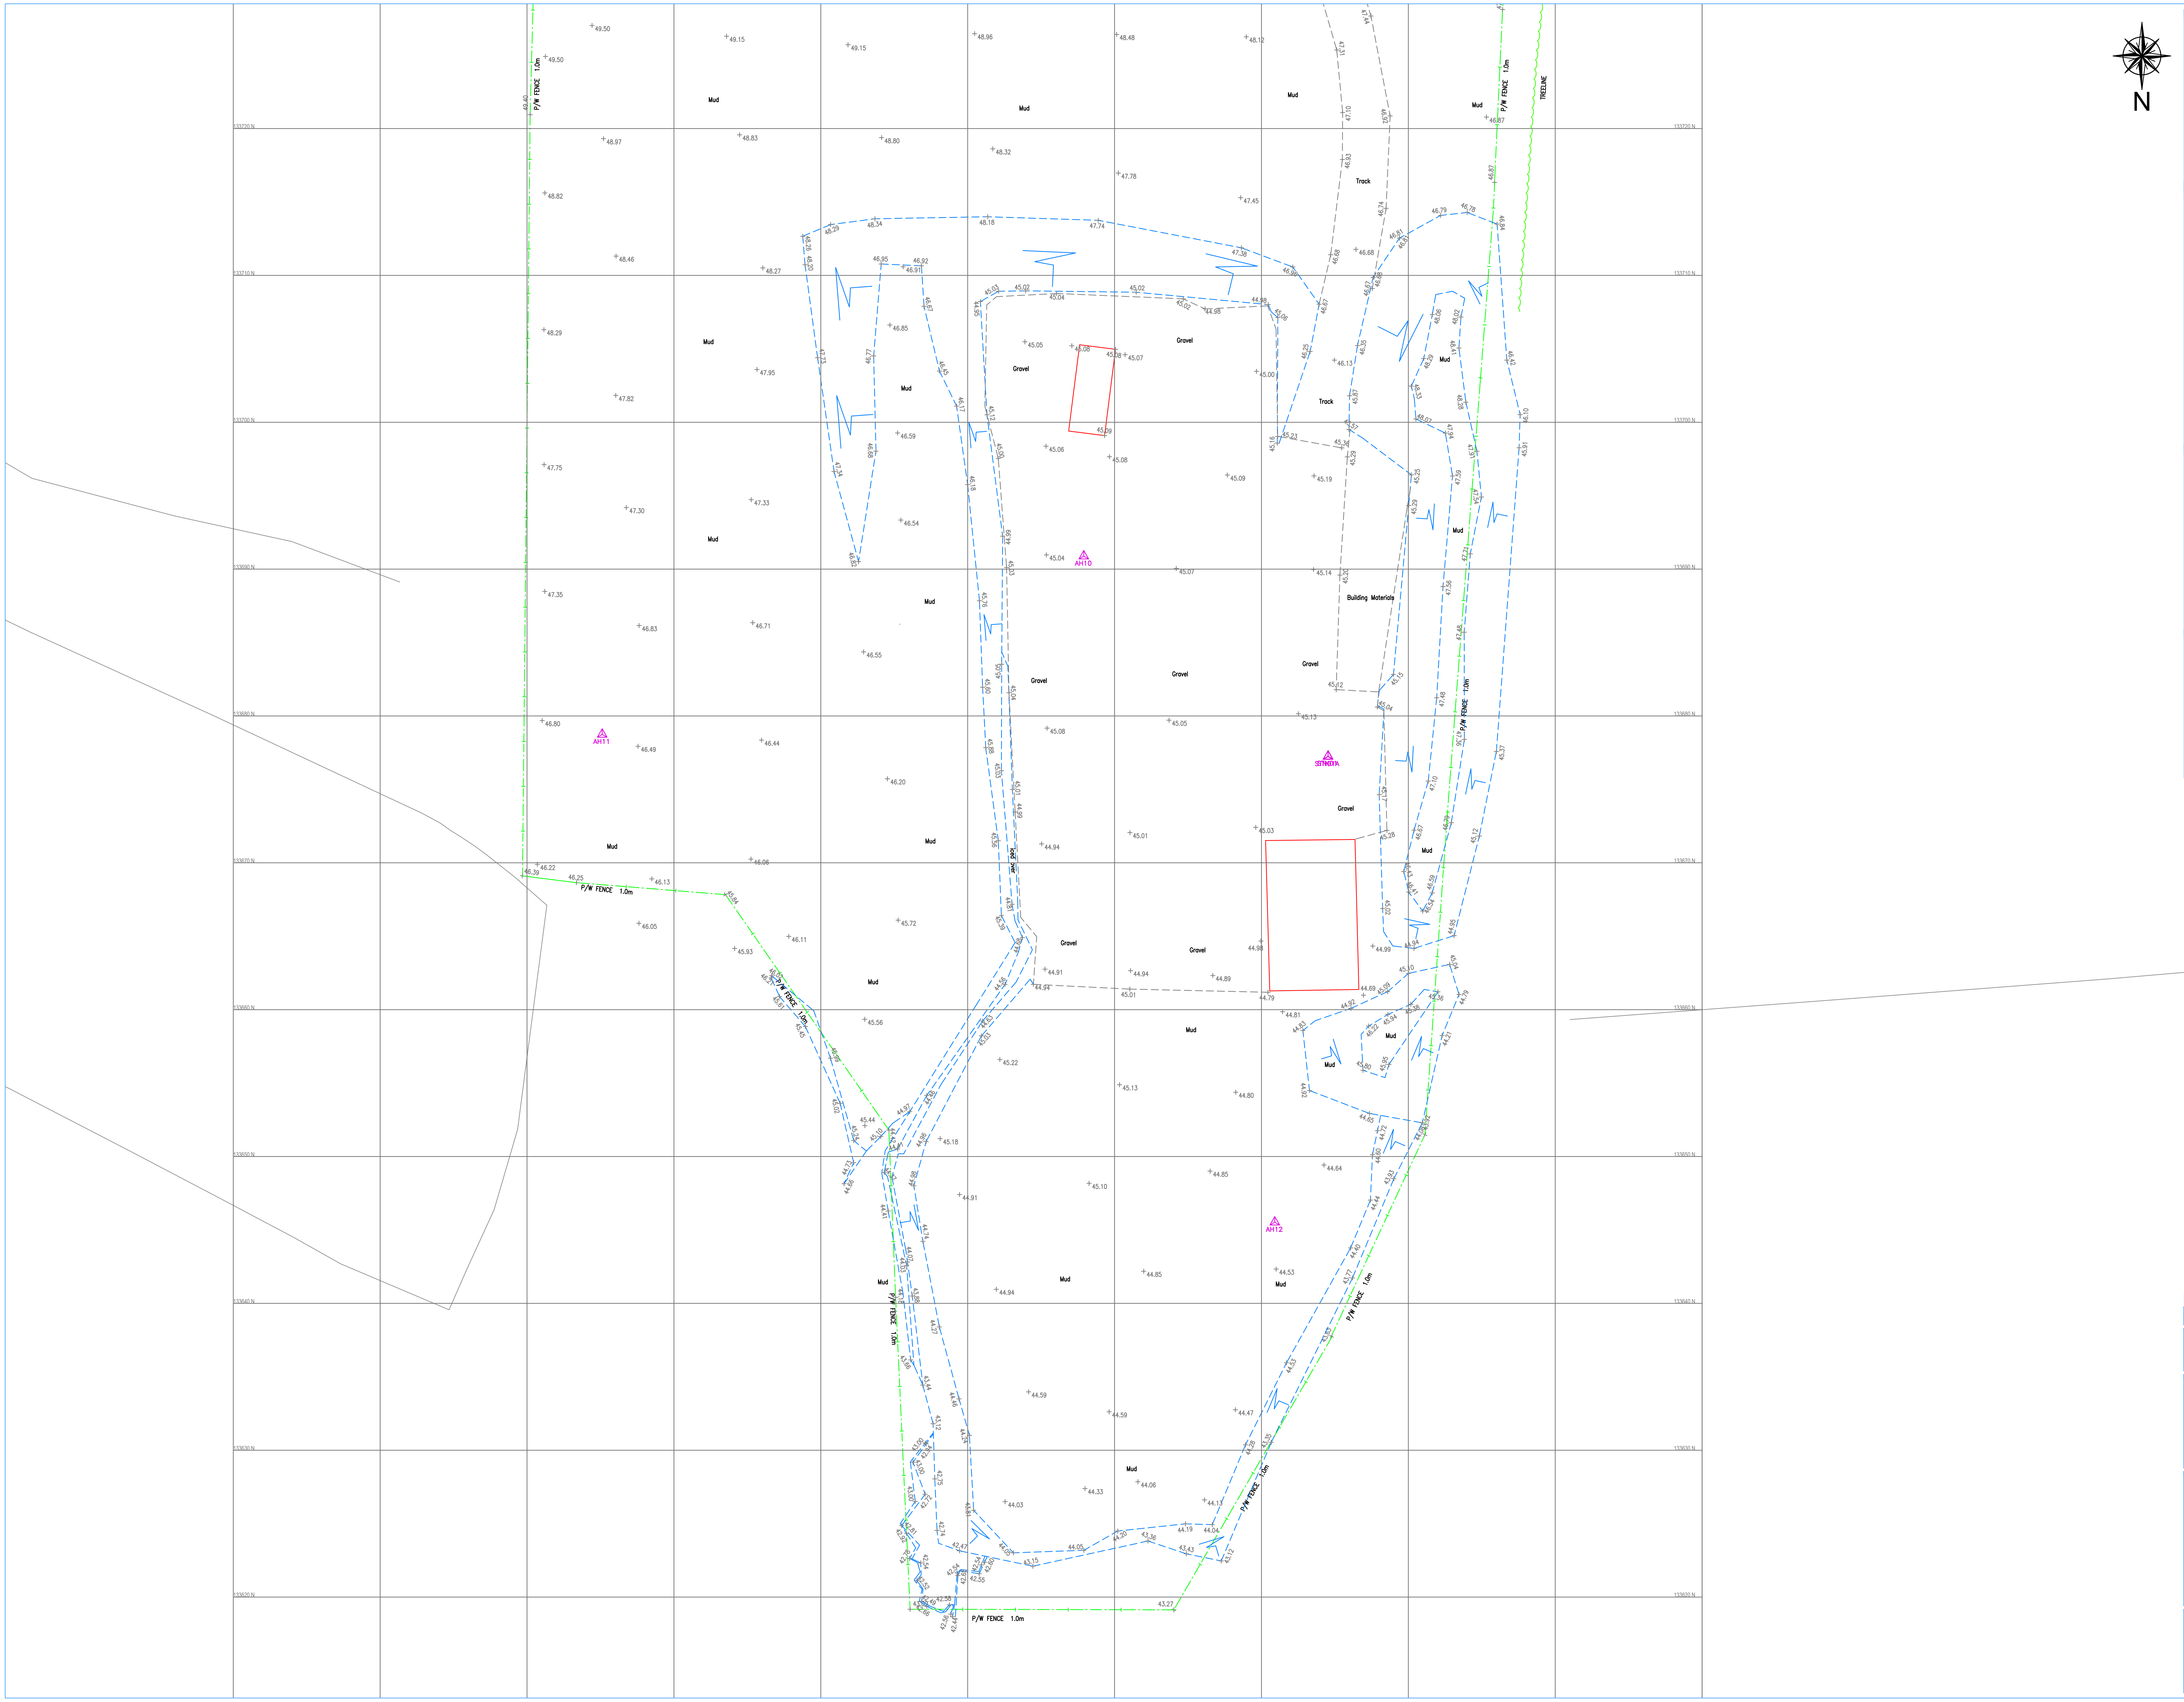

© INTERSECT SURVEYS

NOT TO BE REPRODUCED WITHOUT PERMISSION

DATUM NOTES

THE SURVEY GRID SHOWN ON THIS DRAWING IS POSITIONED ON ORDNANCE SURVEY (OS) NATIONAL GRID, OBTAINED BY MULTIPLE NETWORK RTK GPS OBSERVATIONS.

DRAWING UNITS ARE METRES.

ALL LEVELS ARE IN METRES AND ARE ABOVE ORDNANCE SURVEY NEWLYN DATUM DERIVED BY ACTIVE GPS OBSERVATIONS TAKEN OVER AN EXTENDED PERIOD OF TIME.

ALL QUOTED DIMENSIONS ARE IN METRES.

This drawing has been produced for the purpose of the original commissioning agent.
Intersect Surveys will accept no responsibility for details that are subsequently found to be the consequence of undisclosed facts or that were obscured from view at the time of survey or that have been altered since the survey.
All data remains the property of Intersect Surveys until full payment has been received.

ABBREVIATIONS (Land & Utilities)

AR	ASSUMED ROUTE
AV	AIR VALVE
BB	BELISHA BEACON
BD	BACKDROP
Bdl	BED LEVEL
BH	BOREHOLE
BHch	BASEMENT HATCH COVER
Bin	LITTER / GRIT SALT BIN
BL	BASEMENT LIGHT
Bol	BOLLARD
BP	BOUNDARY POST
BS	BUS STOP
BTIC	BRITISH TELECOM CHAMBER
CatL	CATENARY LEVEL
CATV	CABLE TV COVER
CB	CONTROL BOX
CBlt	CONVEYOR BELT
CC	COAL CHUTE
CGrd	CATTLE GRID
ChL	CHANNEL LEVEL
Chy	CHIMNEY
CI	CAST IRON
CL	COVER LEVEL
CO	CONCRETE
CP	CABLE PIT
CpL	COPING LEVEL
Cpsn	CAPSTAN
Cpst	CAMERA POST
CR	CABLE RISER
CrL	CROWN LEVEL
CulP	CULVERT PIPE
CWM	CABLE WINDING MACHINERY
d	DEPTH
Dia.	DIAMETER
DS	DIRECTION SIGN
EIC	ELECTRIC INSPECTION COVER
EoC	EDGE OF CANOPY
EOR	END OF RECORDS
EOT	END OF TRACE
EP	ELECTRICITY POLE
ER	EARTH ROD
EShwr	EMERGENCY SHOWER
ESP	ELECTRICITY SUPPLY POINT
Esw	ELECTRICAL SWITCH
FB	FOOTBRIDGE
FH	FIRE HYDRANT
FL	FLOOR LEVEL
FS	FLAG STAFF / POLE
G	GULLY
G=	GIRTH
GIP	GAS INLET PIPE
GP	GUIDE POST
GPR	TRACED BY G.P.R
Grl	GRILLE
GV	GAS VALVE
Hgt	HEIGHT
Hrl	HANDRAIL
HV	HIGH VOLTAGE
IC	INSPECTION CHAMBER
IL	INVERT LEVEL
IP	INLET PIPE
JN	JUNCTION
KO	KERB OUTLET
Lby	LIFEBOUY
Lck	LOCK GATE
Ldr	LADDER
LH	LAMP HOLE
LP	LAMP POST
LV	LOW VOLTAGE
MgP	MOORING POST
mH	METERS HIGH
Mhcy	MACHINERY
MH	MANHOLE
Mkr	MARKER POST
MkrE	MARKER POST (ELECTRIC)
MkrG	MARKER POST (GAS)
MkrR	MARKER POST (RAILWAY)
MkrT	MARKER POST (TELECOM)
MkrW	MARKER POST (WATER)
MP	MILE POST
MS	MILE STONE
NL	NOT LOCATED
NP	NAME PLATE
OSA	OUTSIDE SURVEY AREA
OSBM	O.S BENCH MARK
OGP	OVERGROUND PIPE
OHCu	O/H CABLE (UNIDENTIFIED)
OHE	OVERHEAD CABLE (ELECTRIC)
OHG	OVERHEAD GANTRY
OHP	OVERHEAD PIPE
OHT	OVERHEAD CABLE (TELECOM)
OP	OUTLET PIPE
P	POST
Pb	PARK BENCH
PB	POST BOX
PCsg	PEDESTRIAN CROSSING
PE	POLYETHALINE
PF	PITCH FIBER
Pl	PILE
Pir	MOVEMENT DETECTOR
Pmd	PLANT MOTOR DRIVE
PP	PETROL / DIESEL PUMP
PR	PIPE RISER
Psk	PENSTOCK
PU	PUMP
PV	PIPE (VERTICAL)
PVC	POLYVINYL CHLORIDE
Pyl	PYLON
Pz	PIEZOMETER
RE	RODDING EYE
RG	RAIN GAUGE
RMP	RESERVOIR MONITORING PNT
RP	REFLECTOR POST
RS	ROAD SIGN
RSP	RAILWAY SIGNAL POST
RWP	RAIN WATER PIPE
S	SPREAD
SA	SURVEY ABANDONED
SB	SIGN BOARD
Shlt	SHELTER (BUS / TRAM)
SI	SPUN IRON
SL	SOFFIT LEVEL
SltL	SILT LEVEL (TOP)
SMP	SETTLEMENT MONITORING PNT
SiL	SIGNAL LOST
SP	SIGN POST
SPil	SHEET PILING
Spr	SPRING
SPt	SAMPLING POINT
ST	STOP TAP
Sti	STILE
Stl	STRUCTURE TOP LEVEL
Stp	STUMP (TREE)
StP	STAND PIPE
StPo	STAY POST
StW	STAY WIRE
SV	STOP VALVE
SVP	SOIL VENT PIPE
TBM	TEMPORARY BENCH MARK
TCB	TELEPHONE CALL BOX
TEL	TELECOM CHAMBER COVER
TFR	TAKEN FROM RECORDS
Thl	THRESHOLD LEVEL
TL	TRAFFIC LIGHT
TP	TELEGRAPH POLE
Tpt	TRIAL PIT
Tr	TROUGH
UTF	UNABLE TO FIND
UTGA	UNABLE TO GAIN ACCESS
UTL	UNABLE TO LIFT
UTR	UNABLE TO ROD
UTS	UNABLE TO SURVEY
UTT	UNABLE TO TRACE
VC	VITREOUS CLAY
VP	VENT PIPE
VR	VAPOUR RECOVERY
VS	VENTILATION SHAFT
VW	VALVE / SLUICE WHEEL
WB	WEIGHBRIDGE
WL	WATER LEVEL
WM	WATER METER
WO	WASH OUT VALVE
Wr	WEIR
WrL	WEIR LEVEL
WrPl	WEIR PLATE (TOP)
WWP	WASTE WATER PIPE

FENCE TYPES:

AMF	ARMCO
BWF	BARBED WIRE
CBF	CLOSE BOARDED
CIF	CORRUGATED IRON
CLF	CHAIN LINK
CPF	CHESTNUT PALING
IRF	IRON RAILING
IWF	INTERWOVEN
PCF	POST & CHAIN
PIF	POST & IRON RAIL
PRF	POST & RAIL
PWF	POST & WIRE
SPF	STEEL PALLISADE
WMF	WIRE MESH

ABBREVIATIONS

AB	Air Brick
BO	Bollard or Bottom Heights
BB	Belisha Beacon
BD	Back Drop
BH	Borehole or Beam Height
BL	Bed Level
BP	Brick Paviors
BRW	Brick Retaining Wall
BS	Bus Stop
BT	British Telecom
BTCB	BT Control Box
BW	Brick Wall
BWF	Barbed Wire Fence
C	Window Cill Height
CB	Control Box
CBF	Close Boarded Fence
CBW	Concrete Block Wall
CCB	Cable TV Control Box
CIF	Corrugated Iron Fence
CL	Cover Level
CLF	Chain Link Fence
CLSF	Chain Link Security Fence
CPF	Concrete Panel Fence
CPS	Concrete Paving Slabs
CR	Arch Crown Height
CRW	Concrete Retaining Wall
CSU	Ceiling Slopes Up
CTV	Cable Television
CW	Concrete Wall
D	Diameter or Doors
DH	Duct Height
DP	Down Pipe
ECB	Electricity Control Box
ELEC	Electricity
EP	Electricity Pole
FB	Flower Bed
FH	Fire Hydrant
FL	Floor Level
GU	Gully
GV	Gas Valve
H	Height in Metres
H	Window Head Height
HT	Height
IC	Inspection Cover
IL	Invert Level
IRF	Iron Railing Fence
IWF	Interwoven Fence
KO	Kerb Outlet
L	Light
LP	Lamp Post
MH	Manhole
MKR	Marker
OV	Over Flow Pipe
O/H	Overhead
P	Post
PALF	Palisade Fence
PF	Picket Fence
PIT	Trial Pit
PL	Pavement Light
PM	Parking Meter
PRF	Post & Rail Fence
PWF	Post & Wire Fence
R	Render
RAD	Radiator
RE	Rodding Eye
RG	Rough Ground
RS	Road Sign
RSJ	Rolled Steel Joist
RWP	Rain Water Pipe
S	Spread or Stone
SC	Stop Cock
SL	Soffit Level or Skylight
SP	Arch Springer Height
SPS	Stone Paving Slabs
SW	Stone Wall
TCSU	Traffic Control
T	Top Heights
TL	Traffic Light
TP	Telephone Pole
UTL	Unable To Lift
UTT	Unable To Trace
V	Vent
VP	Vent Pipe
W	Window
WL	Water Level
WM	Water Meter
WMF	Wire Mesh Fence
WPF	Wooden Panel Fence
WV	Water Valve
Ø	Diameter

KEY

Top
Bottom
BANKS

OVERHEAD CABLES

EDGE OF VEGETATION

GATE

SURVEY STATION

O.S BENCH MARK

Revision	Description	Date

Drawing Status:
INFORMATION

INTERSECT SURVEYS
T: 0208 399 3851 M: 07535 236 812
www.intersectsurveys.co.uk

Client:
BILLINGSHURST BUILDERS

Project:
ROWHOOK

Title:
TOPOGRAPHICAL SURVEY

Drawn A.J.O.
Surveyed: A.S.
Date OCT 25
Cad File: 001
Scale 1:200@A1
Drawing Number 146102-002
Revision A