

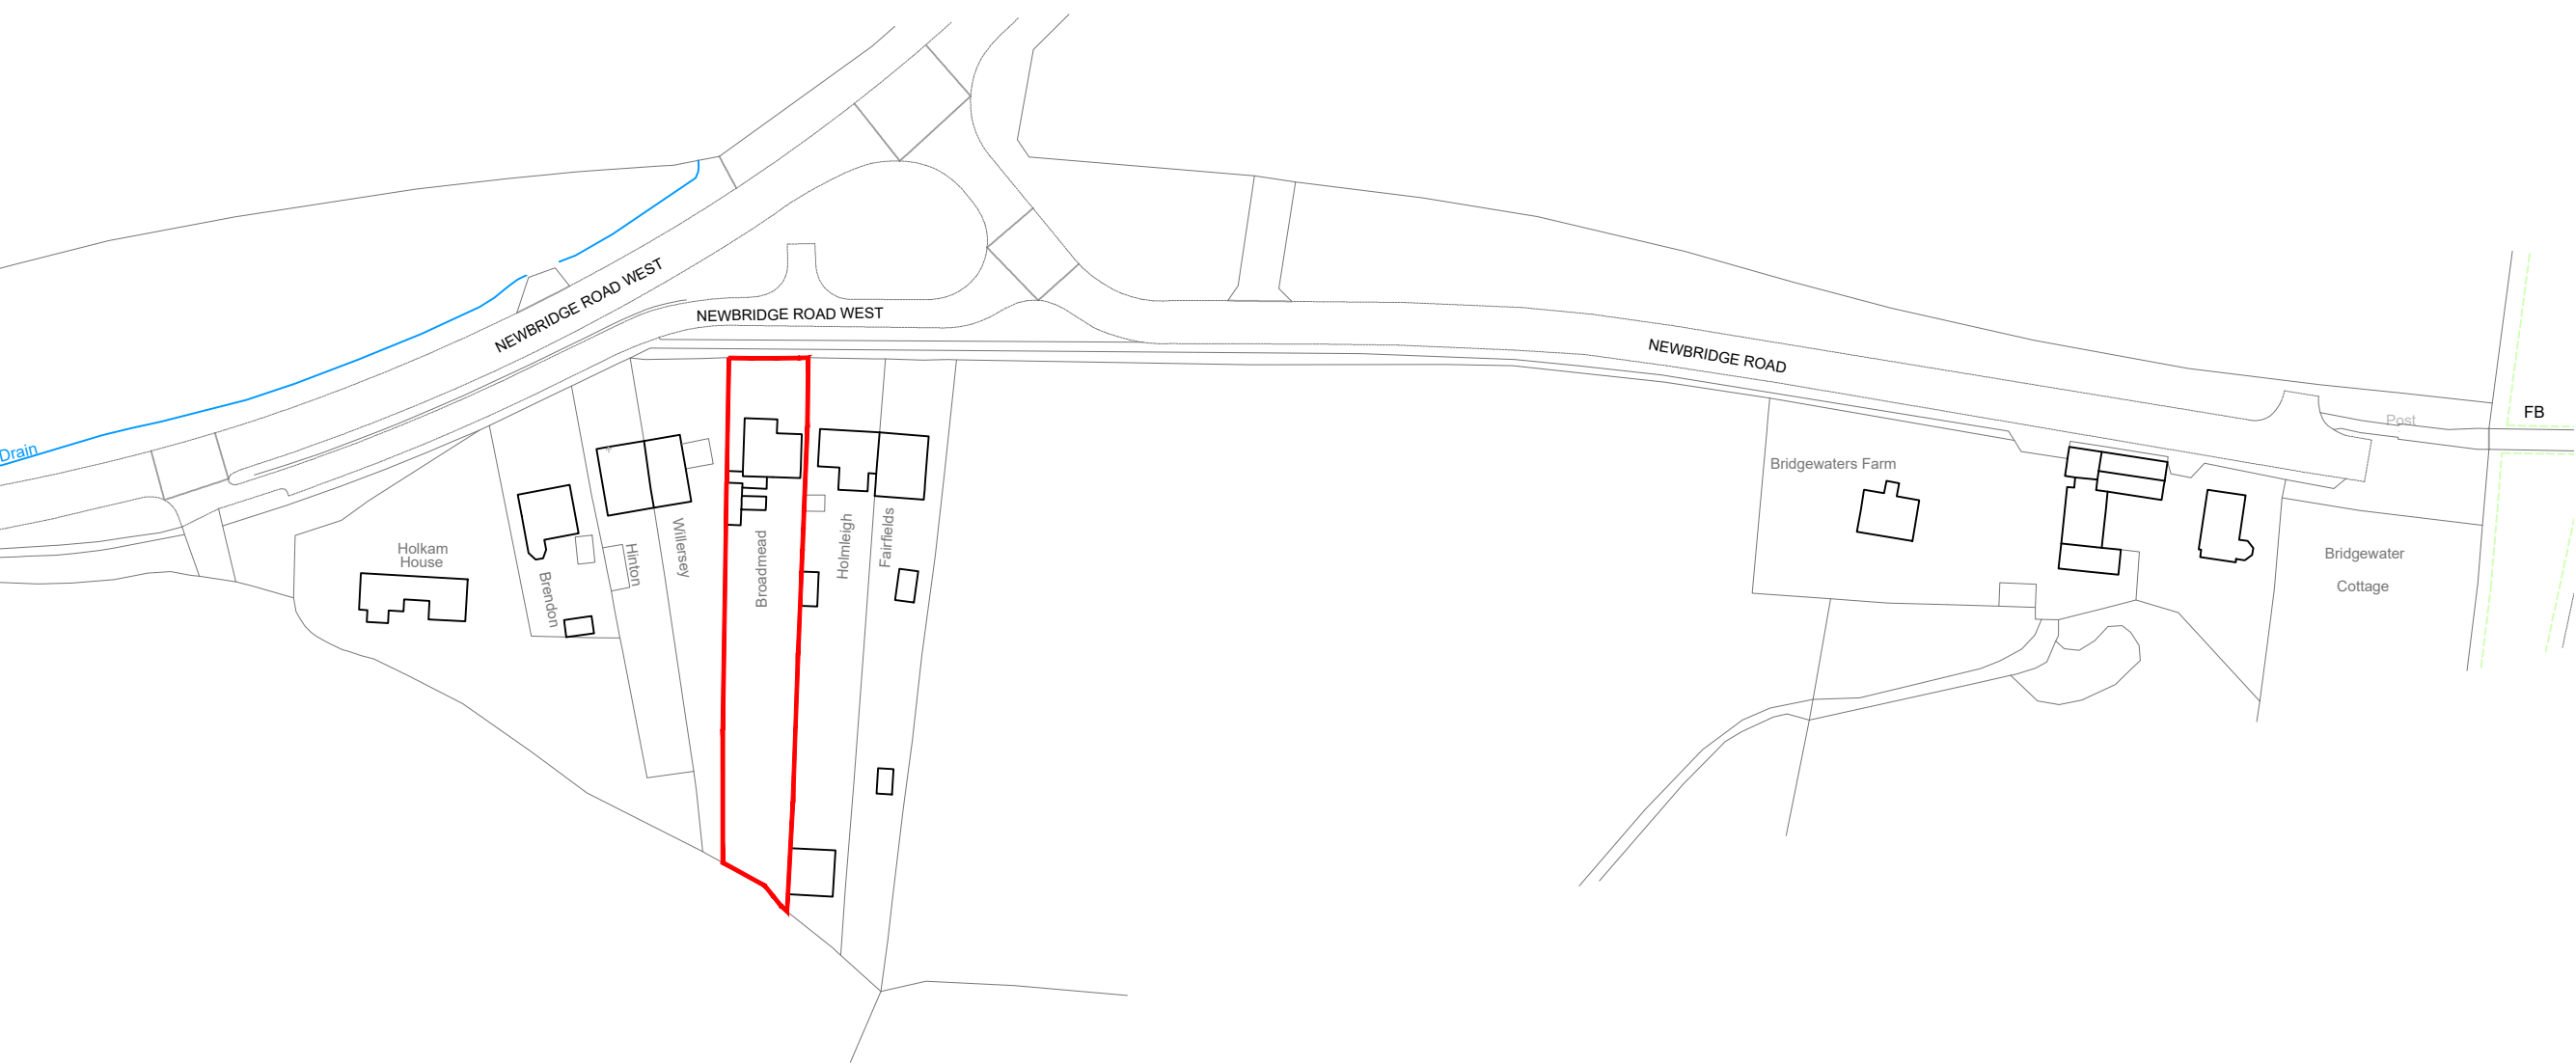
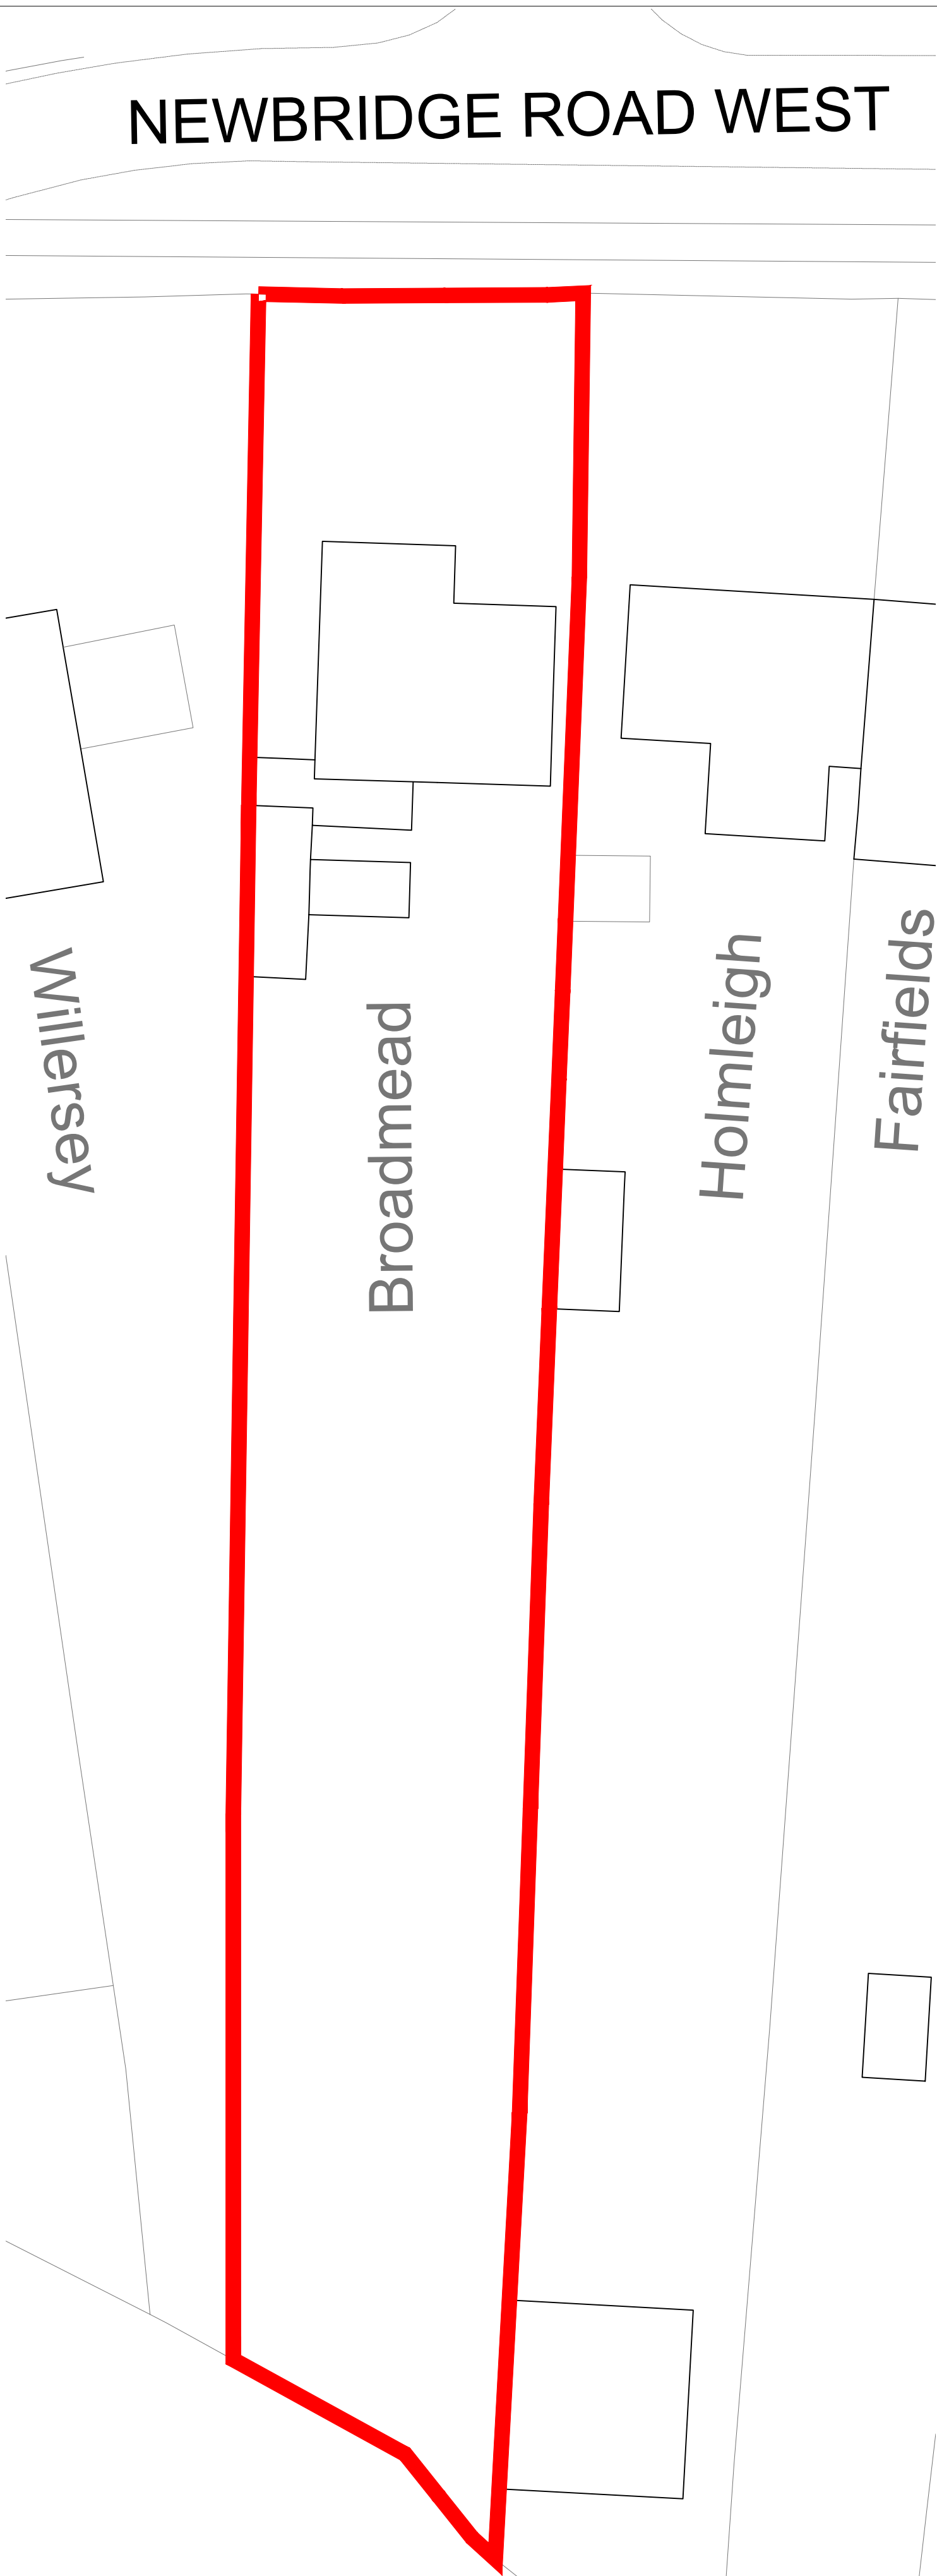


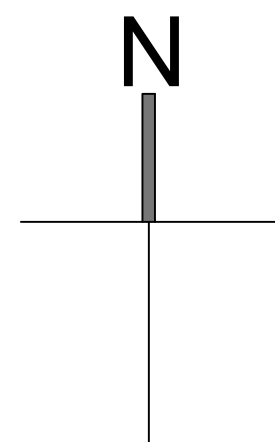


Mapping contents © Crown copyright and database rights 2026 Ordnance Survey 100035207

SITE LOCATION PLAN
1:1250

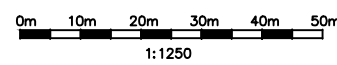

BLOCK PLAN
1:200

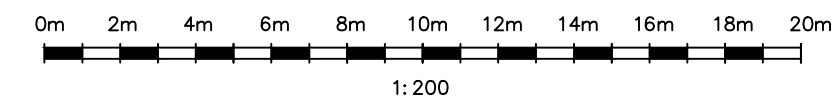

NOTES

- DO NOT SCALE OFF THIS DRAWING EXCEPT FOR PLANNING PURPOSES
- CHBHK ALL DIMENSIONS ON SITE BEFORE ANY WORK IS COMMENCED
- ALL GOODS MATERIALS AND WORKMANSHIP MUST CONFORM WITH CURRENT BUILDING REGULATIONS, BRITISH STANDARDS AND CODES OF PRACTICE
- COPYRIGHT OF THIS DRAWING IS RETAINED BY THE ARCHITBHT AND IT MUST NOT BE REPRODUCED WITHOUT WRITTEN CONSENT

REV	DATE	BY	AMENDMENT
folkes architects The Old Forge 6 Church Street Storrington West Sussex RH20 4LA 1 01903 89829 info@folkesarchitects.co.uk			
CLIENT Mr & Mrs R Fanthorpe			
JOB TITLE Broadmead Newbridge Road West Billingshurst West Sussex RH14 9LS			
DRAWING TITLE Site Location and Block Plans			
PROJBHT STAGE Planning			
DRAWING STATUS Planning NOT FOR CONSTRUCTION USE UNLESS STATED AS 'CONSTRUCTION'			
DATE Feb 2026	SCALE stated@A1	DRAWN BY GW CHBHKED BY BH	
JOB NO. 26005	DRAWING NO. 1.00	REVISION -	