
SURVEY STATIONS			
Name	Easting	Northing	Height
3STN	507665.193	125701.851	24.017
10STN	507695.706	125704.031	24.523
11STN	507671.888	125704.335	24.268

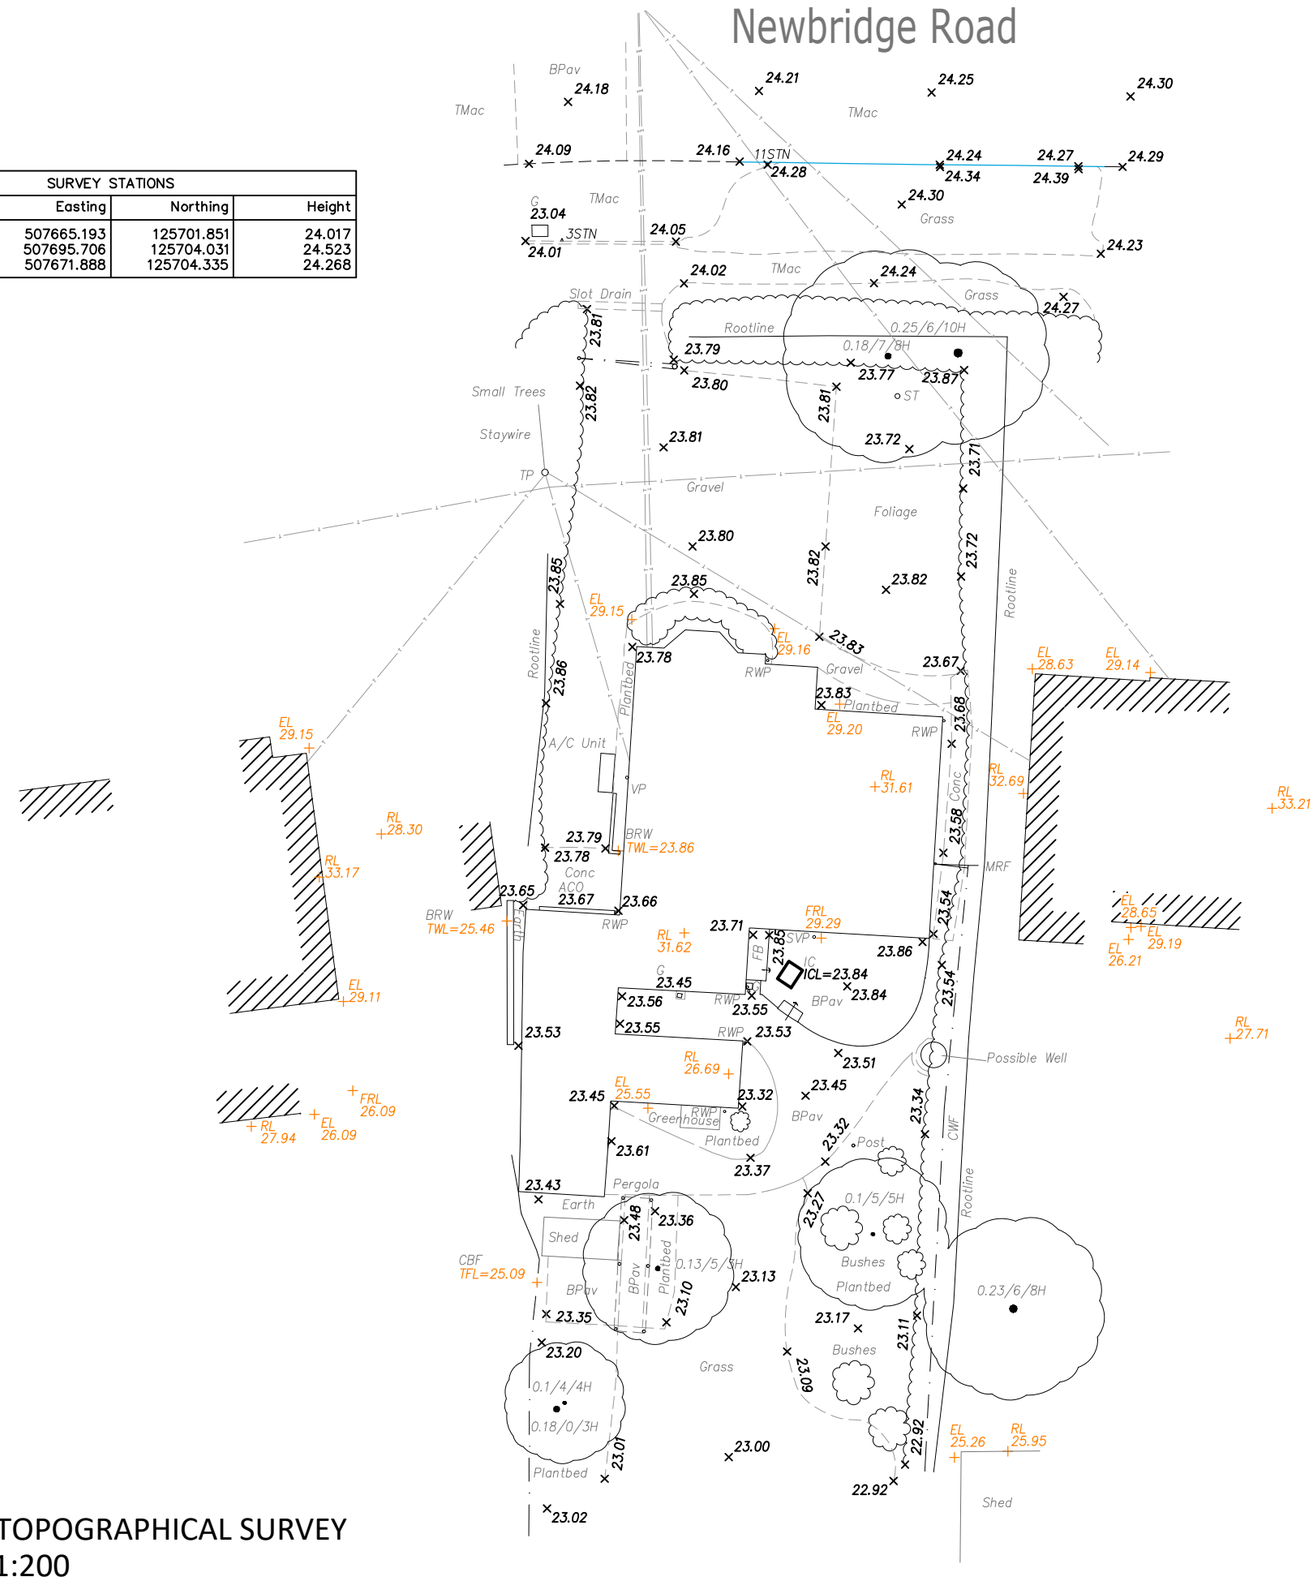

TOPOGRAPHICAL SURVEY
1:200

0m 2m 4m 6m 8m 10m 12m 14m 16m 18m 20m

1: 200

10STN

Topo Key

STREET FURNITURE		LEVELS & DEPTHS		INSPBHTION CHAMBERS	
BB	Belisha Beacon	A	Approximate	AC	Access Cover
BL	Basement Light	BD	Back Drop Depth	BH	Borehole
Bin	Litter Bin	BDL	Back Drop Level	CDC	Concrete Drainage Channel
BO	Bollard	CD	Chamber Depth	EIC	EIBHtric InspBHtion Cover
BS	BusStop	DHL	Door Head Level	ER	Earth Rod
CPO	Concrete Post	DSL	Door Sill Level	FH	Fire Hydrant
BH	EIBHtric Cupboard	DPC	Damp Proof Course	FWIC	Foul Water InspBHtion Cover
EP	EIBHtric Pole	EL	Eaves Level	GIC	Gas InspBHtion Cover
FB	FlowerBed	FFL	Finished Floor Level	GM	Gas Meter
FHM	Fire Hydrant Marker	FRL	Flat Roof Level	GV	Gas Valve
FL	Flood Light	ICL	Cover Level	G	Gully
FP	Flag Pole	ID	Invert Depth	IC	InspBHtion Cover
FPO	Fence Post	IL	Invert Level	KI	Kerb Inlet
JB	Junction Box	OD	Outlet Depth	LHP	London Hydraulic Power
GB	GritBox	OL	Outlet Level	MDC	Metal Drainage Channel
GMK	Gas MarkerPost	PWL	Parapet Wall Level	MW	Monitoring Well
GPO	GatePost	RL	Ridge Level	NFI	No Further Information
IBO	Illuminating Bollard	SD	Sump Depth	RE	Rodding Eye
LH	Lamp Hole	SFD	Soffit Depth	SDIC	Service Duct InspBHtion Cover
LP	Lamp Post	SFL	Soffit Level	SV	Stop Valve
LPO	Lockable Post	SIL	Silt Level	SWCP	Storm Water Catch Pit
MK	Marker	SL	Sump Level	SWIC	Storm Water InspBHtion Cover
MPO	Metal Post	SSL	Structural Slab Level	TCIC	Traffic Control InspBHtion Cover
NP	Name Plate	TFL	Top of Fence Level	TIC	TelBHnom InspBHtion Cover
PB	Post Box	THL	Threshold Level	UIC	Unidentified InspBHtional Cover
PM	Parking Meter	TTL	Top of Tree Level	UTN	Unable to Raise
RPO	RedBHtionPost	TWL	Top of Wall Level	WIC	Water InspBHtion Cover
RS	Road Sign	USL	Underside Level	WM	Water Meter
SI	Sign	WL	Water Level	WWO	Water Wash Out
STN	Survey Station	WHL	Window Head Level	WSV	Water Stop Valve
Tap	WaterTap	WSL	Window Sill Level		
TCB	Telephone Call Box				
TL	Traffic Light	FENCES & WALLS		SURFACES	
TLCB	Traffic Light Control Box	BW	Block Wall	BPav	Brick Paving
TP	Telegraph Post	BRP	Brick Pier	Conc	Concrete
TPO	Timber Post	BRTW	Brick Retaining Wall	CPav	Crazy Paving
		BRW	Brick Wall	CPS	Concrete Paving Slabs
		BWF	Barbed Wire Fence	FB	FlowerBHrub Border
PIPES & CABLES		CBF	Close Board Fence	KFC	Kidney Flint Cobbles
DBC	DirtBHty BuriedCable	CIF	Corrugated IronFence	SPS	Stone Paving Slabs
DP	Down Pipe	CLF	Chain Link Fence	T	Tiles
FWP	Foul Water Pipe	CPF	Chestnut Paling Fence	Tmac	Tarmac
GP	Gas Pipe	CRW	Concrete RetainingWall	TPav	Tactile Paving
RWP	Rain Water Pipe	CW	Concrete Wall	TS	Trench Scar
SP	Stand Pipe	CWF	Chicken Wire Fence		
SVP	Soil Vent Pipe	DI	Dilapidated		
UTT	Unable to Trace	HR	Handrail	MEASUREMENTS	
VP	Vent Pipe	IWF	InterwovenFence	d	Depth(m)
WP	Waste Pipe	LF	Lattice Fence	Ø	Diameter (mm)
		MF	Miscellaneous Fence	Ext.Ø	External Diameter (mm)
		MRF	Metal Railing Fence	H	ObjBHt Height (m)
		OBF	Open Board Fence		
		PCF	Post & Chain Fence		
		PNF	Panel Fence		
		PRF	Post & Rail Fence		
		PWF	Post & Wire Fence		
		RTW	Retaining Wall		
		STW	Stone Wall		
		SRTW	Stone Retaining Wall		
		WMF	Wire Mesh Fence		

Symbology

Single Gate
Double Gate
Banking
Step Up
Ø
Diameter shown in mm
Survey Station

Linetypes

TelBHnom Overhead
Power Overhead
Foul Water
Surface Water
Combined Water
Unknown Services
Change of Surface
Drop Kerb
Fence
Wall
Kerb
Building Face
Overhead Feature
Trench Scar
Tree Canopy
Bushes/Foliage/Overgrowth
Tree Canopy Extents

N

NOTES

DO NOT SCALE OFF THIS DRAWING, EXCEPT FOR PLANNING PURPOSES
CHBHK ALL DIMENSIONS ON SITE BEFORE ANY WORK IS COMMENCED
ALL GOODS MATERIALS AND WORKMANSHIP MUST CONFORM WITH CURRENT BUILDING REGULATIONS, BRITISH STANDARDS AND CODES OF PRACTICE
COPYRIGHT OF THIS DRAWING IS RETAINED BY THE ARCHITBHT AND IT MUST NOT BE REPRODUCED WITHOUT WRITTEN CONSENT

SURVEY GRID:
All information is to Ordnance Survey National Grid, computed using Leica Smartnet RTK Network

SURVEY DATUM:
All Levels relate to Ordnance Survey Datum.

NOTES:

- Surveyed boundaries may not be legal boundaries.
- Dimensions should not be scaled. All information contained in the drawing should be chBHked and verified on site prior to any fabrication/construction.
- All utilities have been identified to the best of the surveyors knowledge but cannot be guaranteed. Due to non entry of inspBHtion chambers all pipe sizes should be chBHked and verified before any works commence.
- Services such as InspBHtion Chambers and Water Meters etc may be obscured by parked cars or debris.

Trees

Tree canopies an heights shown as indicative only. Tree spBHies identified to the best of the Surveyors knowledge. If tree spBHies are important than the services of an Arborist should be employed. Individual tree canopies are shown in a separate layer, called TREES which is turned off for presentation purposes.

Tree Notation: Trunk/Canopy/Height

REV	DATE	BY	AMENDMENT

folkes architects
The Old Forge
6 Church Street
Storrington
West Sussex
RH20 4LA
t. 01903 868629
info@folkesarchitBHts.co.uk

CLIENT
Mr & Mrs R Fanthorpe

JOB TITLE
Broadmead
Newbridge Road West
Billingshurst
West Sussex
RH14 9LS

DRAWING TITLE
Topographical Survey

DRAWING STATUS
Planning
NOT FOR CONSTRUCTION USE UNLESS STATED AS 'CONSTRUCTION'

DATE	SCALE	DRAWN BY	CHBHKED BY
Feb 2026	1:200@A3	GW	BH

JOB NO.	DRAWING NO.	REVISION
26005	1.01	-