




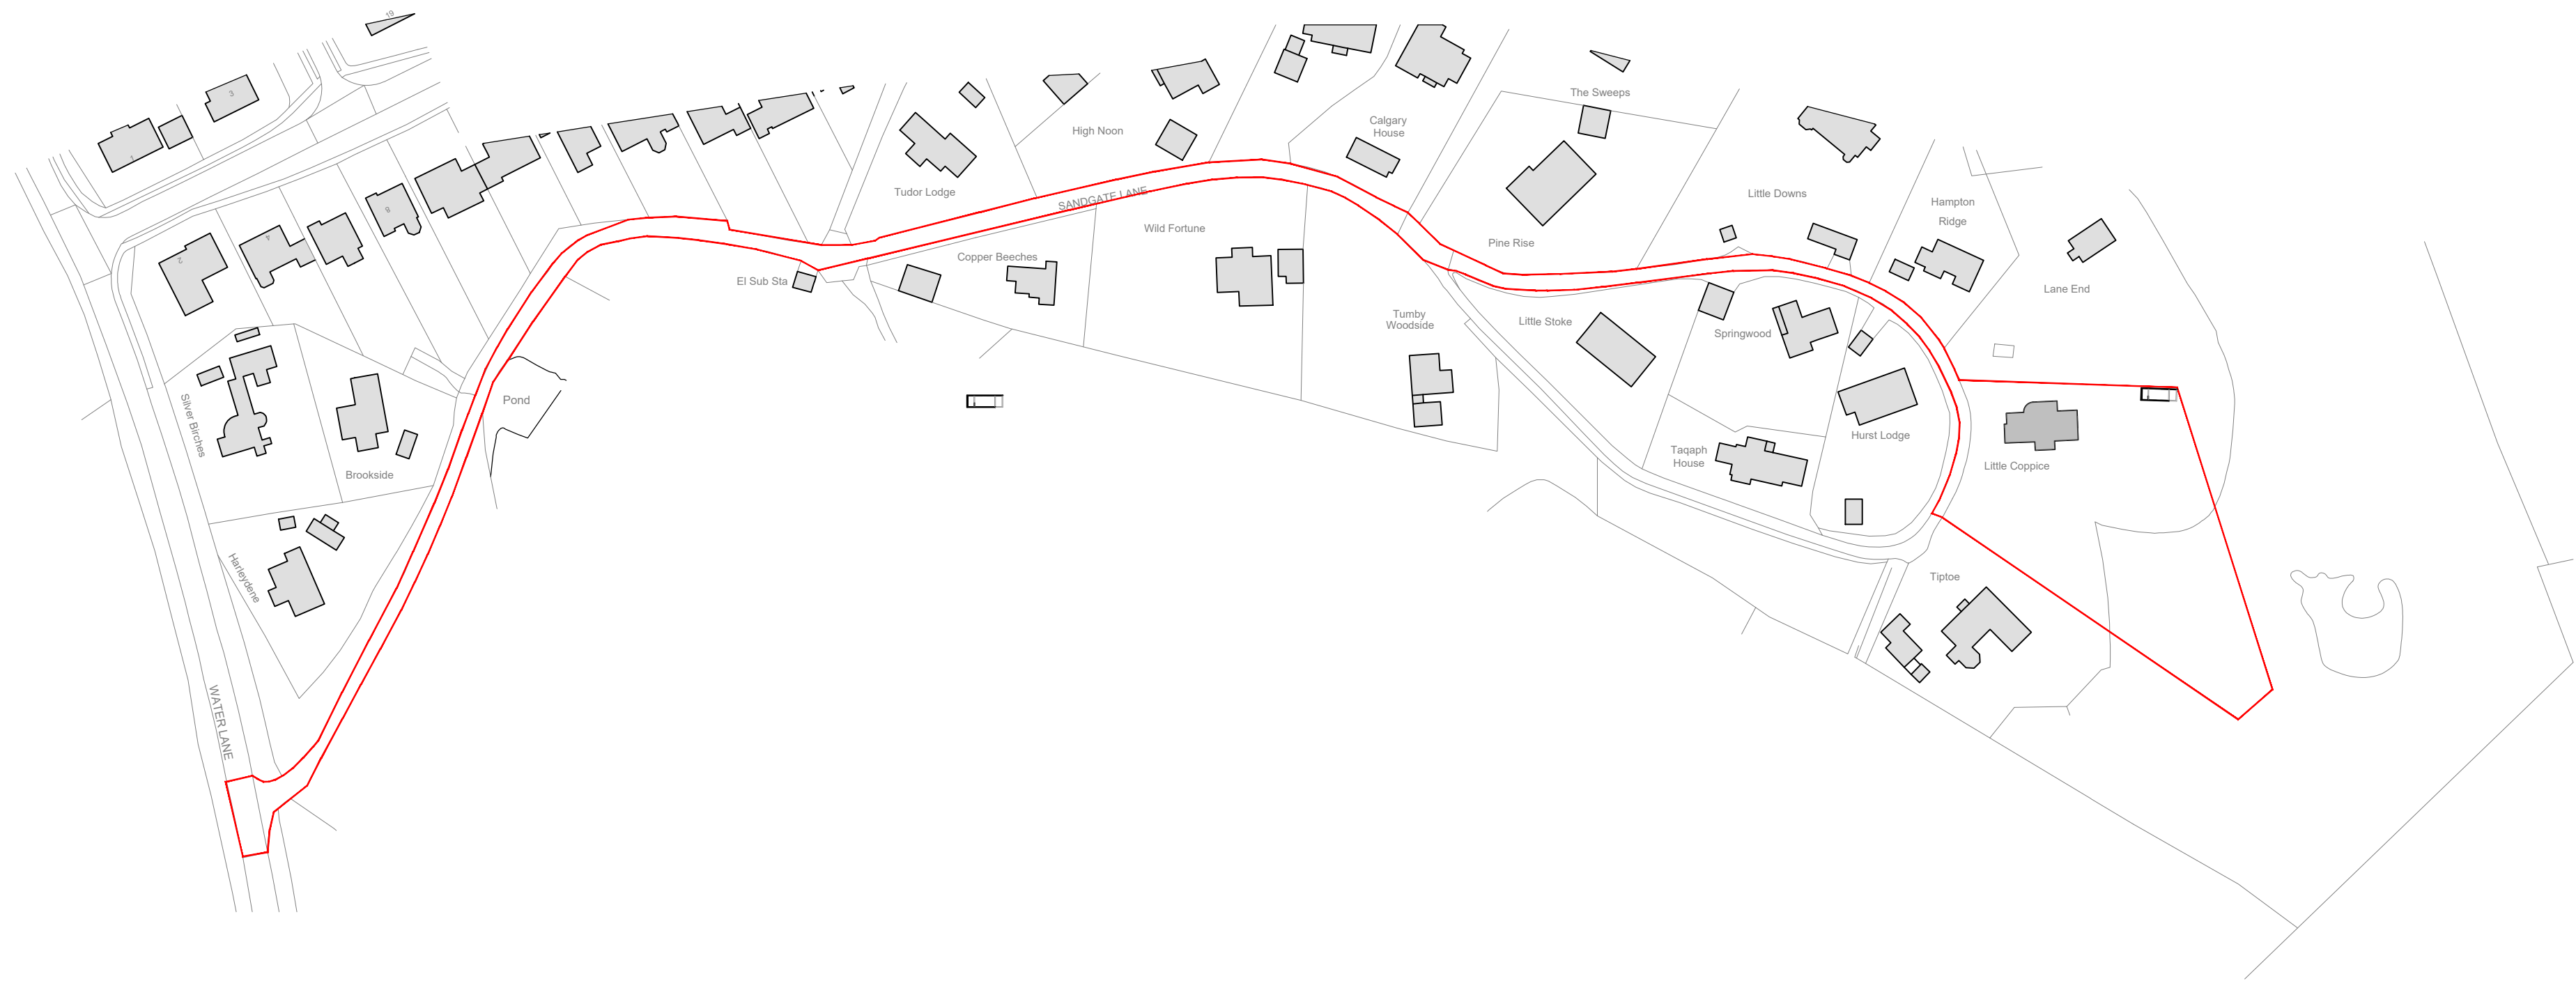

SITE LOCATION PLAN

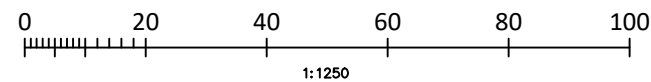

BLOCK PLAN

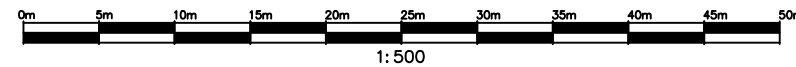

- NOTES
- DO NOT SCALE OFF THIS DRAWING EXCEPT FOR PLANNING PURPOSES
 - CHECK ALL DIMENSIONS ON SITE BEFORE ANY WORK IS COMMENCED
 - ALL GOODS MATERIALS AND WORKMANSHIP MUST CONFORM WITH CURRENT BUILDING REGULATIONS, BRITISH STANDARDS AND CODES OF PRACTICE
 - COPYRIGHT OF THIS DRAWING IS RETAINED BY THE ARCHITECT AND IT MUST NOT BE REPRODUCED WITHOUT WRITTEN CONSENT

REV	DATE	BY	AMENDMENT
folkes architects 1 01903 89829 info@folkesarchitects.co.uk The Old Forge 6 Church Street Storrington West Sussex RH20 4LA			
CLIENT Mr & Mrs P Hooper			
JOB TITLE Little Coppice Sandgate Lane Storrington West Sussex RH20 3HJ			
DRAWING TITLE Existing Location and Block Plans			
PROJECT STAGE PLANNING			
DRAWING STATUS PLANNING NOT FOR CONSTRUCTION USE UNLESS STATED AS 'CONSTRUCTION'			
DATE May 2026	SCALE shown@A1	DRAWN BY GW CHECKED BY EC	
JOB NO. 26043	DRAWING NO. 1.01	REVISION -	