N

0 10 20 40 80


SCALE BAR 1:1250

0 5 10 20 40

SCALE BAR 1:500



Proposed Site Location Plan
Scale 1:1250

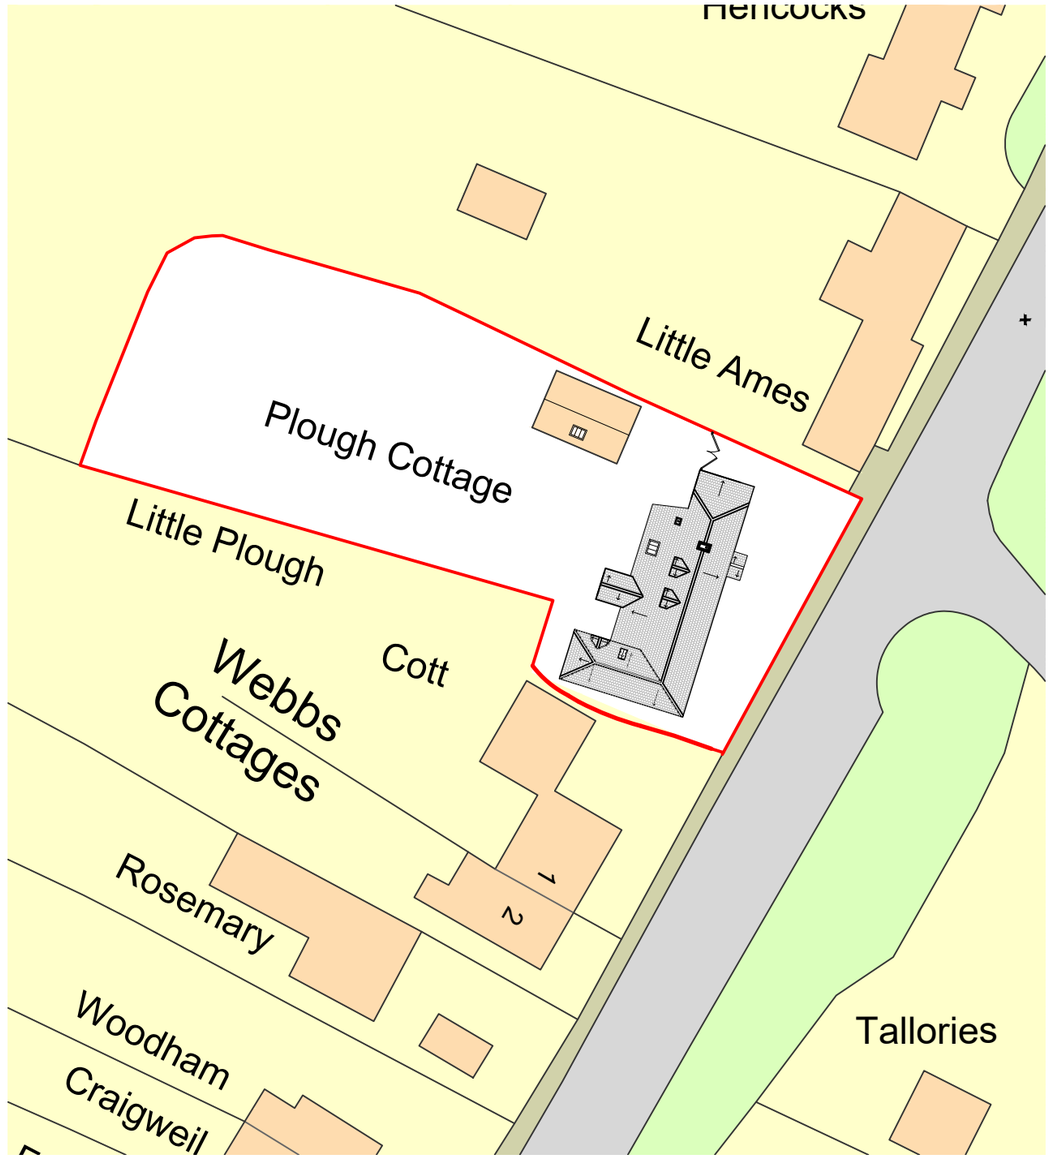

Proposed Block Plan
Scale 1:500

For Construction: Do not scale from this drawing. Figured dimensions only to be taken. Check all dimensions prior to setting out. Report all discrepancies to the Architect.

Revisions

A	gate added	17.04.25

CARTER DAVEY
Architects LLP

T. 07525643101
E. chelsey.cda@gmail.com
davey.cda@gmail.com

Client.
Mr and Mrs Vincent

Project.
Plough Cottage, Rudgwick, West Sussex, RH12 3EH

Drawing Title.
Proposed Site Plan and Site Location Plan

Scale.
1:1250 and 1:500 @ A3

Date.
Mar 25

Drawing No.
25020/200

Revision:
A

< Original size 60mm - A3 at full size >