




Proposed Front Elevation @ 1:100

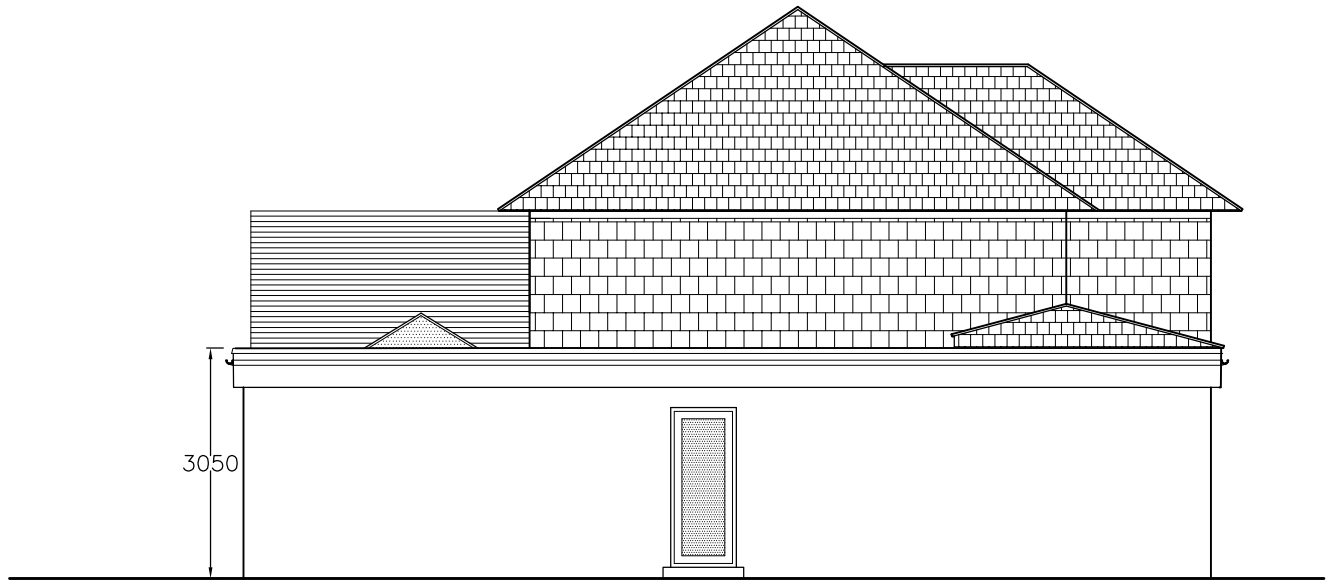


Proposed Side (North West) Elevation @ 1:100

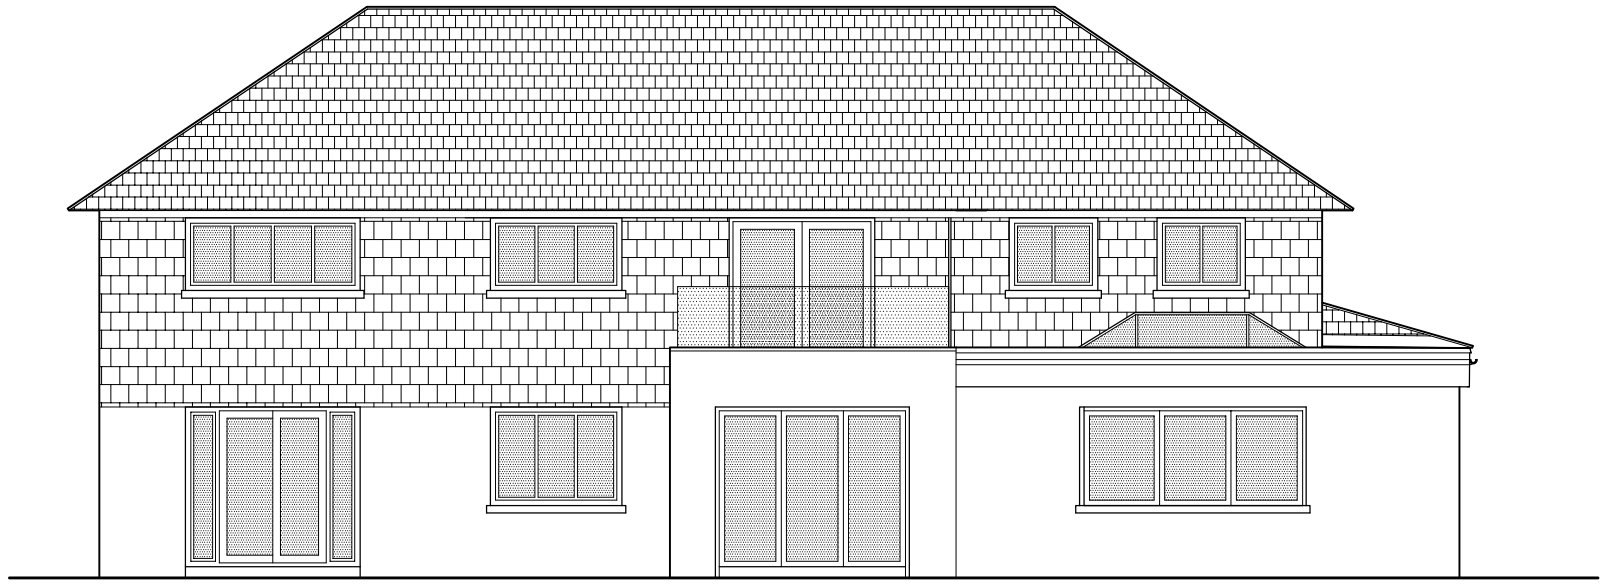

Proposed Rear Elevation @ 1:100

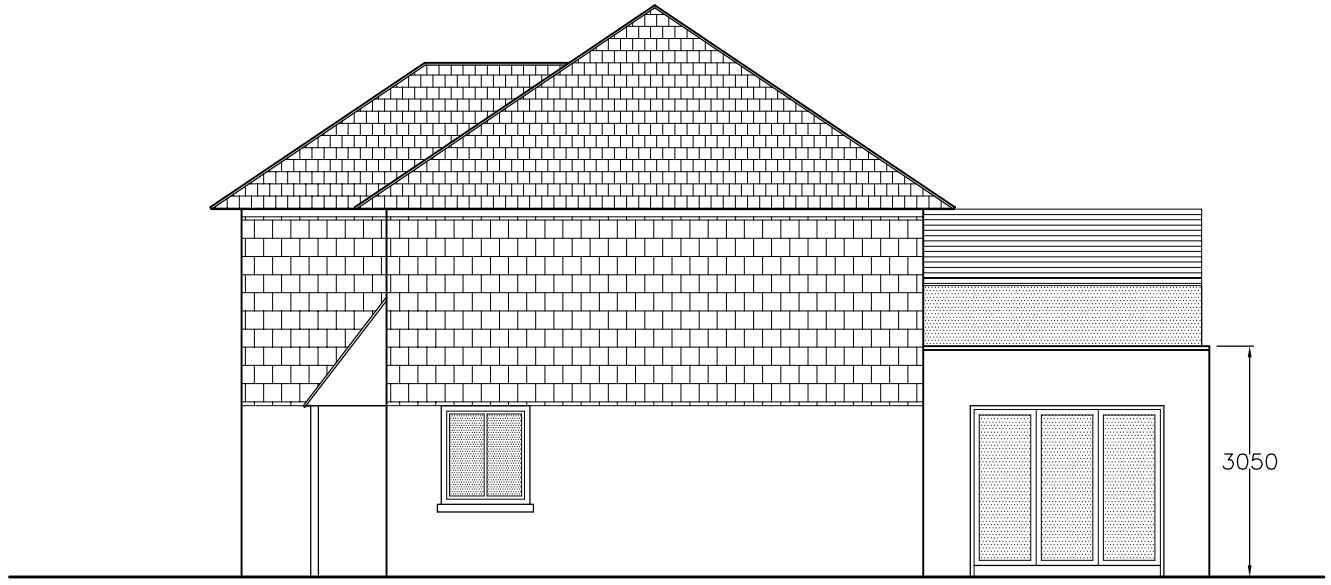


Propsed Side (South East) Elevation @ 1:100

**REV C: 27/03/25 Change to roof above garage and ground floor extension.**

**REV B: 16/01/25 Change to roof above garage and ground floor extension.**

**REV A: 20/11/24 Reduction of first floor extension width. Change to roof ridge and eves.**

DRAWINGS SCALED FOR PLANNING PURPOSES ONLY. PLEASE CHECK ALL MEASUREMENTS ON SITE

55 CHURCH LANE
LONDON SW19 3HQ
TEL: 0780 196 7074

KATHARINE LEE DESIGNS LTD

JAYCROFT, FURZE VIEW
SLINFOLD RH13 0RH

TITLE: **PROPOSED ELEVATIONS**

SCALE: **1:100(A3)** DATE: **07/02/24**

DRAWING: **2022-006-004** REVISION: **C**

PROPOSED ELEVATIONS OPTION 1 @ 1:100

