

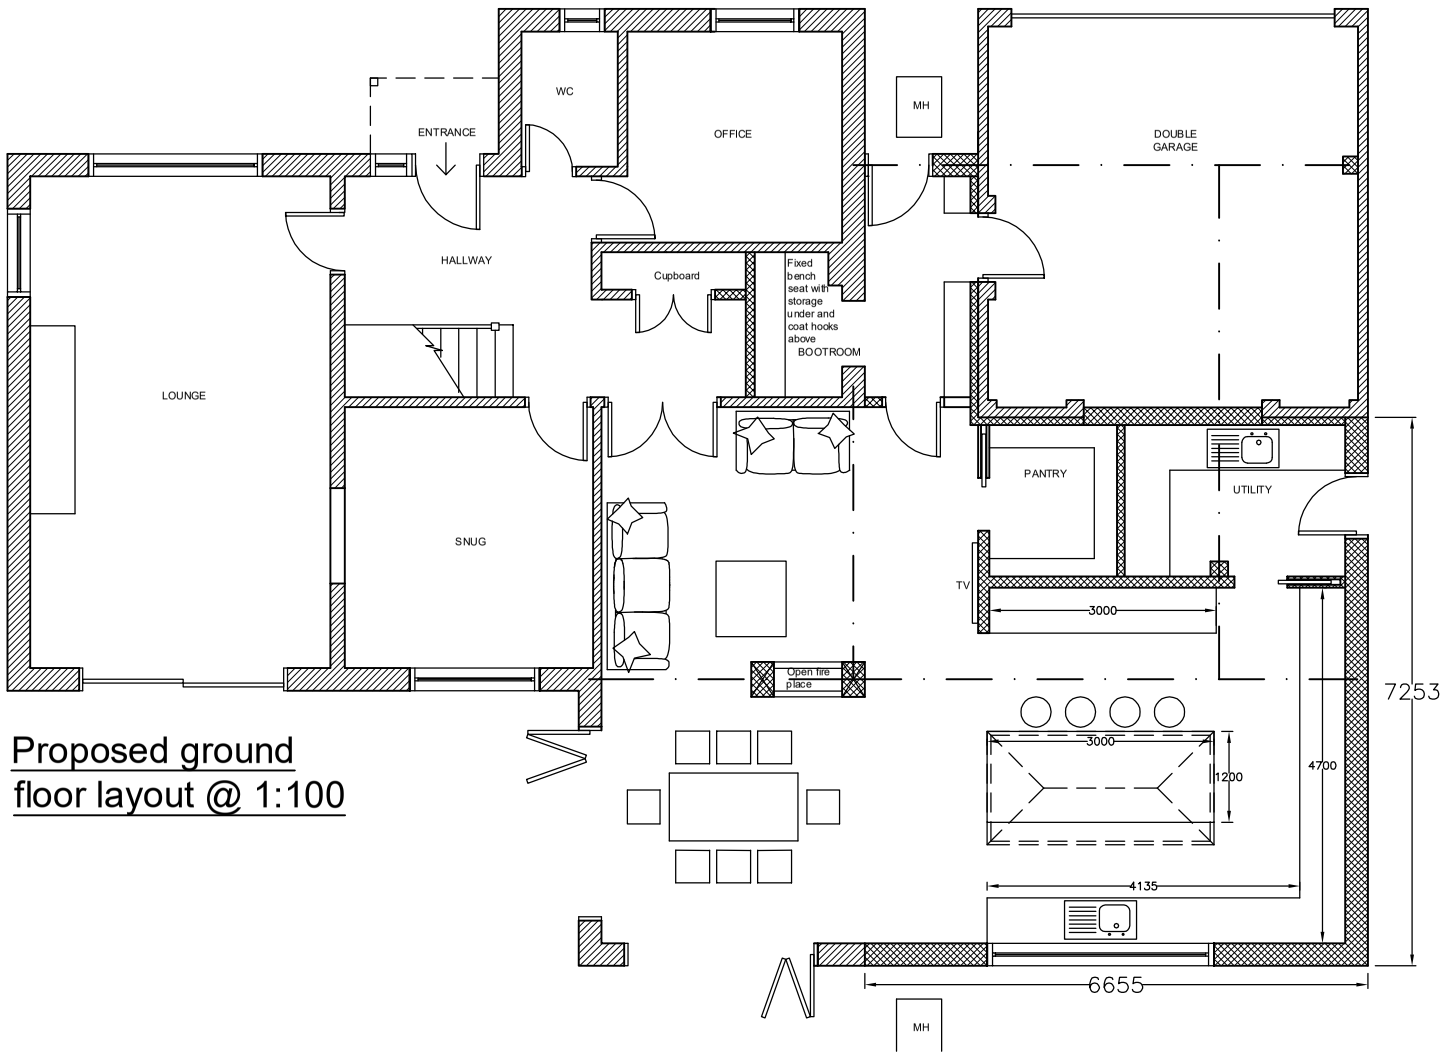



Proposed ground floor layout @ 1:100

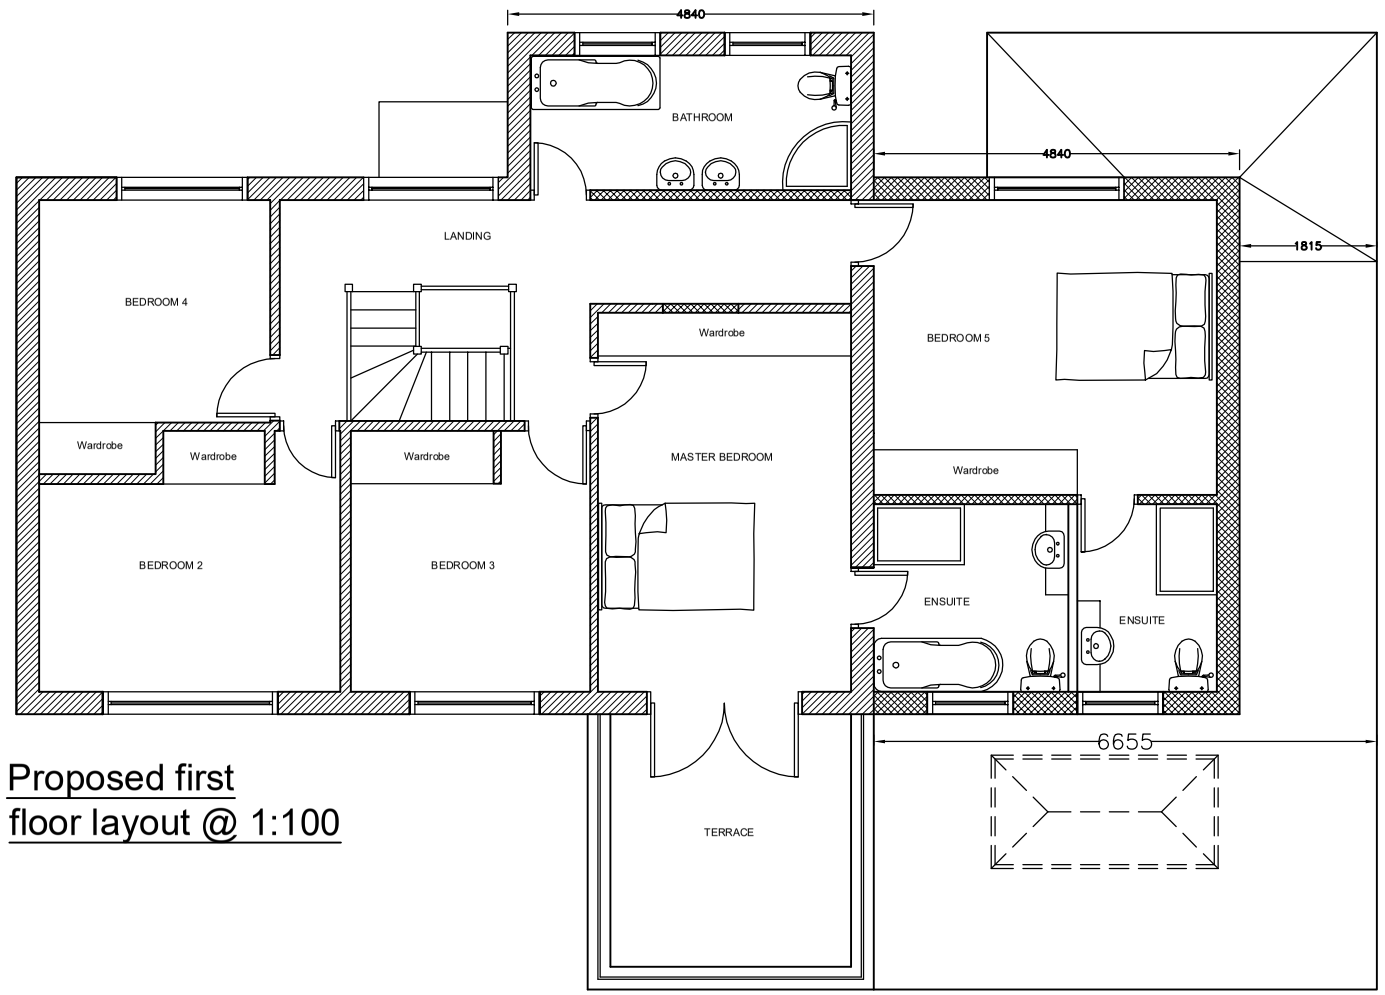

Proposed first floor layout @ 1:100

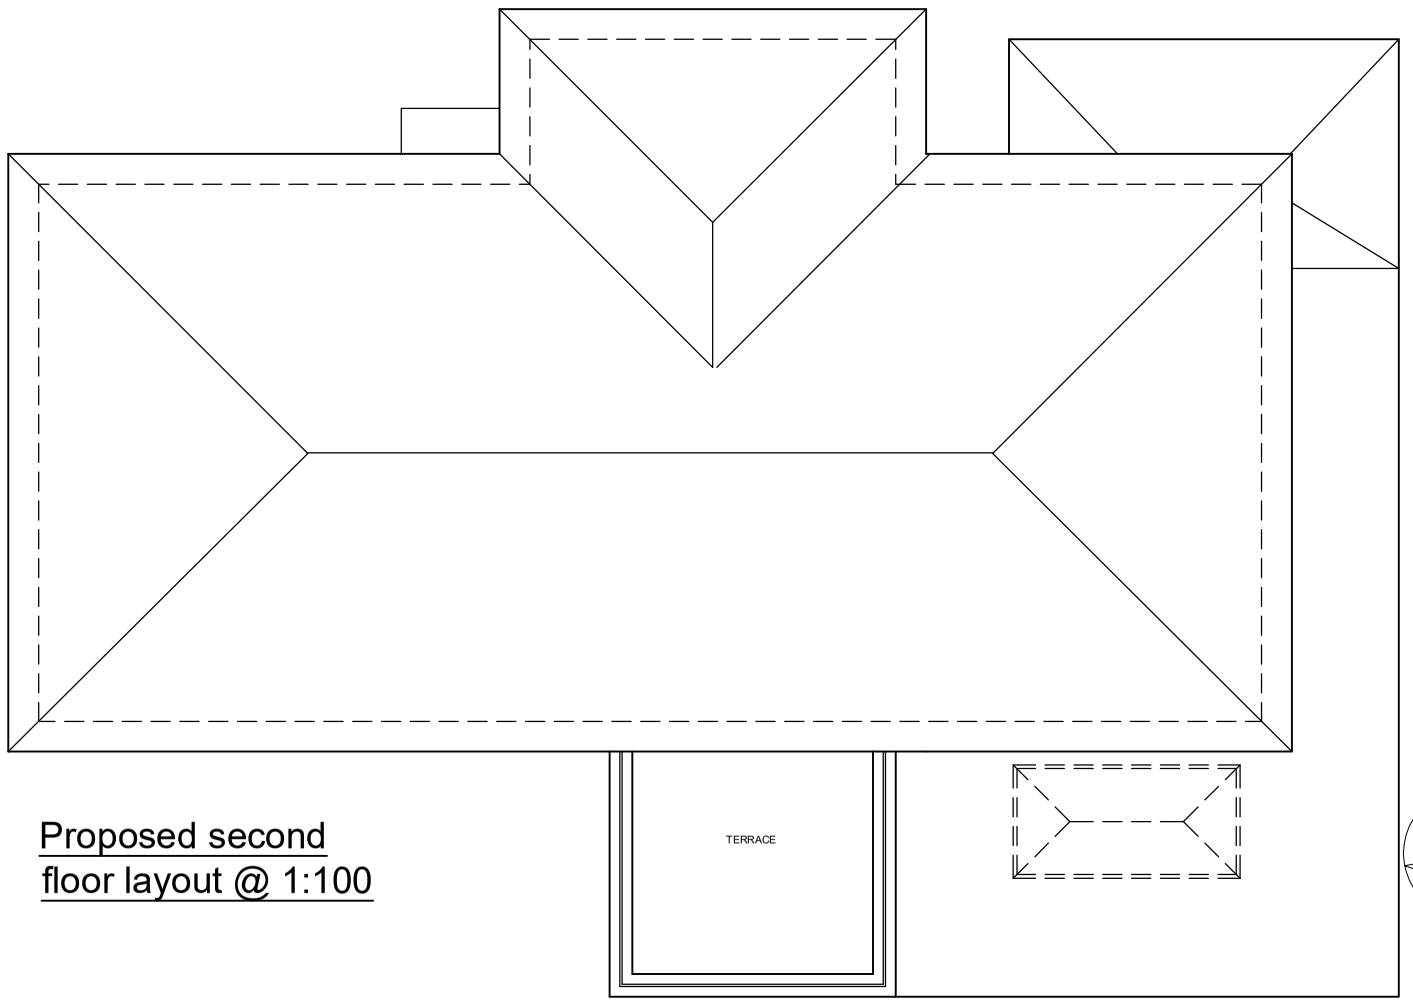

Proposed second floor layout @ 1:100

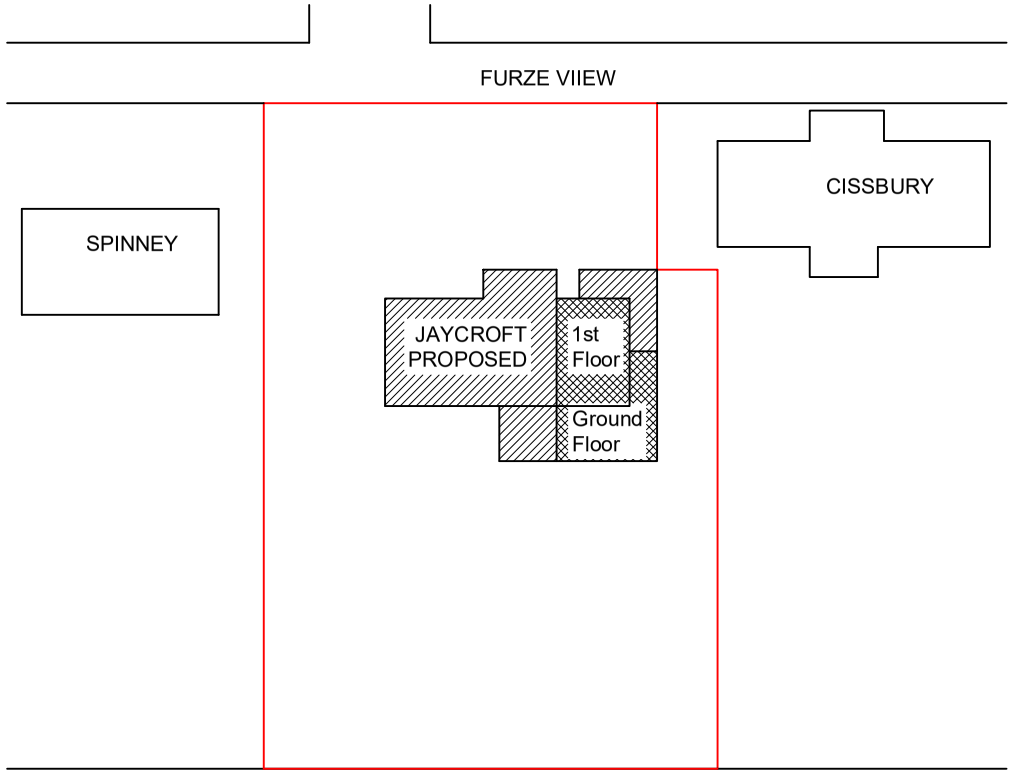

Proposed block plan @ 1:500

North

1m 2m 3m 4m 5m

REV C: 27/03/25 Change to roof above garage and ground floor extension.
REV B: 16/01/25 Existing garage shell to remain with internal alterations to accommodate. Change to pantry/utility and kitchen layout.
REV A: 20/11/24 Reduction of first floor extension width. Change to roof ridge and eves.

DRAWINGS SCALED FOR PLANNING PURPOSES ONLY. PLEASE CHECK ALL MEASUREMENTS ON SITE

55 CHURCH LANE
LONDON SW19 3HQ
TEL: 0780 196 7074
KATHARINE LEE DESIGNS LTD

JAYCROFT, FURZE VIEW
SLINFOLD RH13 0RH

TITLE: **PROPOSED LAYOUT DRAWINGS**
SCALE: **1:100(A3)** DATE: **07/02/24**
DRAWING: **2022-006-003** REVISION: **C**

PROPOSED LAYOUTS OPTION 1 @ 1:100